



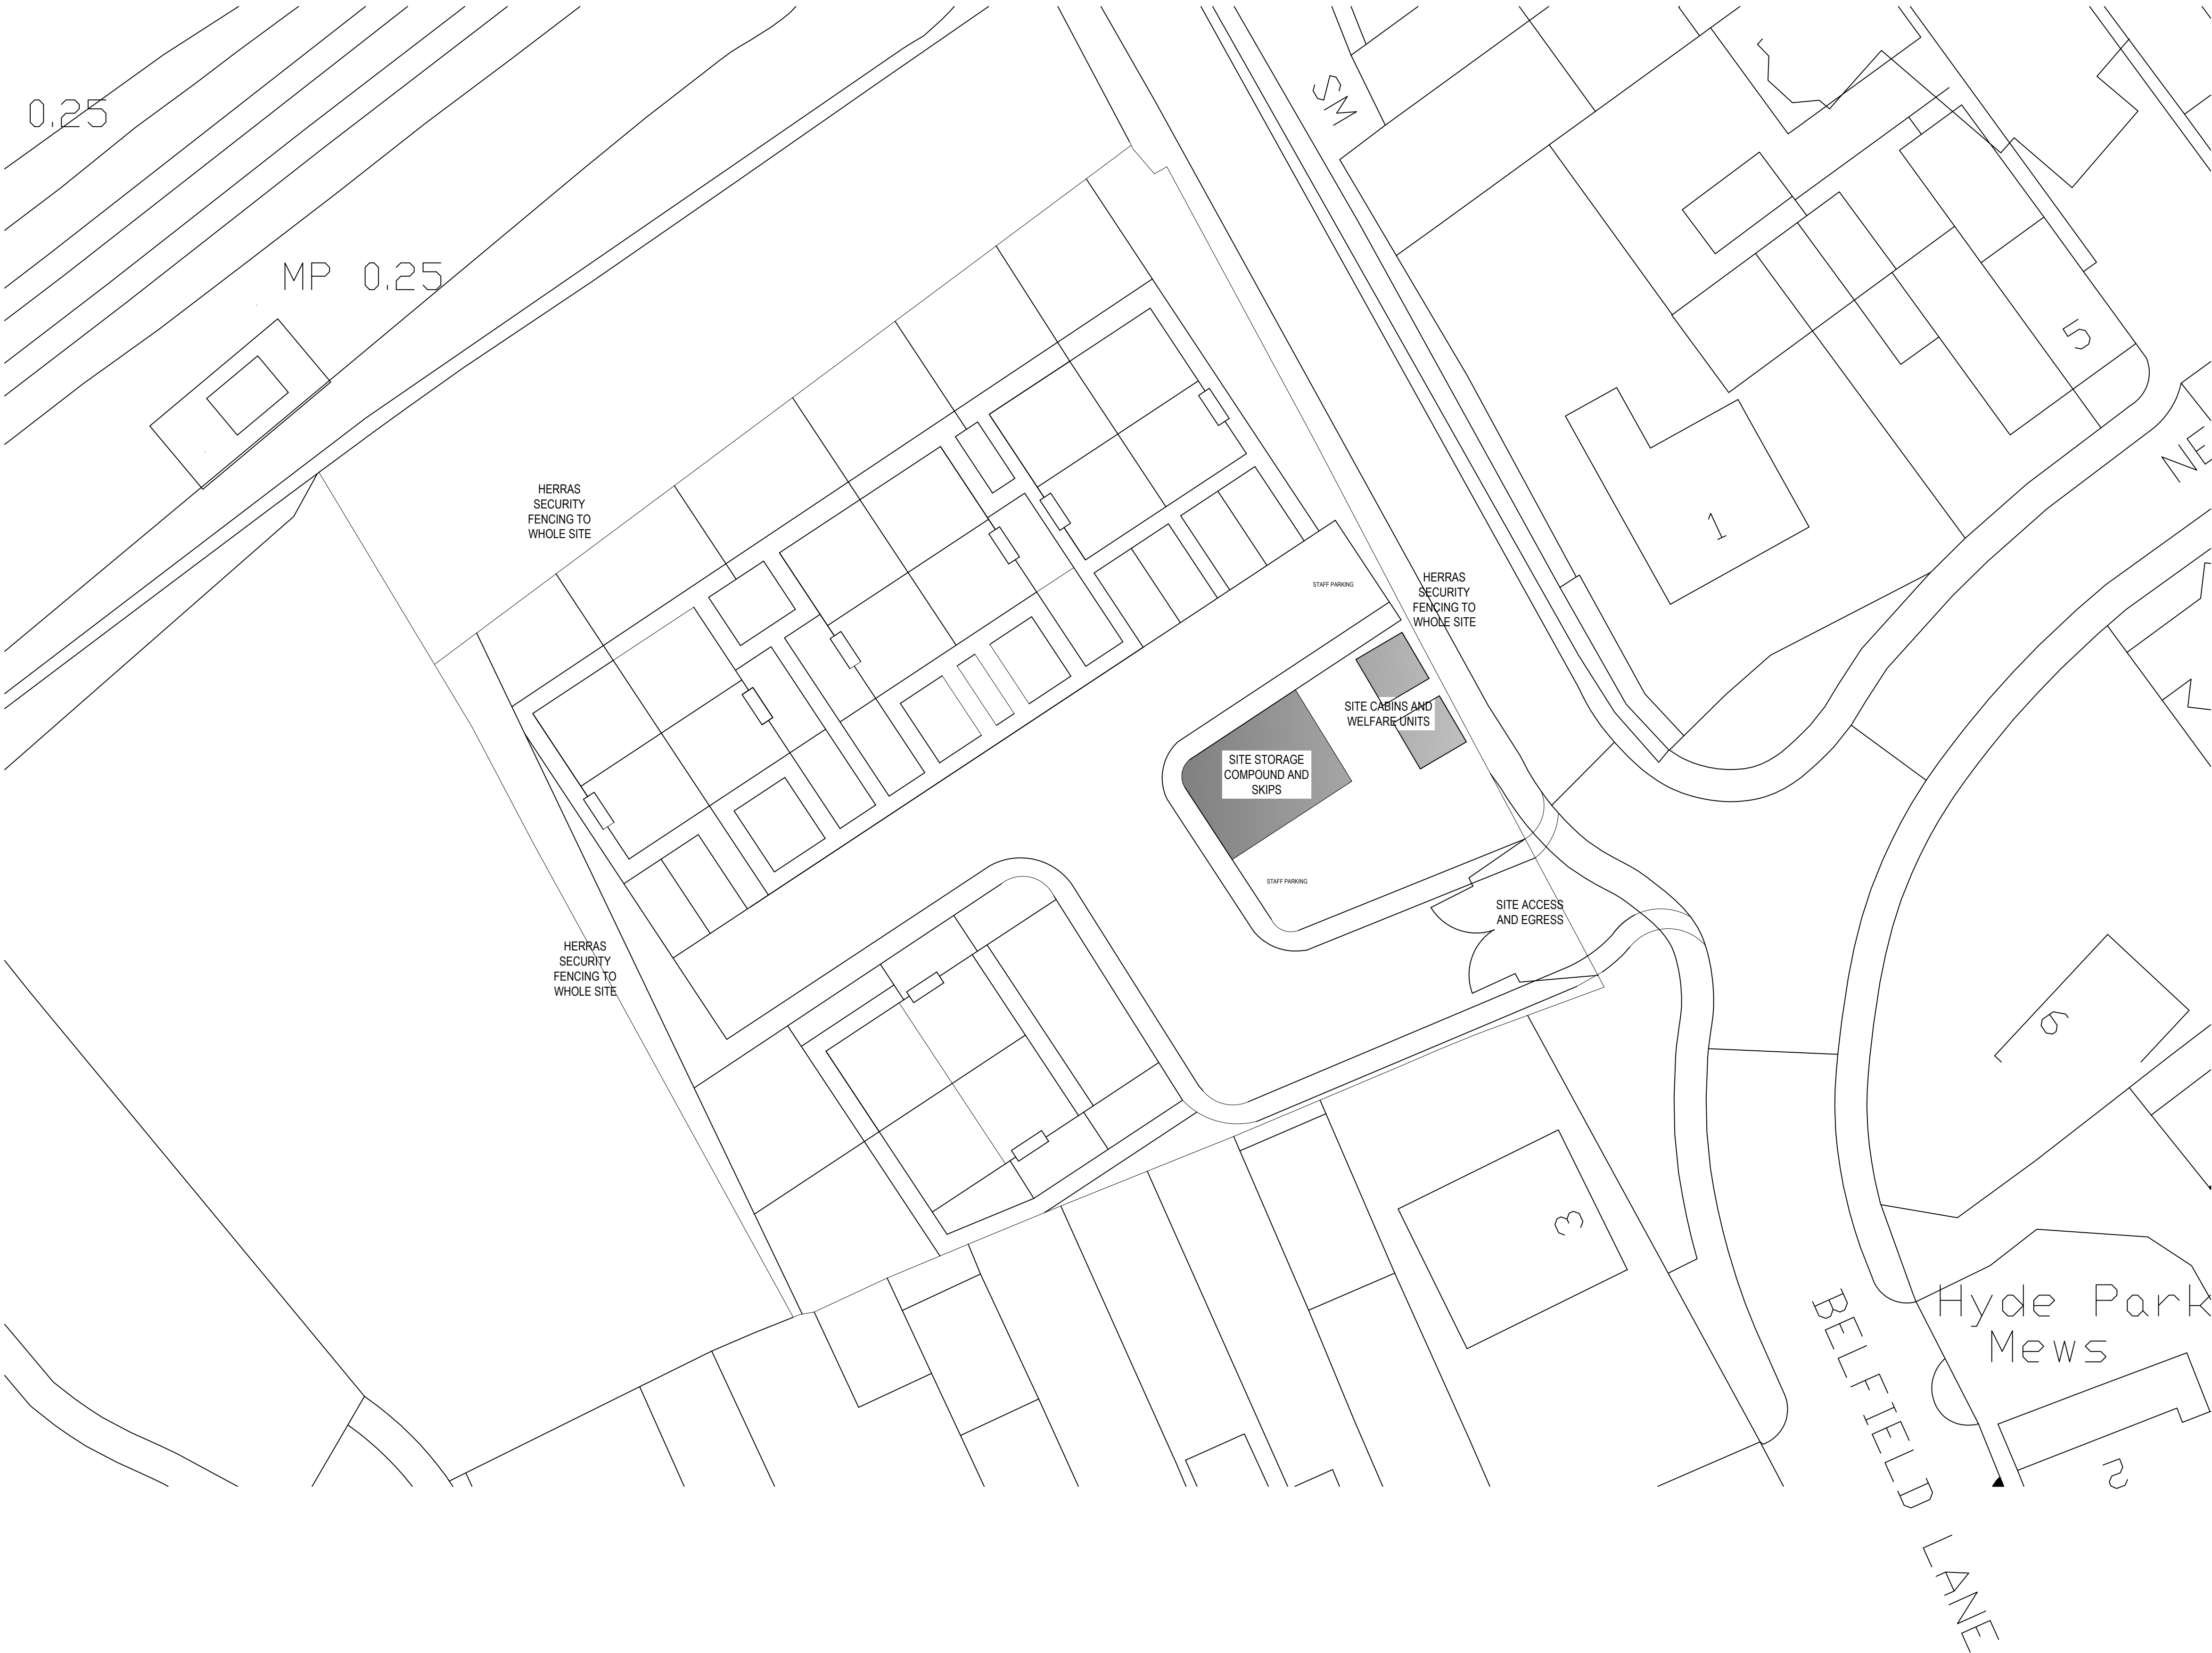

IF IN ANY DOUBT PLEASE ASK THE ARCHITECT FOR CLARIFICATION.
DO NOT SCALE FROM DRAWING. ALL DIMENSIONS TO BE CHECKED ON SITE
THE COPYRIGHT FOR THESE DRAWINGS REMAINS THE PROPERTY OF THE ARCHITECT,
THEY MUST NOT BE REPRODUCED IN ANY WAY WITHOUT THE ARCHITECT'S PRIOR
WRITTEN CONSENT.

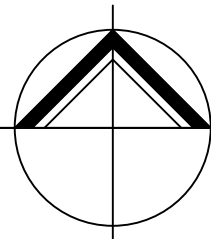

**NORTHERN
DESIGN**
(OLDHAM)
CHARTED ARCHITECTS

NORTHERN DESIGN
17 STATION LANE
GROTTON
OLDHAM
OL14 5GY
TELEPHONE : 07753 859616

CLIENT			
JUMNI INTERNATIONAL LTD			
PROJECT			
PROPOSED HOUSING DEVELOPMENT BELLFIELD LANE ROCHDALE			
DRAWING TITLE			
PROPOSED SITE PLAN ECMS			
Rev.	Notes	Date	Drawn
*	*	*	*
SCALE	1:200 AT A1	11.23	AD
PROJECT No.		DRAWING No.	Rev.
2351		DOC02	-

SITE PLAN TO BE READ WITH ECMS