




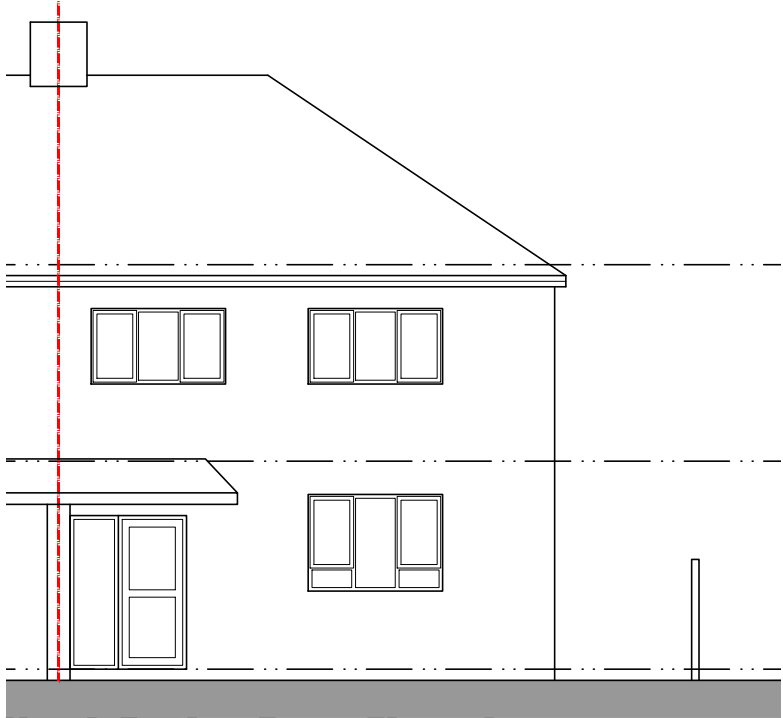


North Facing Front Elevation

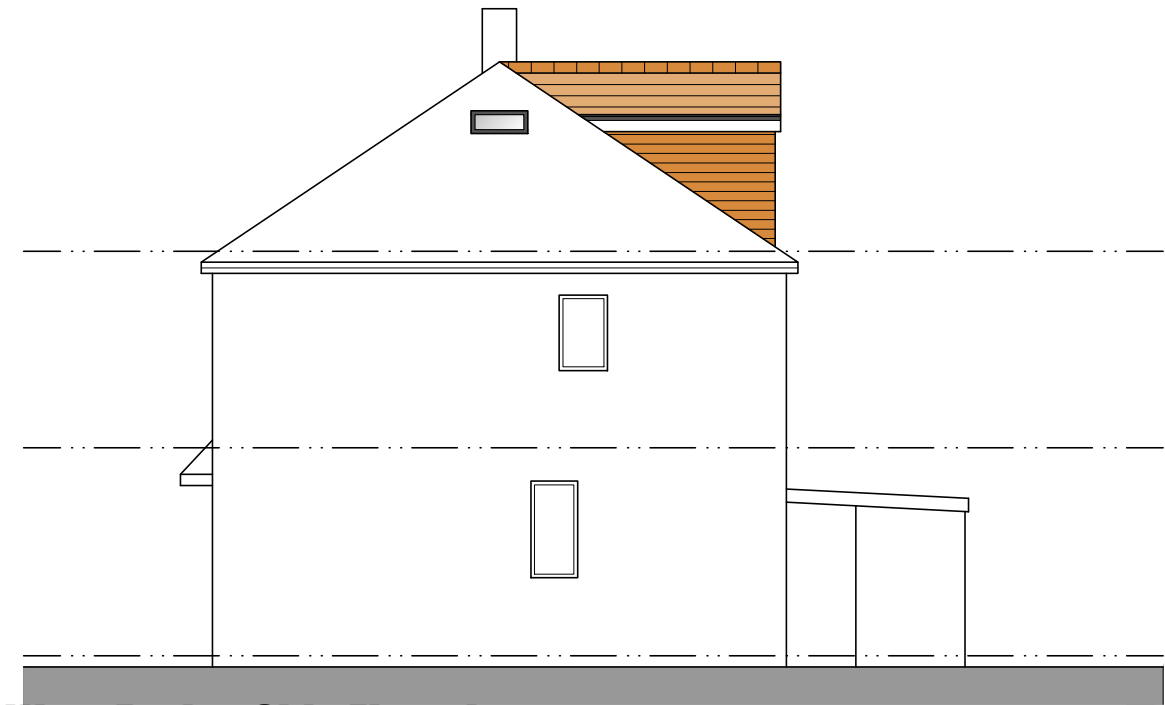

West Facing Side Elevation

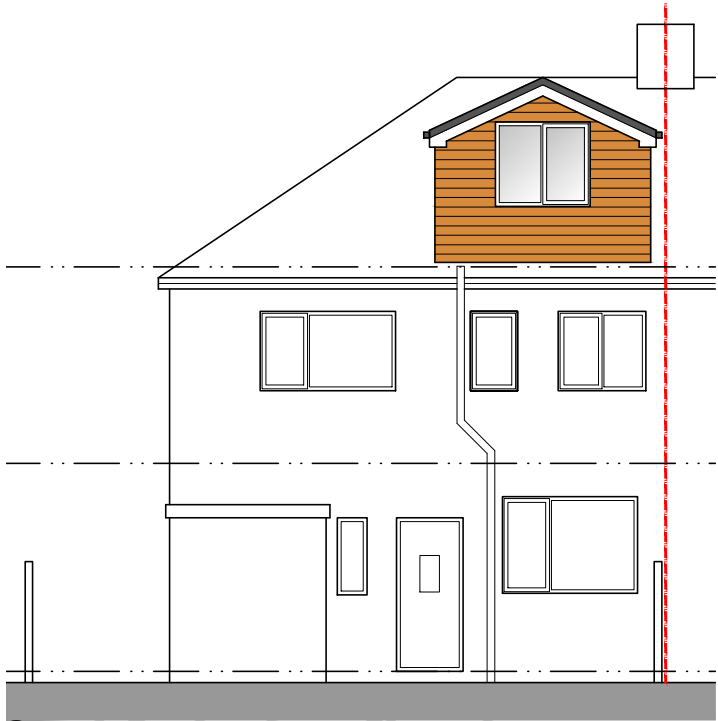

South Facing Rear Elevation

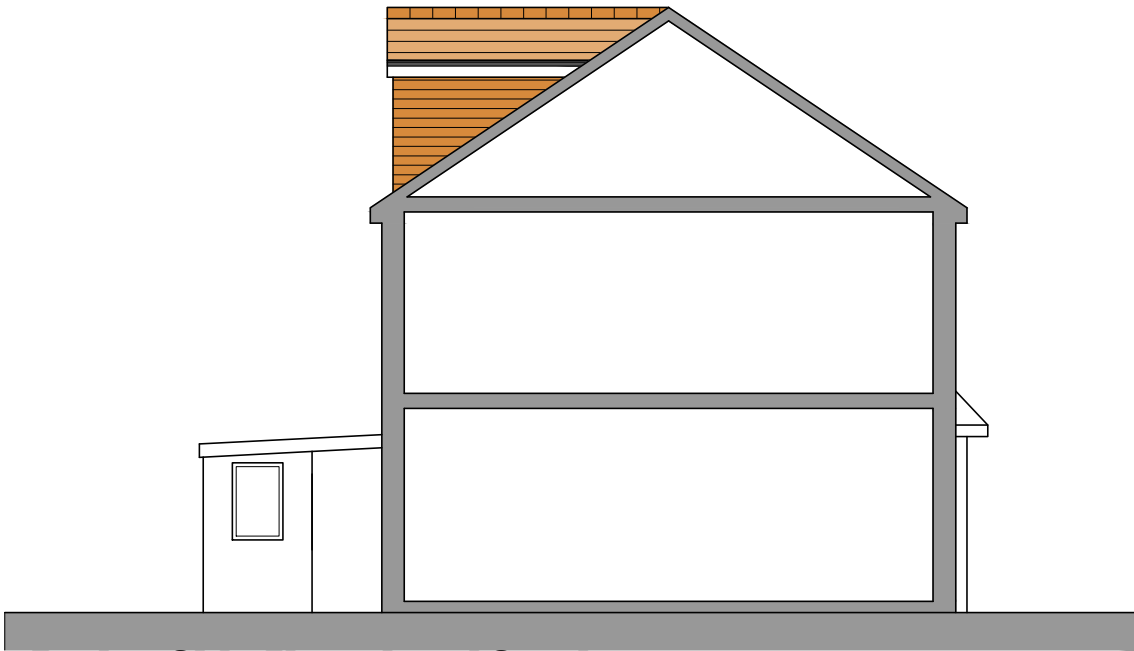

East Facing Side Elevational Section

Conway Architectural Design shall have no responsibility for any use made of this document other than for that which it was prepared and issued. This drawing should not be scaled. Work to figured dimensions only.
All dimensions and levels to be checked on site. No building work is to be started until all relevant approvals are in place.
Any discrepancies should be reported to Conway Architectural Design.
This drawing should not be reproduced without written permission from Conway Architectural Design.

New Elevational Finishes

- Dormer CheeksVertically hung tiles to match existing
- Roof TilesTerracotta to match existing
- WindowsWhite Upvc
- Rainwater GoodsBlack Upvc
- Soffits and FasciasWhite Upvc

Conway Architectural Design

6 Conway Close
Alkrington
Middleton
Manchester, M24 1EW
E: conway-design@outlook.com

JOB TITLE :Extensions And Alterations

ADDRESS :18 Conway Close, Alkrington

DRAWING TITLE :Proposed Dormer Elevations

SCALE :1:100 @ A3

DRAWN : xxxDATE : 22.11.23

JOB NO./

DWG NO.

798-13