




1 Proposed Front Elevation (East)
1 : 100



3 Proposed Front Side Elevation (South)
1 : 100

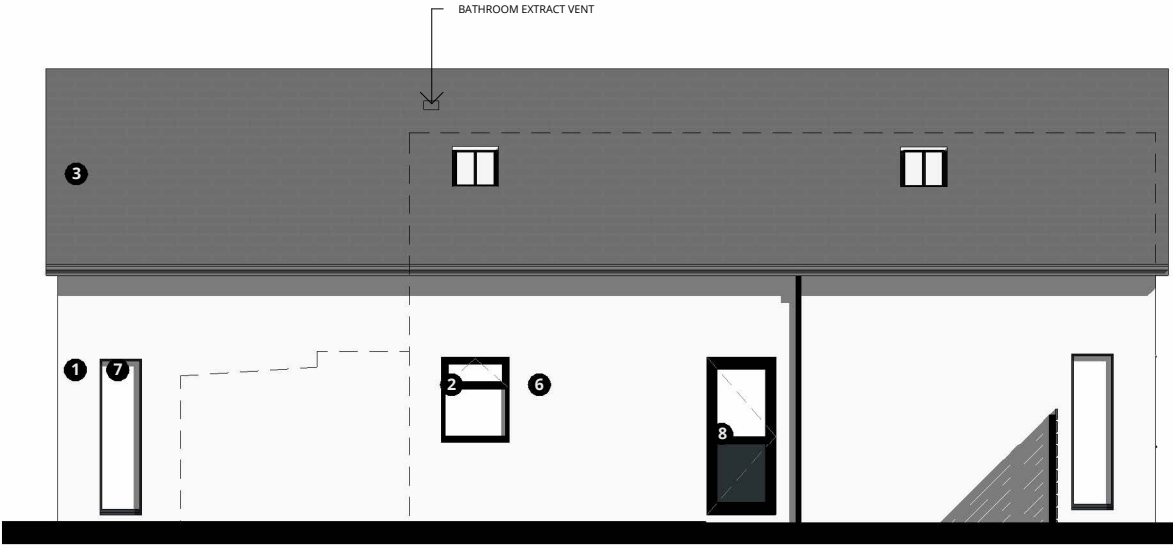

2 Proposed Rear Elevation (West)
1 : 100



4 Proposed Rear Elevation (Through Garage) (North)
1 : 100

0m1m2m3m4m5m

SCALE 1:100

1

Off white render

2

Flush casement windows - dark colour

3

Dark Roof Tiles with dark fascias & RWP

4

New projecting stone tile cladding - dark colour

5

New entrance door with glazed side panels

6

New feature composite cladding - dark colour

7

Full height glazing flush casement window - dark colour

8

New rear door - dark colour

9

Dark composite fencing

10

Slim framed french doors - dark colour

RALA SHALL HAVE NO RESPONSIBILITY FOR ANY USE MADE OF THIS DOCUMENT OTHER THAN FOR THAT WHICH IT WAS PREPARED AND ISSUED. ALL DIMENSIONS SHOULD BE CHECKED ON SITE. DO NOT SCALE FROM THIS DRAWING	P00	Client Workshop 2	RB	RB	03/09/23	CLIENT	11 Hackford Close, Brandlesholme, Bury, Greater Manchester, BL8 1XP United Kingdom T +44 [0]7564 361 972	Rachel Ann Lucy R A L Architect	PROJECT TITLE		35 Milnrow Road				
	P01	Client Feedback	RB	RB	07/09/23				RDP JOB NUMBER		P0045	ISO 27001 CLASSIFICATION		Planning	
	P02	Client Feedback	RB	RB	10/09/23				DRAWING TITLE		Proposed Elevations		SCALE	@ A3	
	P03	Revised Scheme Issue	RB	RB	11/11/23								1 : 100		
	P04	Planning Issue	RB	RB	12/11/23								DATE FIRST ISSUED		
	P05	General Updates	RB	RB	14/03/24								02/09/23		
	P06	General Updates	RB	RB	17/03/24										
	P07	Extended Pre Planning Issue	RB	RB	20/03/24										
	P08	Extended Planning Client Review 1	RB	RB	02/08/24										
ANY DRAWING ERRORS OR DIVERGENCIES SHOULD BE BROUGHT TO THE ATTENTION OF RALA AT THE ADDRESS SHOWN BELOW.															
DRAWINGS SHALL BE READ IN CONJUNCTION WITH THE FOLLOWING BEFORE WORK COMMENCES: • THE CDM DESIGN ISSUES REGISTER • THE RALA RISK SERIES OF DRAWINGS • THE PROJECT CDM RISK REGISTER															
NOTES															
REVISION DESCRIPTION					DRAWN	CHECKED	DATE	REVISION DESCRIPTION					DRAWN	CHECKED	DATE