



THIS DRAWING IS FOR
PLANNING APPLICATION
PURPOSES ONLY

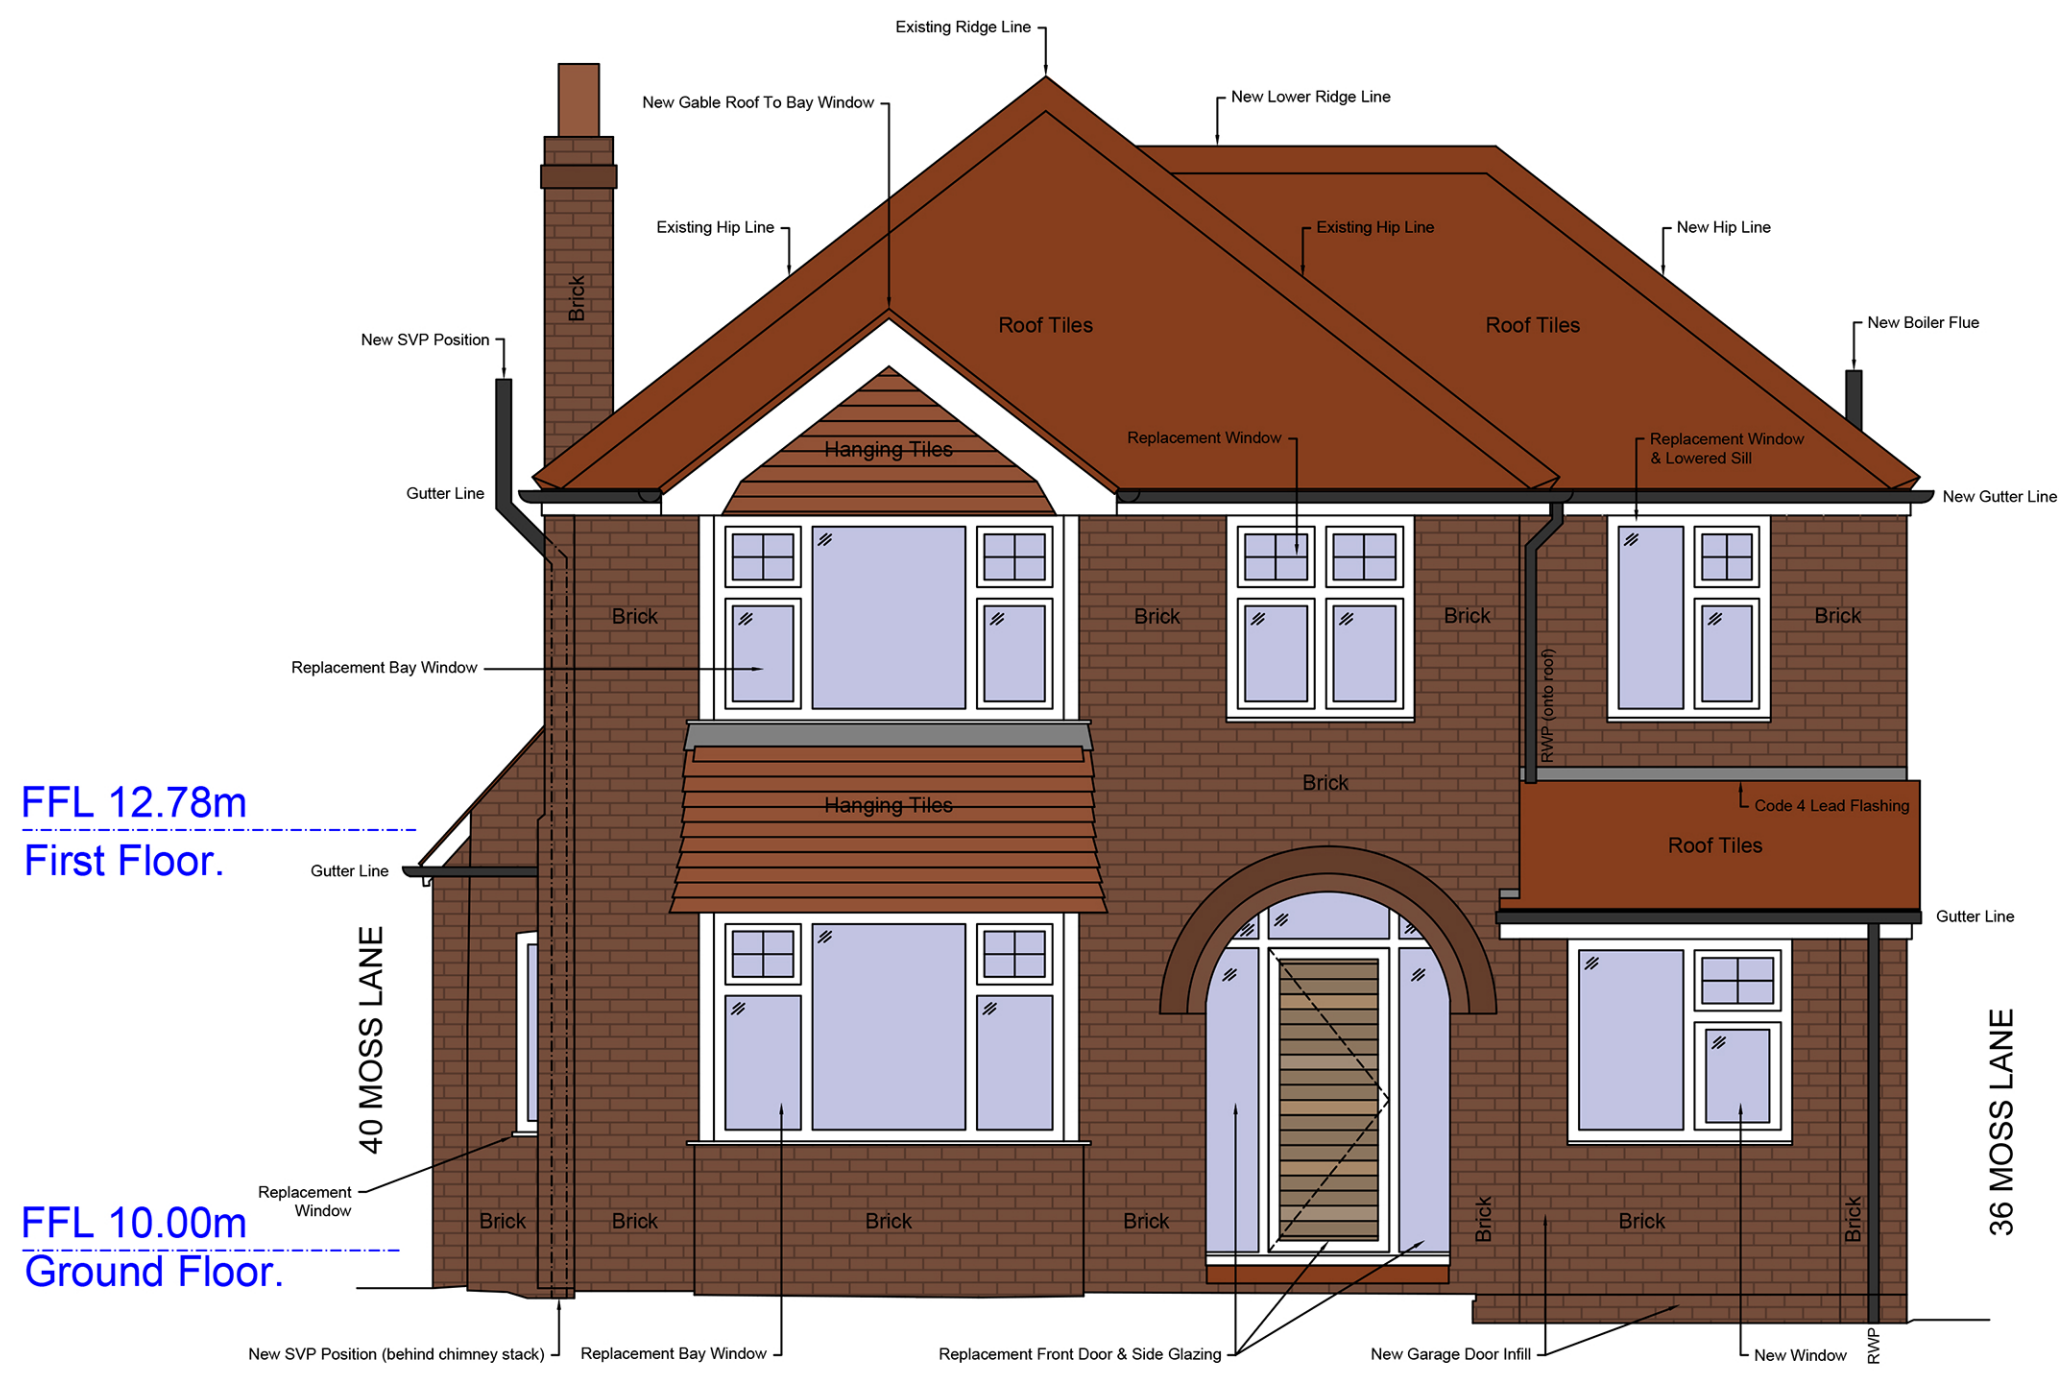

Datum: 8.00m.

Proposed North East Elevation - to Moss Lane

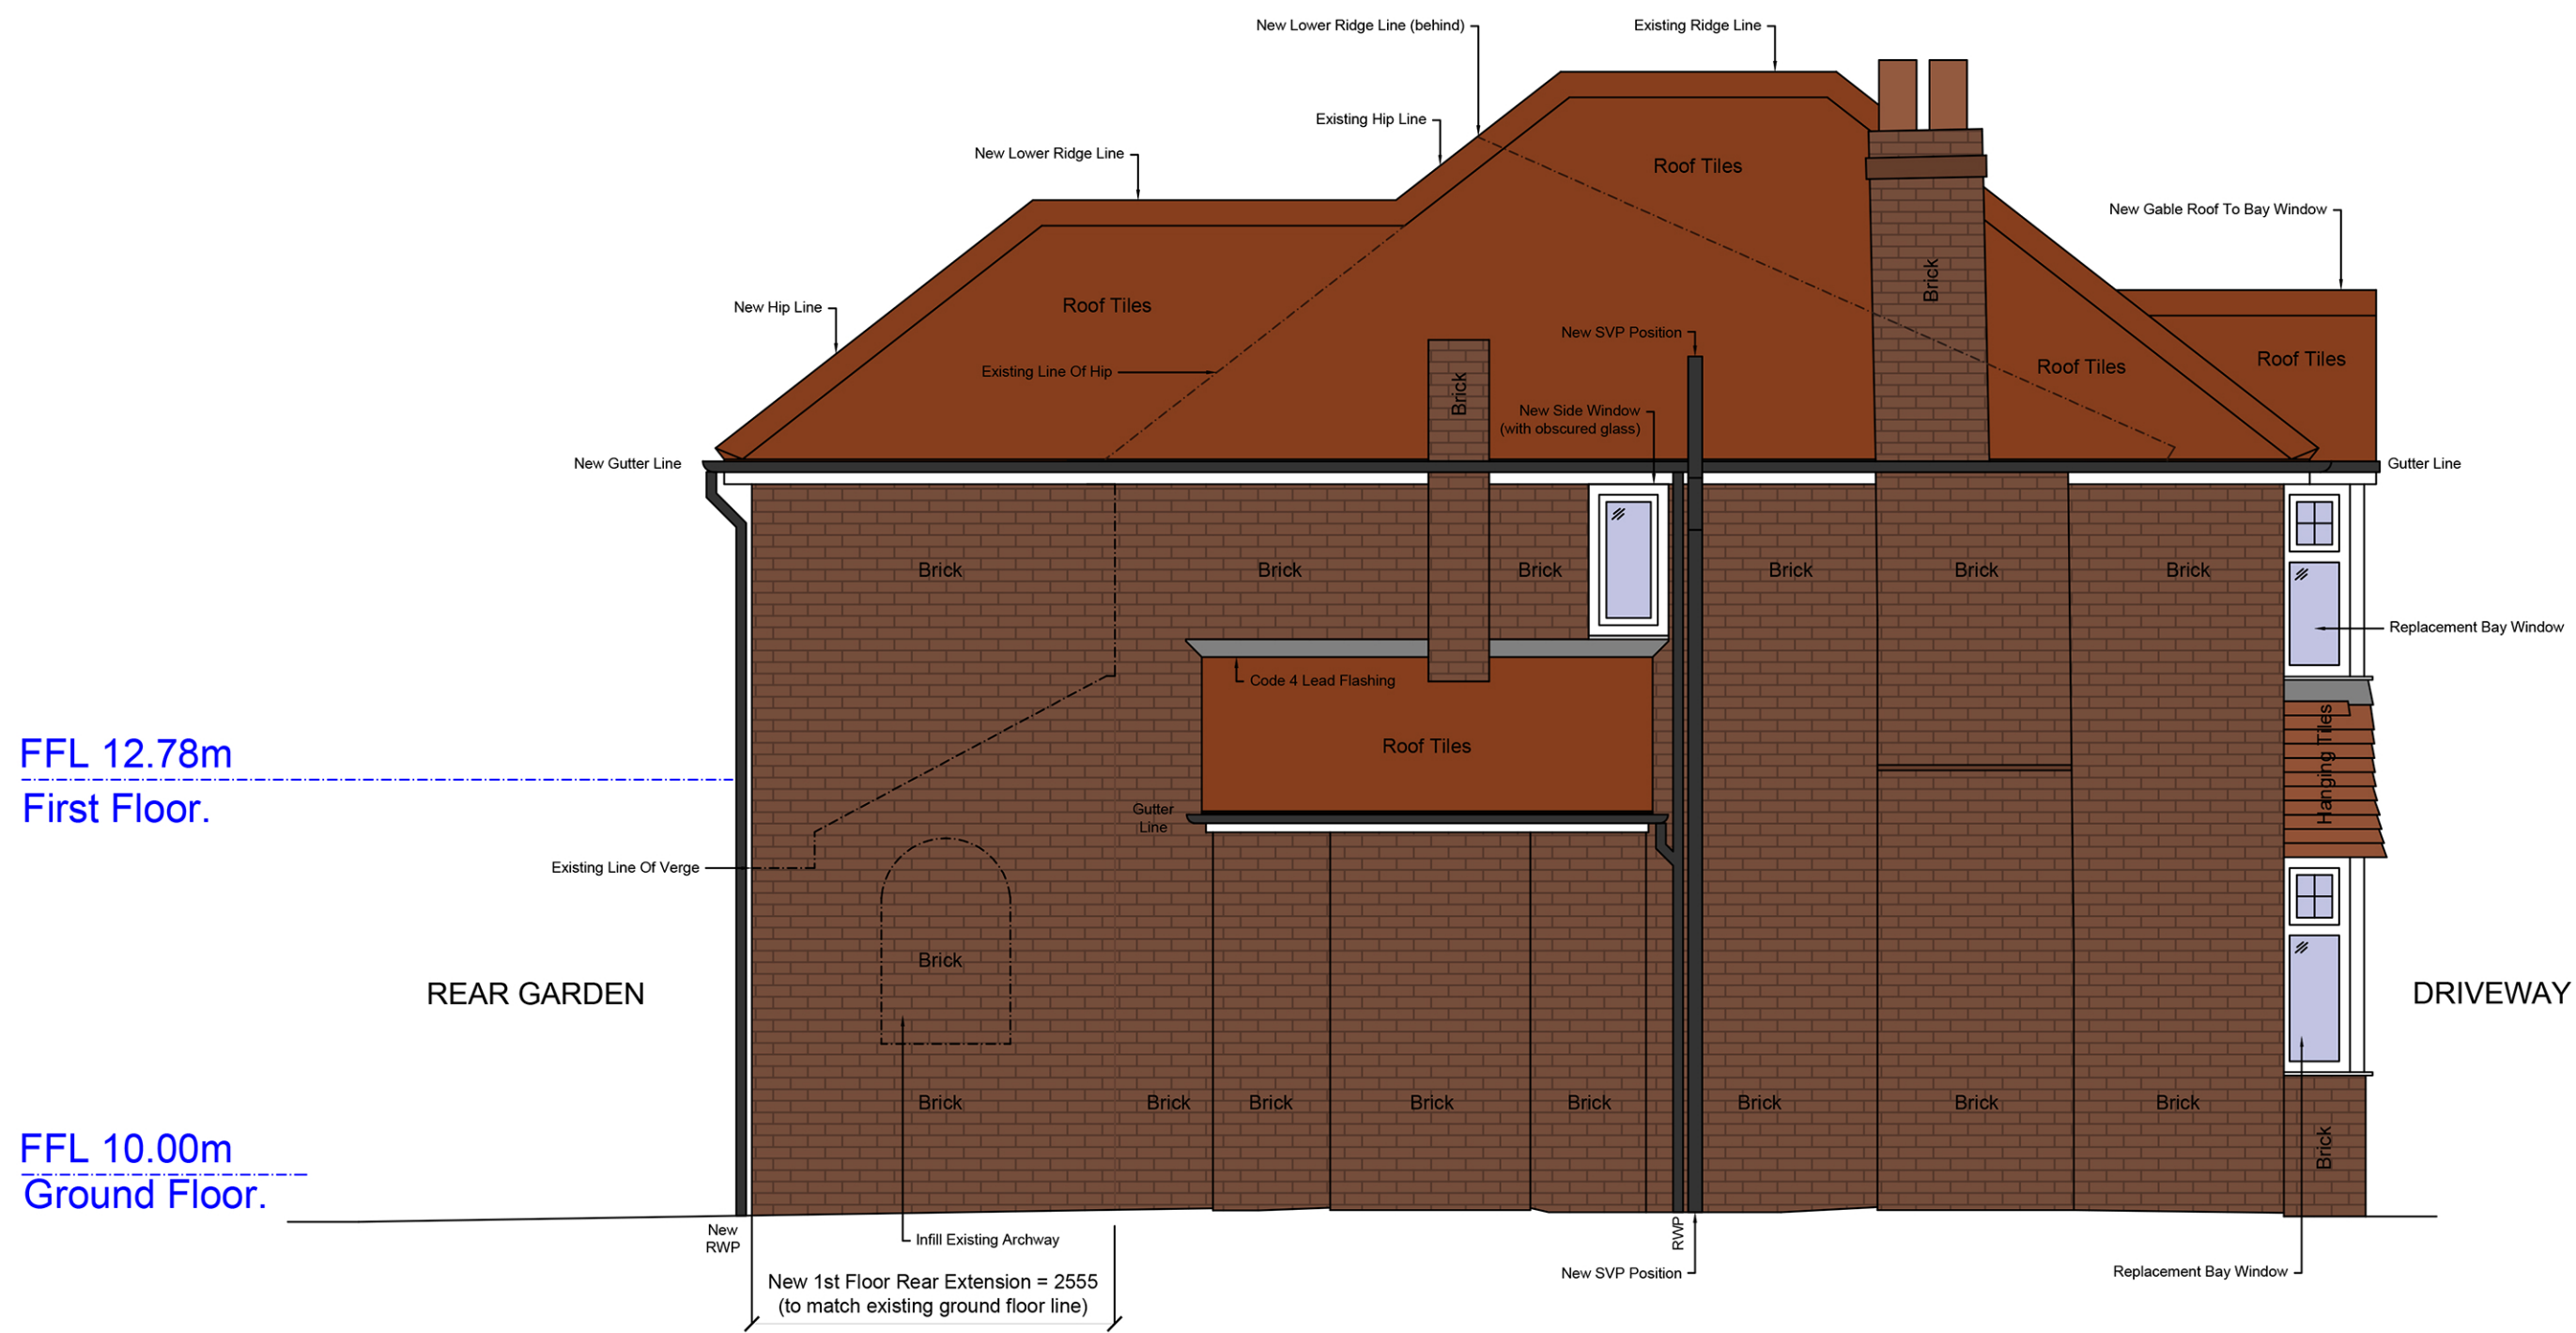


Datum: 8.00m.

Proposed South East Elevation - to No. 40 Moss Lane



Datum: 8.00m.

Proposed South West Elevation - to garden

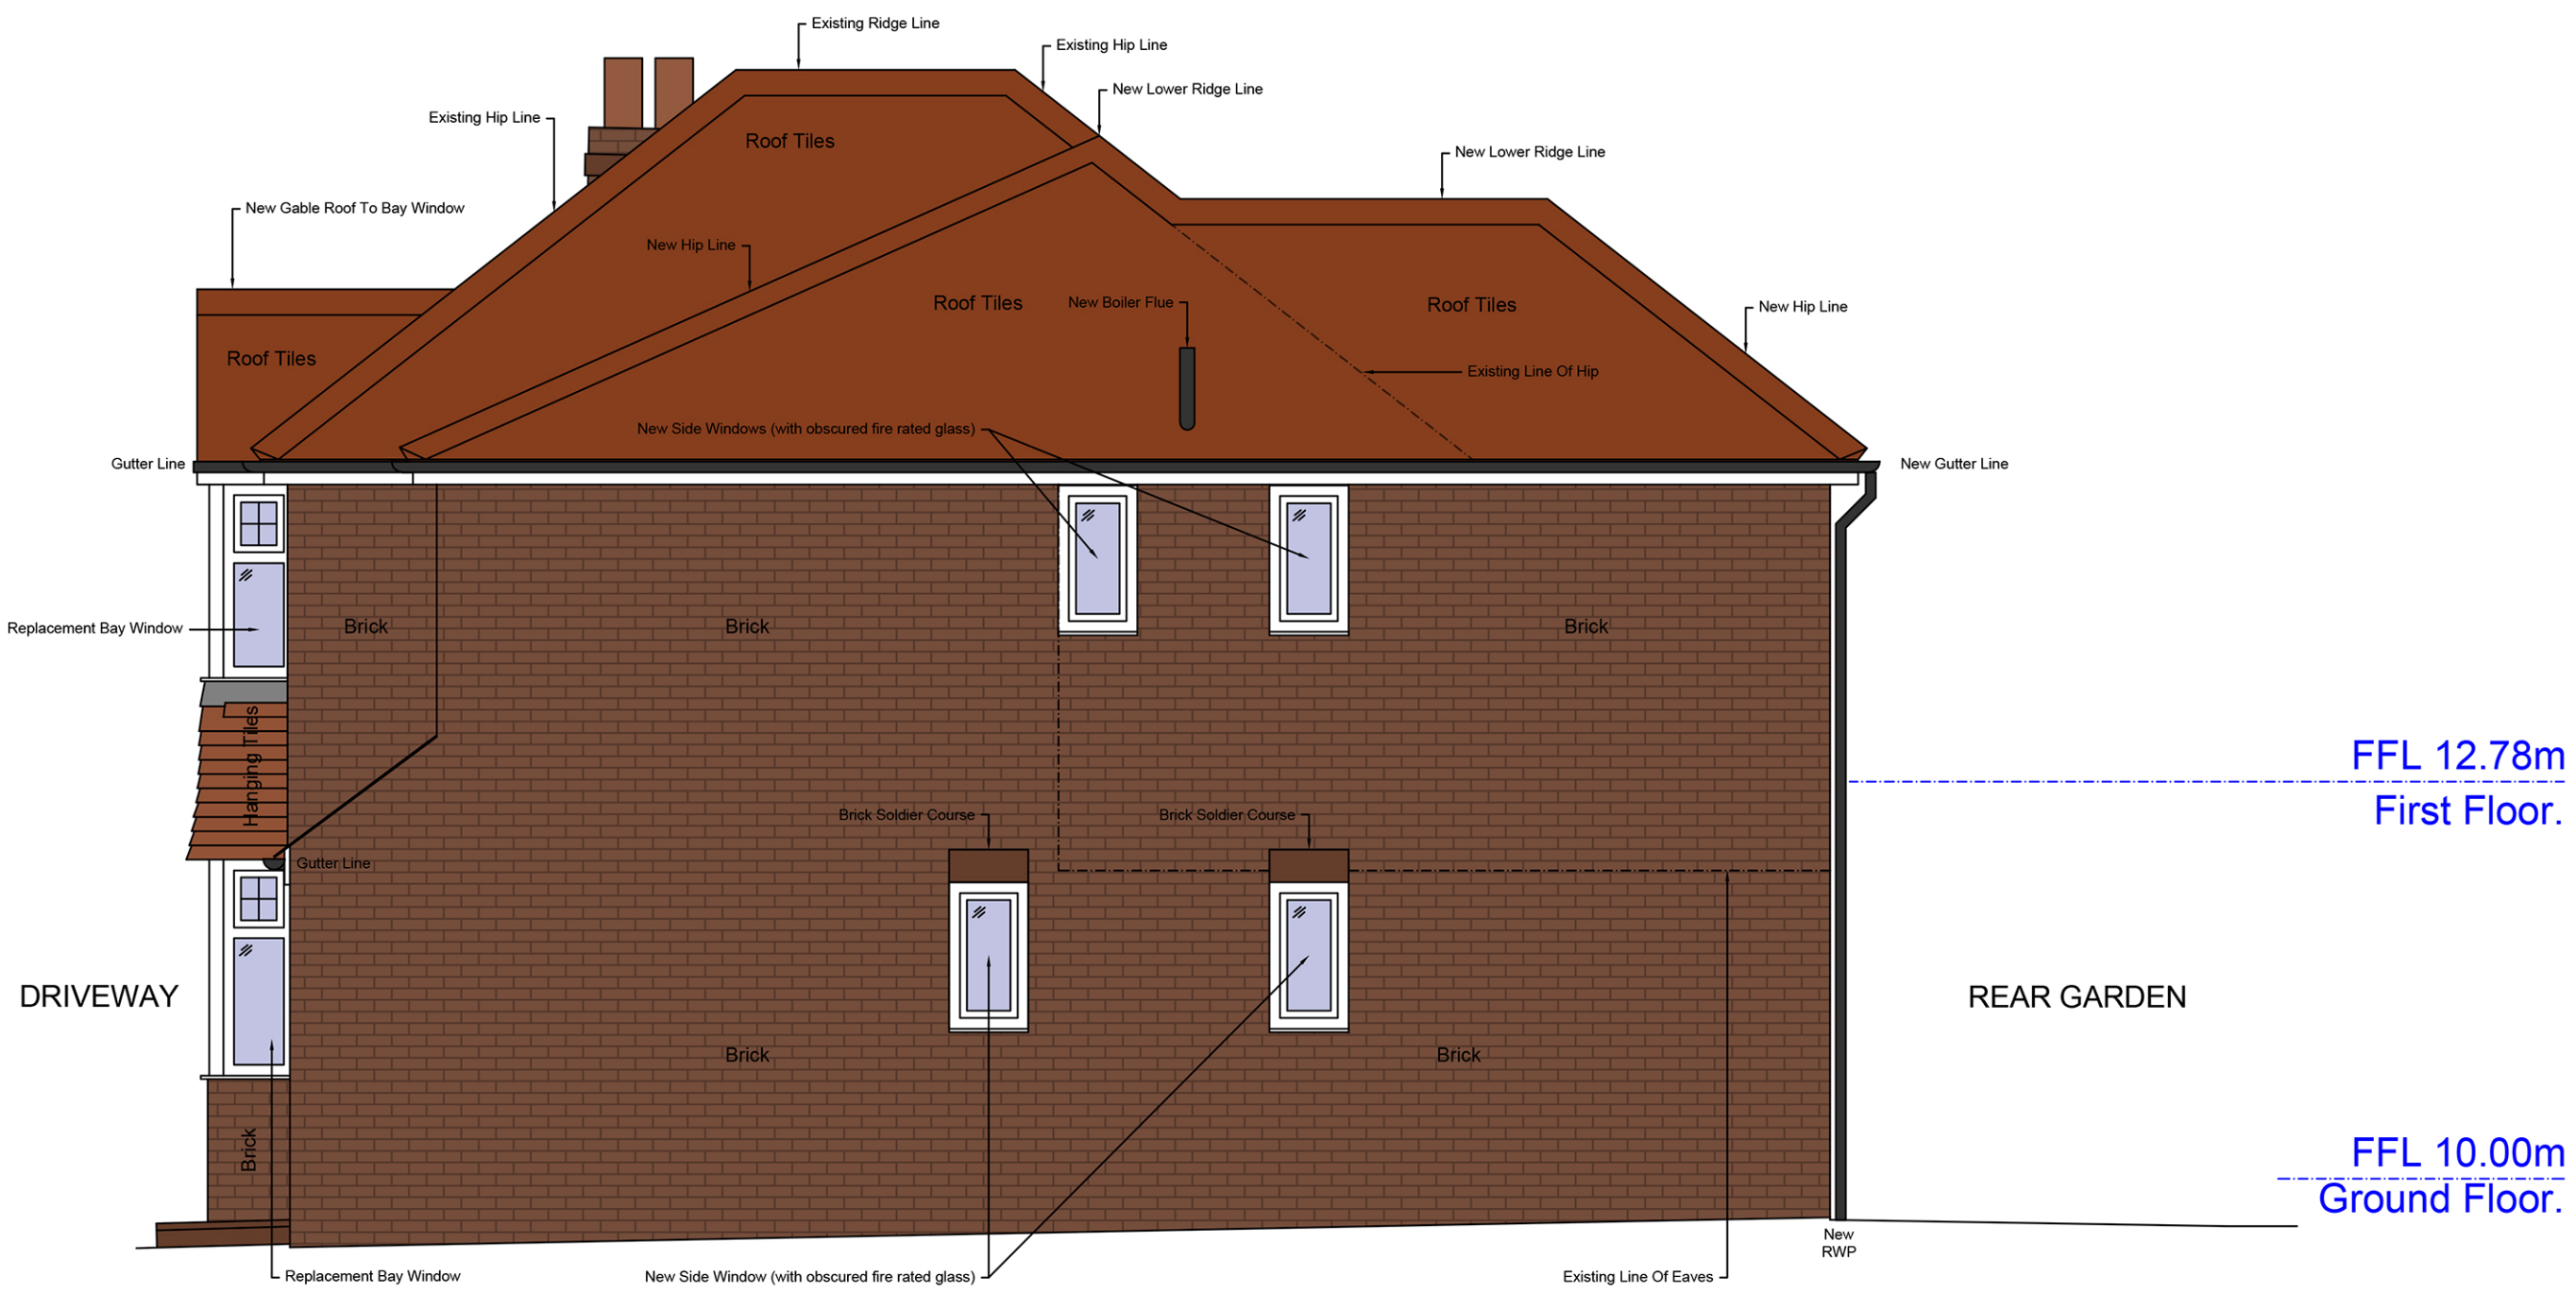

Datum: 8.00m.

Proposed North West Elevation - to No. 36 Moss Lane

Drawing History:			
Revision	Description	Author	Date
-	Initial Issue	MW	24/10/2024
A	Revised Elevations (following Client comments)	MW	11/11/2024
B	Planning Application	MW	21/11/2024
C	Revised Hipped Roof Design To Side Extension	MW	16/01/2025

This drawing is the property of Whitfield Architects and must not be reproduced without prior written agreement. This drawing is provided to scale, for design and cost estimation purposes (not for construction). Any financial decisions relating to this information must make due allowance for dimensional or area variation resulting from the design development and construction processes. We recommend that all dimensions and levels should be cross-checked on site (for construction) and any discrepancies should be reported to Whitfield Architects immediately. Design responsibility cannot be accepted for alteration to (or deviation from) this drawing without the prior acknowledgement of Whitfield Architects. Please email hello@whitfieldarchitects.com with any questions.

Project Title		Client Name	
38 Moss Lane, Middleton, M24 1WX		M. & M. Tilley	
Drawing Title		Drawing Number	
Proposed Elevations		P(03)11	
Project No: H001		Date: 24/10/2024	
Drawn: Mark Whitfield		Scale @ A1: 1:50	

Revision	
C	

