
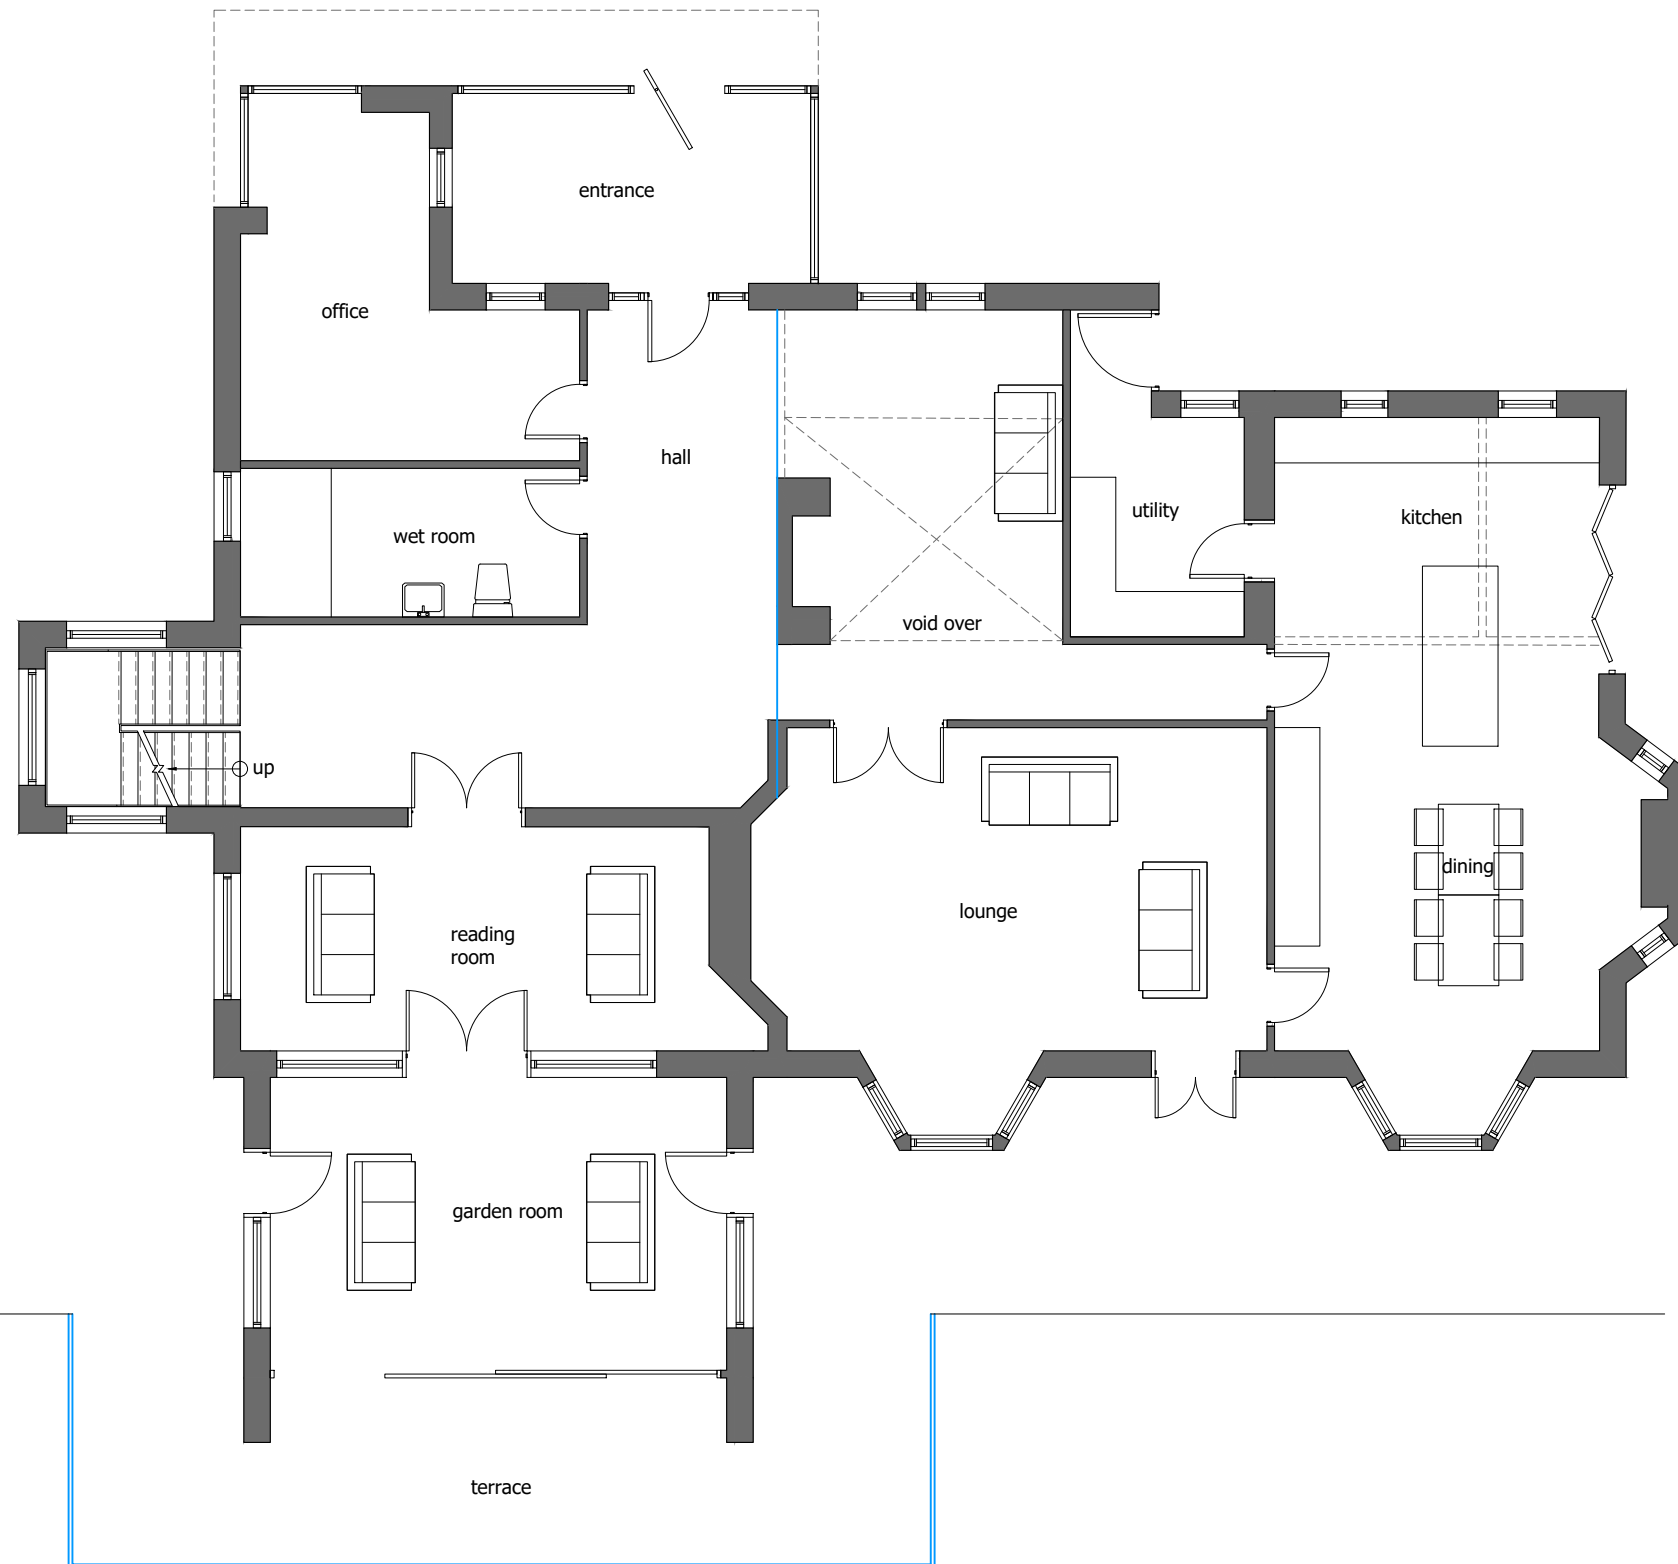


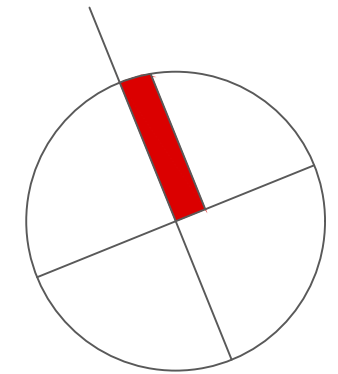

ground floor plan

Mark Sharples
Red House
13 Broadhalgh
Bamford
Rochdale

Ground Floor Plan
as Proposed

work to figured dimensions

© CJ Partnership owns the copyright of this design /
drawing which must not be reproduced in whole or in
part without the written permission of CJ Partnership

contract no

3609

drawn by

drawing no

08

date

October 2021

revision

A

scale @ A3

1:100

Planning

Revisions:
A. Existing glazed screen to rear retained and single storey extension designed
to be more light-weight and transparent in complimentary
materials.PDC August 2022

Blue Pit Mill Queensway
Castleton Rochdale OL11 2PG

+44 (0)1706 631347
info@cjpartnership.com
www.cjpartnership.com

CJPARTNERSHIP
ENVIRONMENTAL ARCHITECTS

