


This drawing is protected by copyright and the information contained therein is the property of William McCall. The drawing must not be copied and the information contained therein may not be used or disclosed without written permission of and in the manner permitted by William McCall.

Location Plan (1:1250)

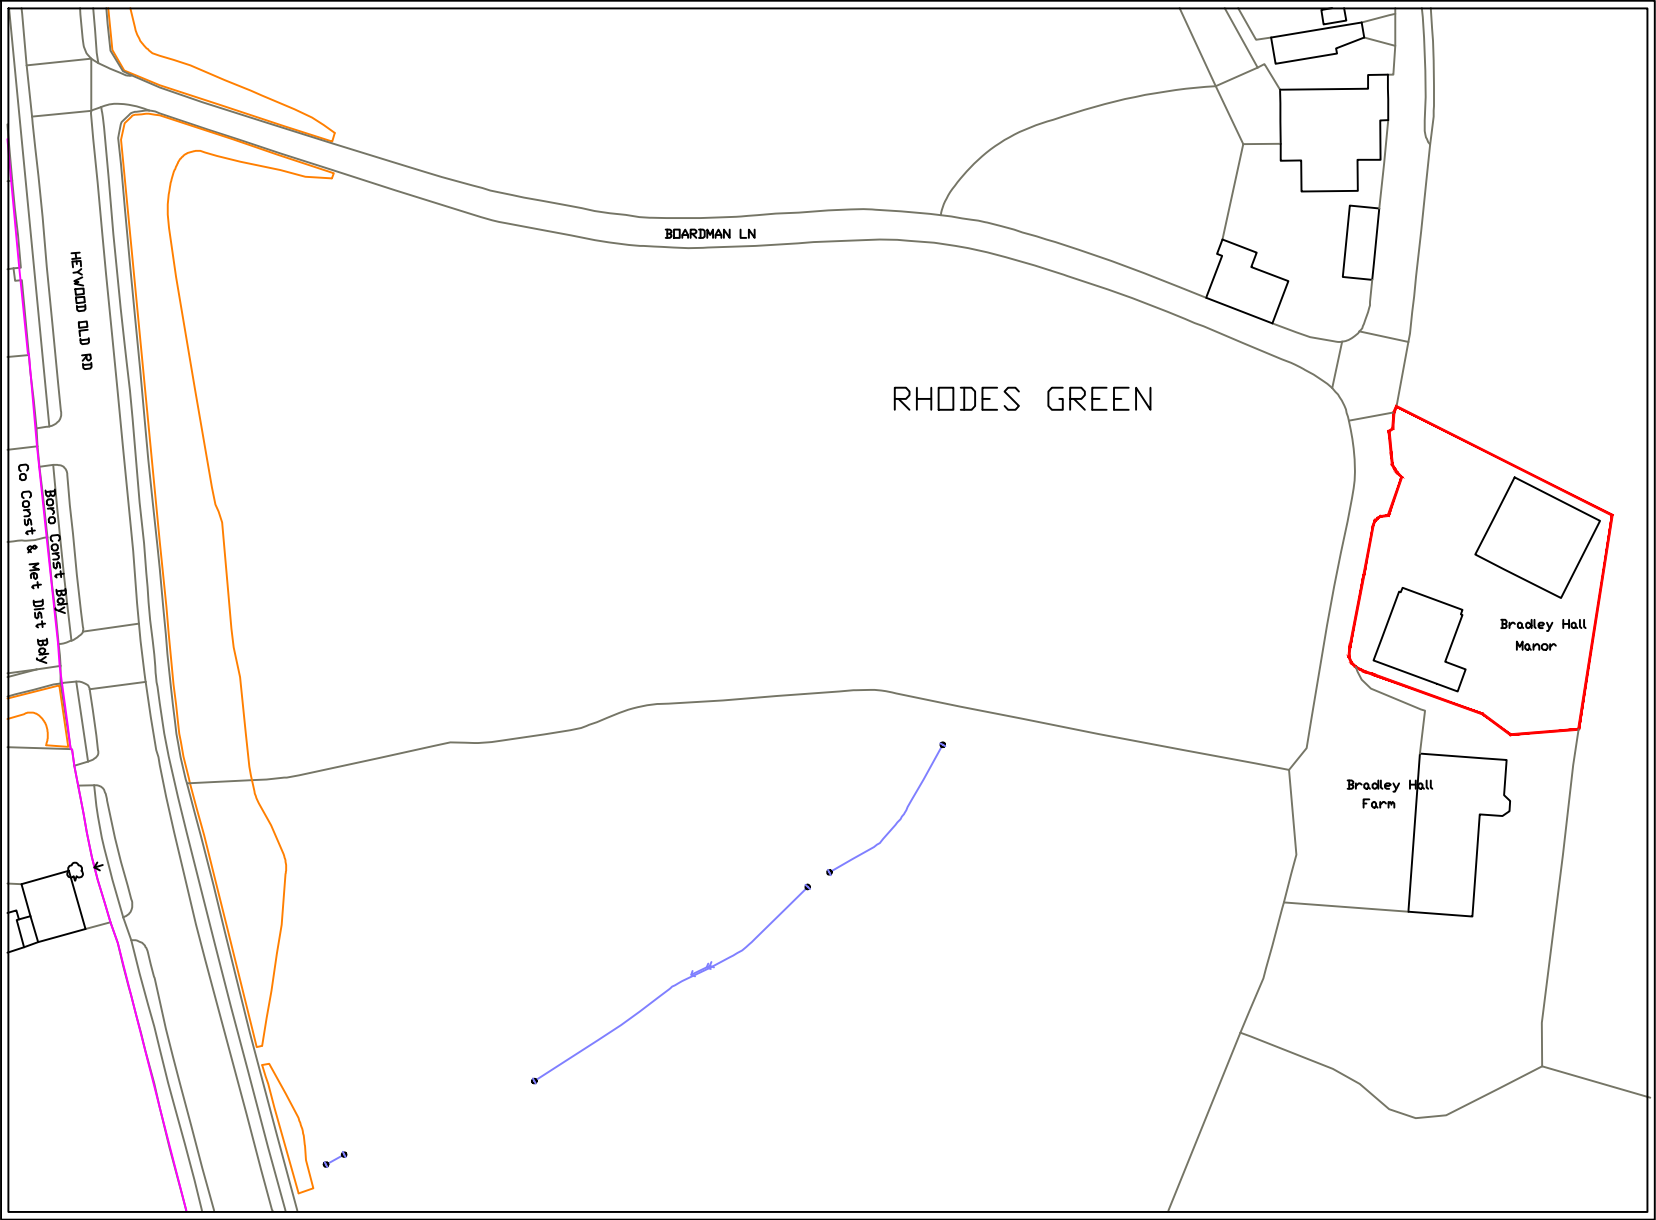

Stage :- **Householder Planning**

Project Title :- Proposed Two Storey Side Extension
Including Reconfiguration of Front Elevation

Drawing Title :- Location Plans

Client :- Mr Turner

Drwg No :-	Date :-	Rev :-
06/21/107	June '21	*

Scale :-	Drawn:-	Checked :-
1:1250@A3	SCM	

Site Address :- Bradley Hall Manor,
Boardman Lane,
Heywood,
M24 4SL

The Old Post Room
34 Chew Valley Road
Greenfield
Saddleworth
OL3 7DA
Tel: 01457 871202
www.william-mccall.com | enquiries@william-mccall.com

