




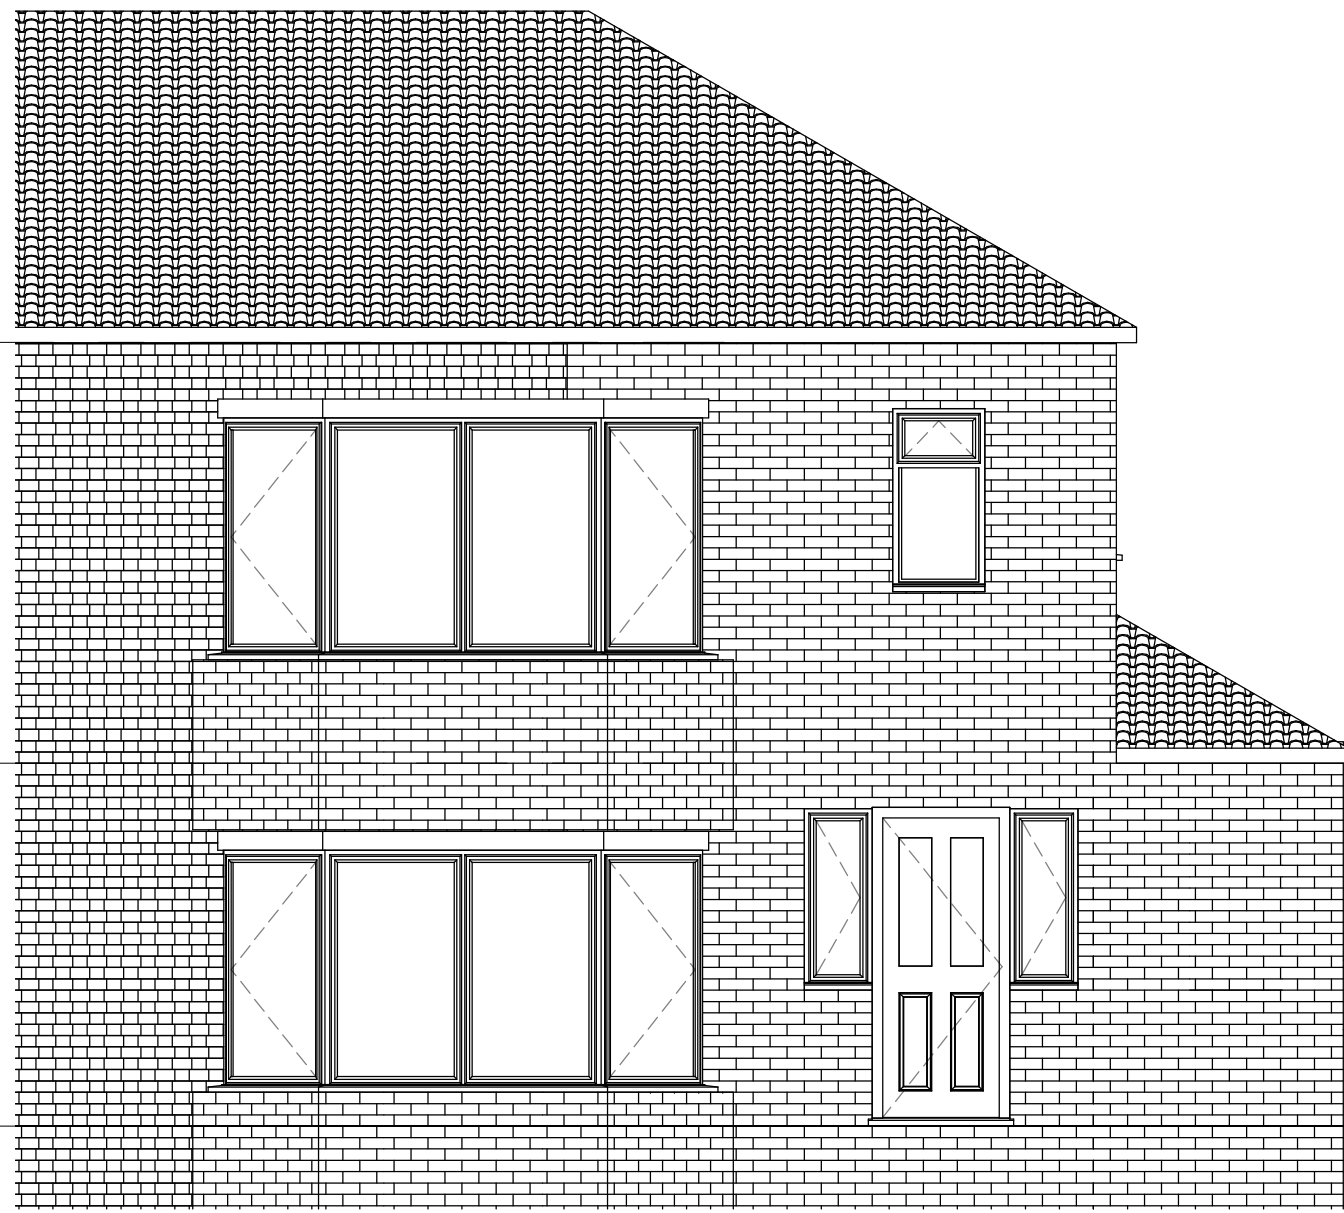


1 EXISTING FRONT ELEVATION
1 : 50

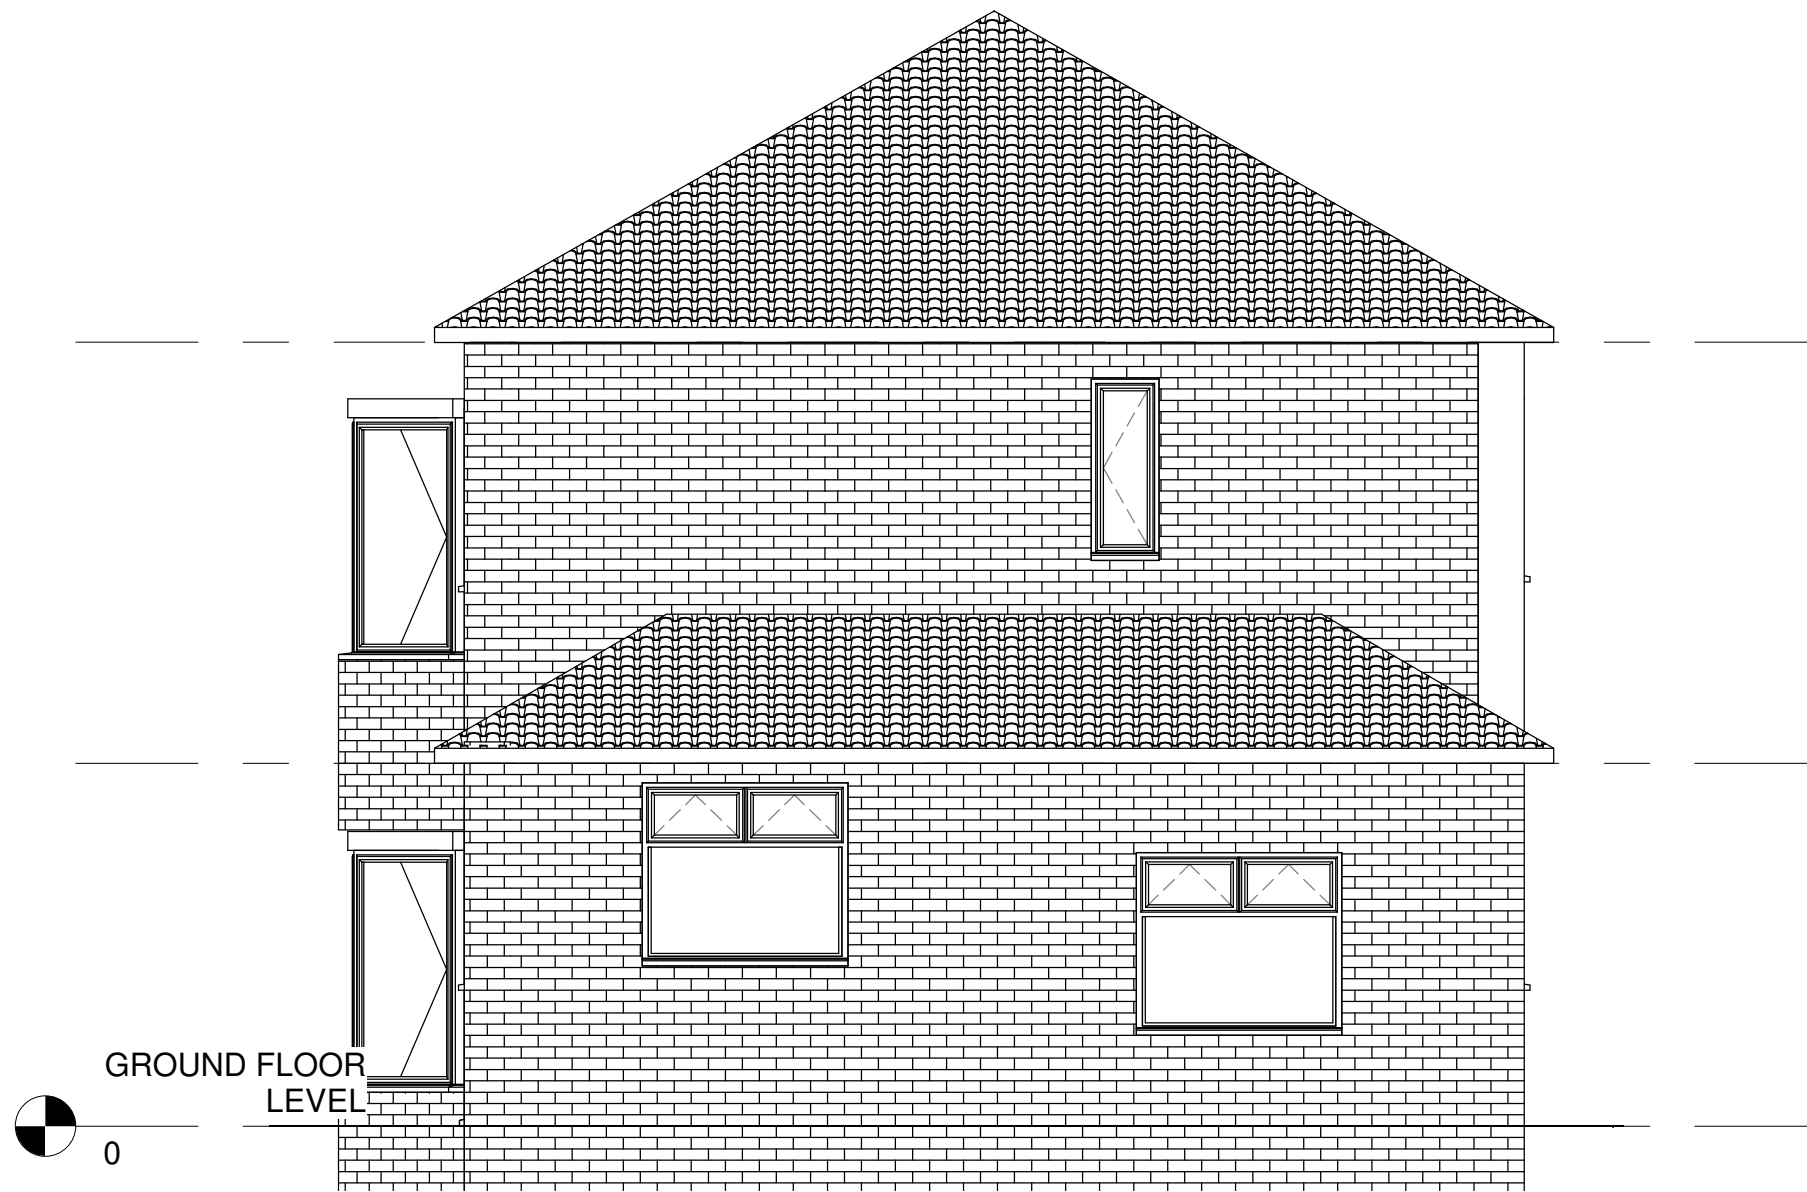


2 EXISTING SIDE ELEVATION
1 : 50

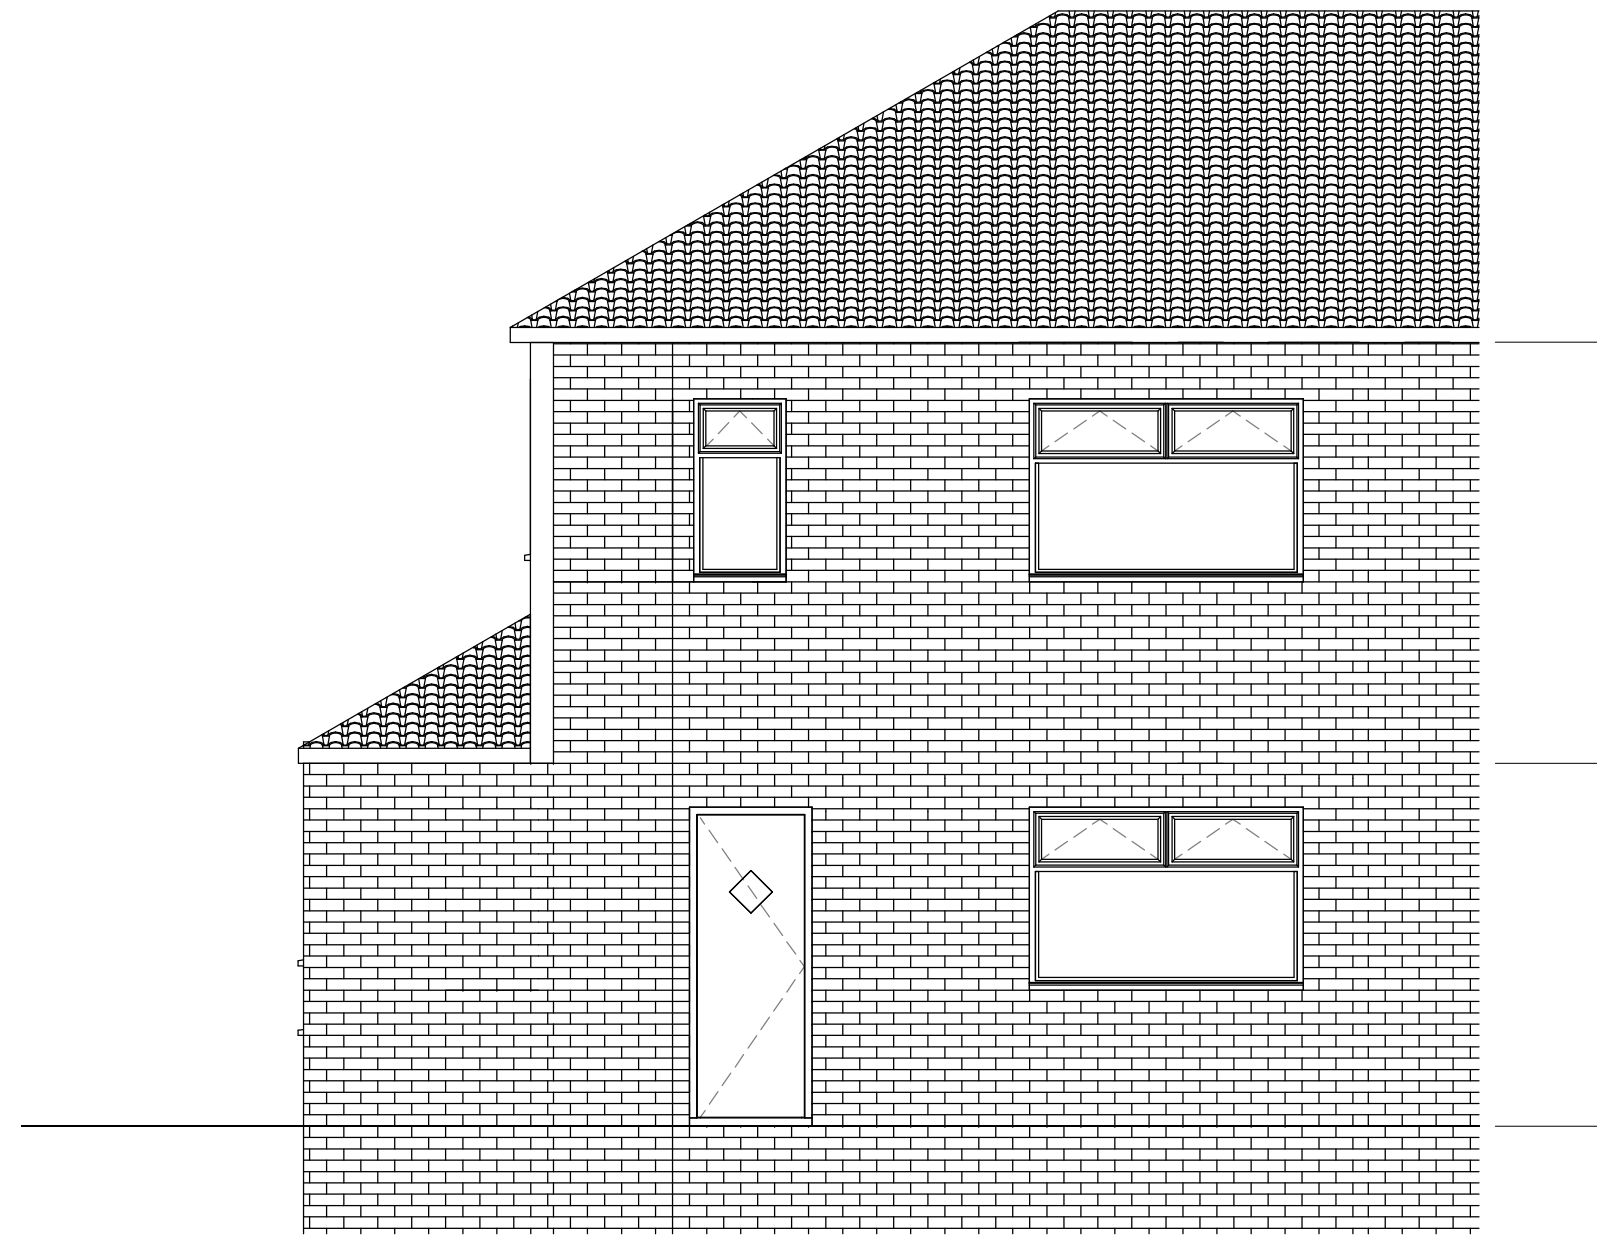

6 EXISTING REAR ELEVATION
1 : 50

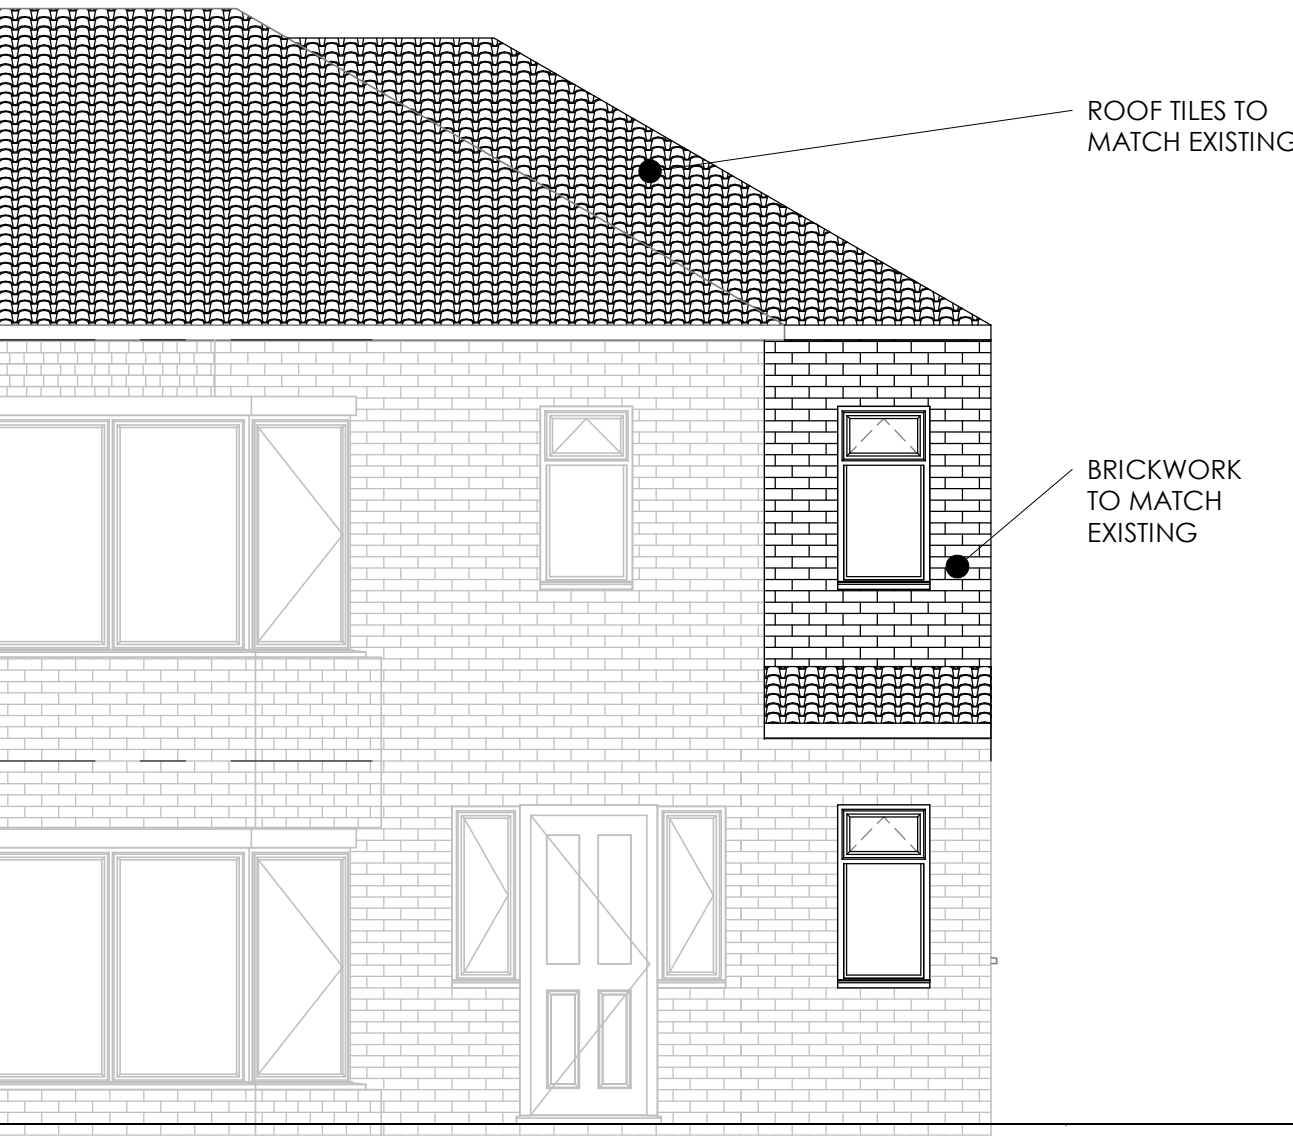


3 PROPOSED FRONT ELEVATION
1 : 50

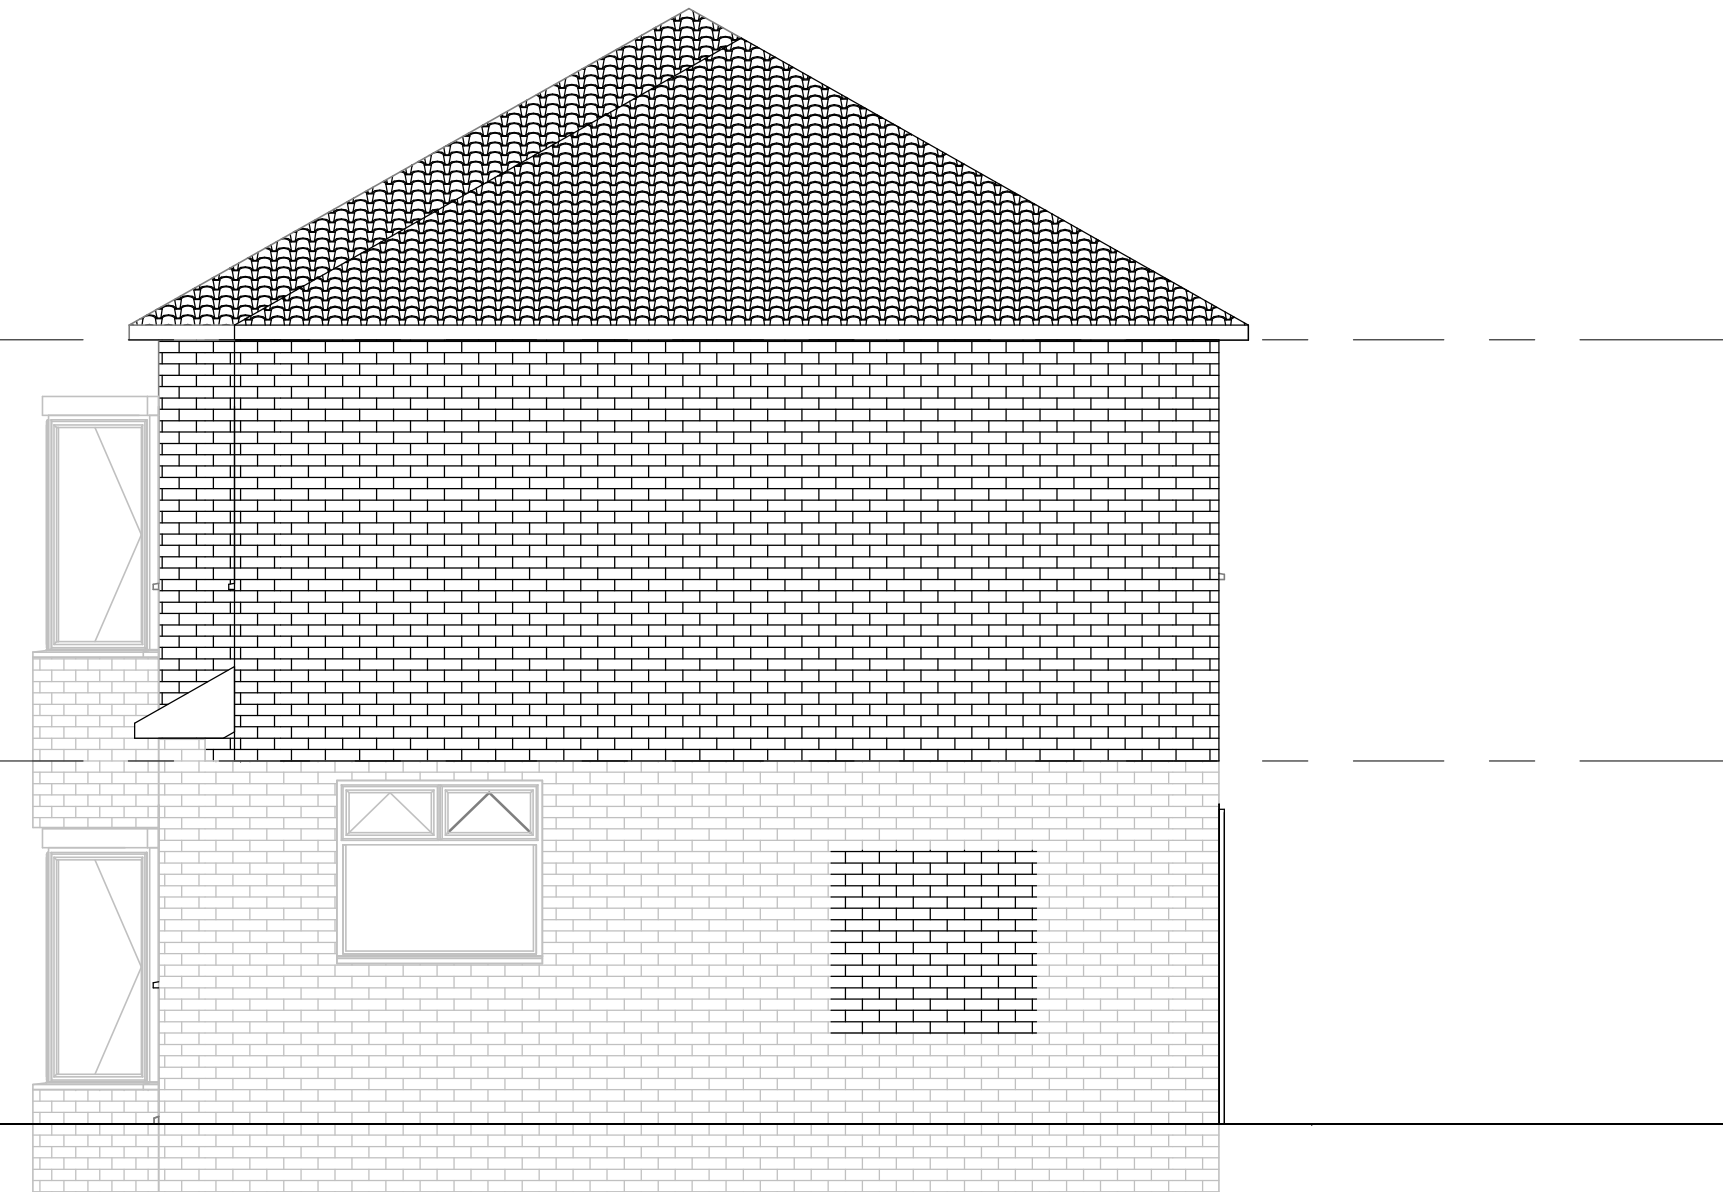

4 PROPOSED SIDE ELEVATION
1 : 50



5 PROPOSED REAR ELEVATION
1 : 50

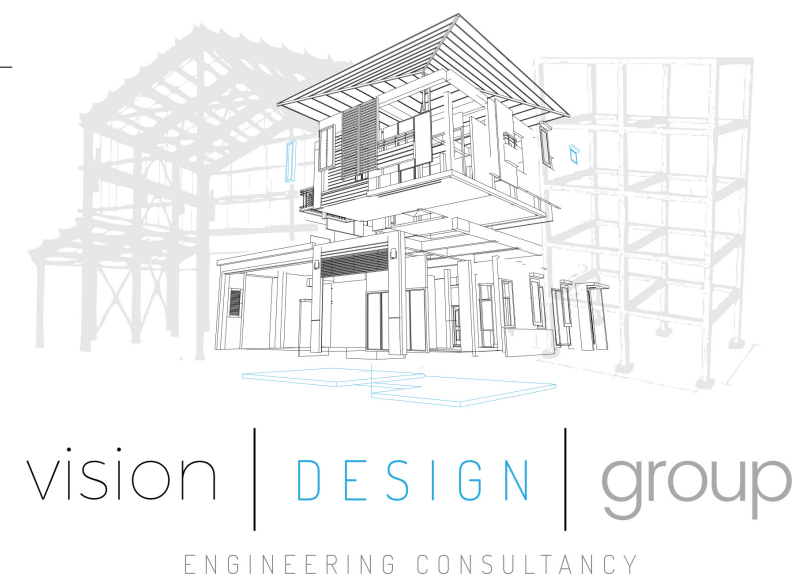

Rev	Description	Date
1	PLANNING ISSUE	30/12/22
2	0.5m OFFSET ADDED	05/03/23
CODE	SUITABILITY DESCRIPTION	
I	PLANNING ISSUE	
STATUS	PURPOSE OF ISSUE	
S2	PLANNING ISSUE	
PROJECT		
26 MOSSWAY M24 1NS		
TITLE		
EXISTING AND PROPOSED ELEVATIONS		
CLIENT		
26 MOSSWAY M24 1NS		
DRAWN BY	CHECKED BY	DATE
MW	MW	29.12.22
SCALE (@ A1)		PROJECT NUMBER
1 : 50		MCS2185
DRAWING NUMBER		REV
A103		2