


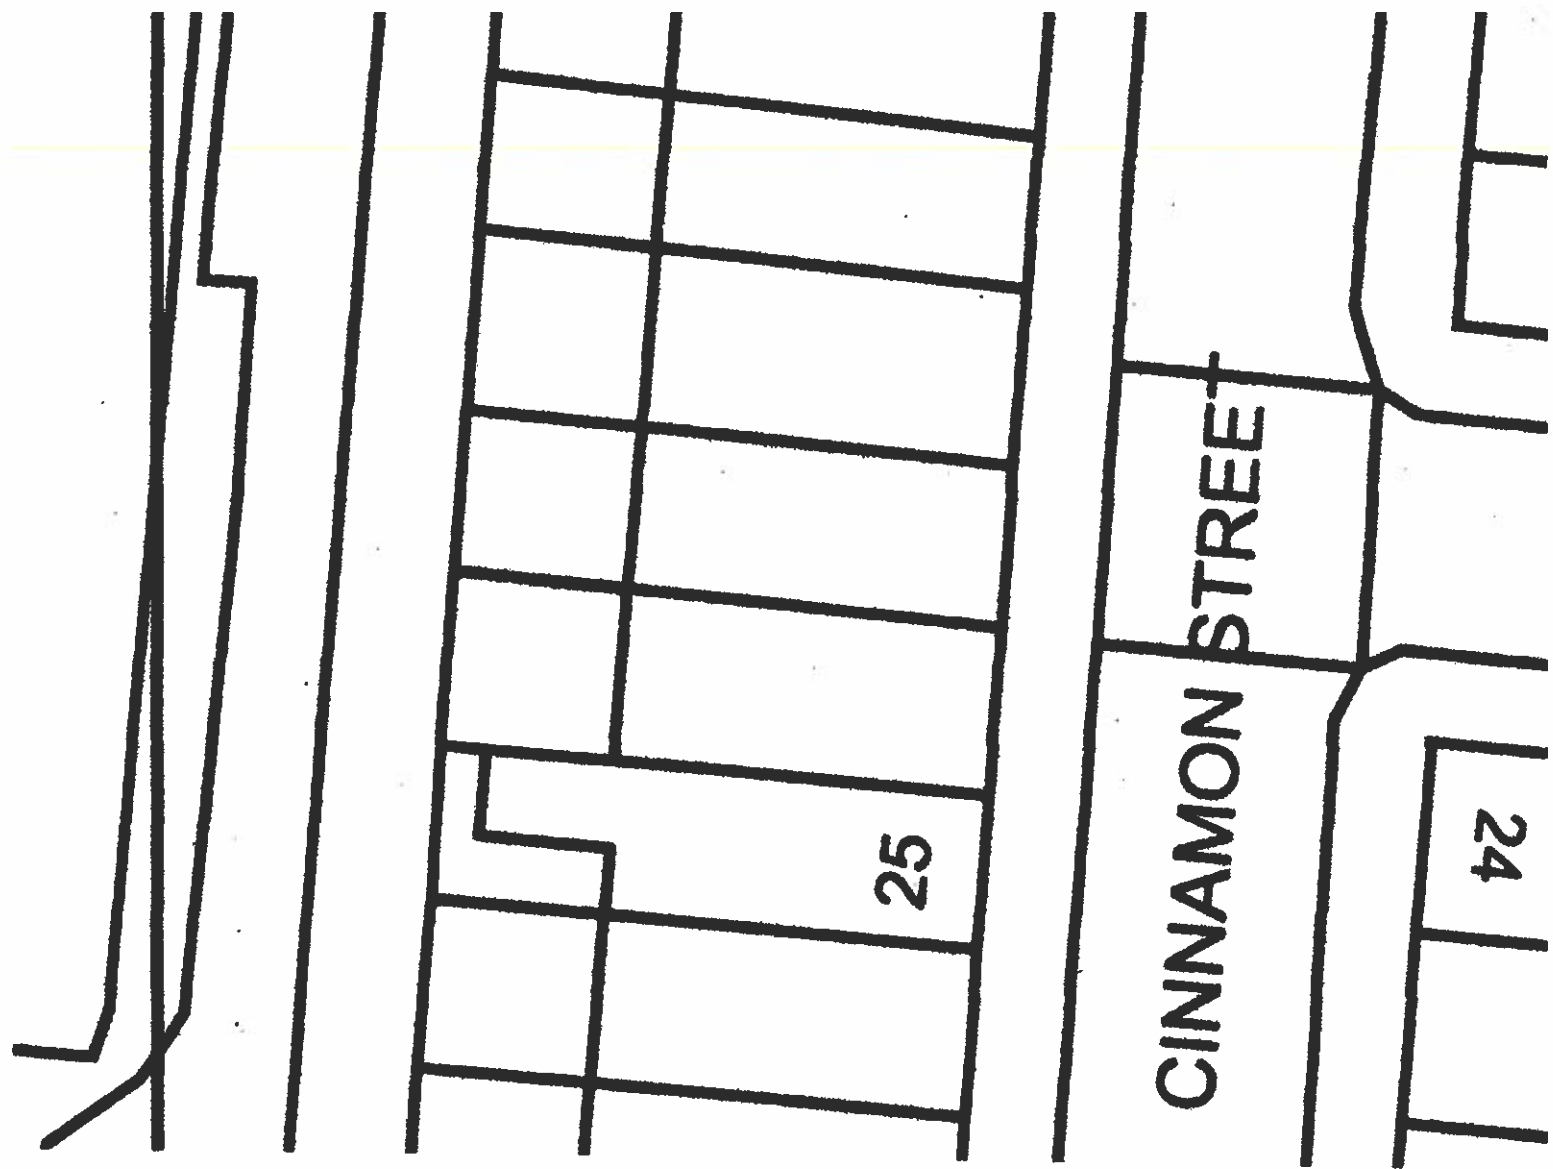

EXISTING SITE PLAN SCALE 1:200



Rochdale BC

16 JUN 2023

Planning and Development
Service