


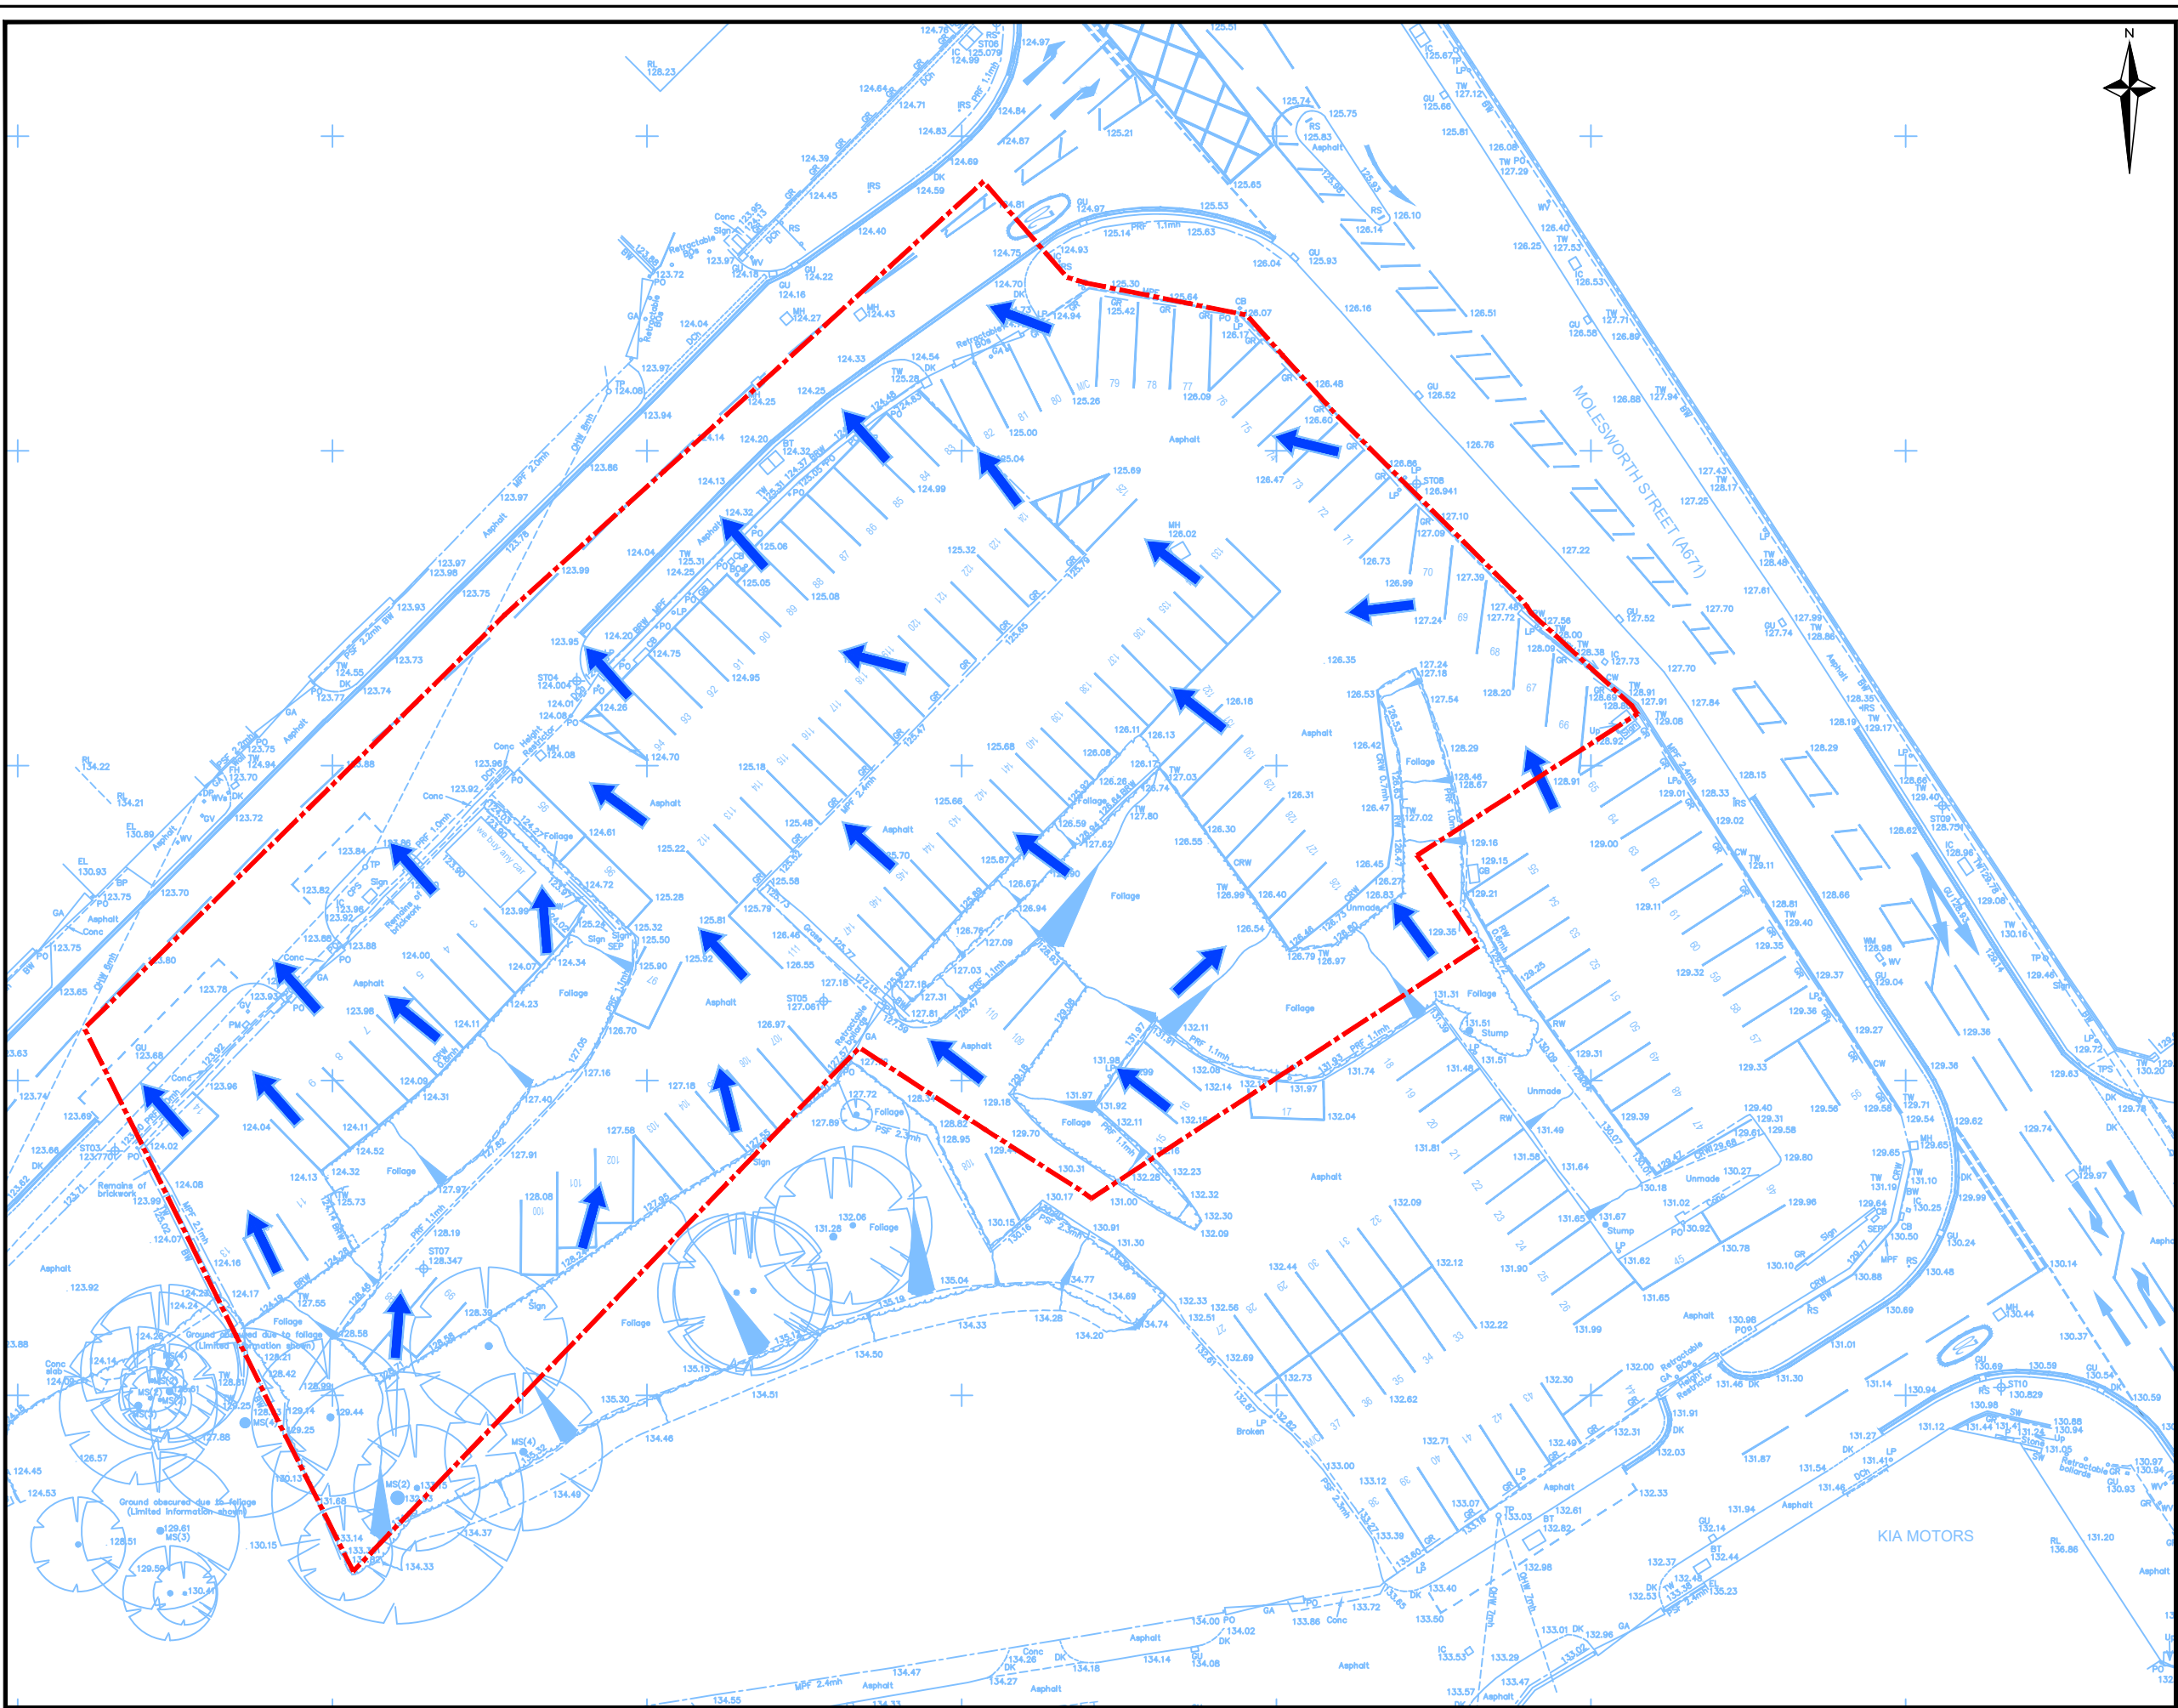

- NOTES**
1. THIS DRAWING IS TO BE READ IN CONJUNCTION WITH ALL RELEVANT DRAWINGS, DOCUMENTS AND SPECIFICATIONS. ANY DISCREPANCIES BETWEEN INFORMATION SHOWN ON THIS AND ANY OTHER DRAWING SHALL BE REPORTED TO THE ENGINEER IMMEDIATELY.
 2. DO NOT SCALE FROM THIS DRAWING. WORK TO FIGURED DIMENSIONS ONLY.
 3. THIS DRAWING SHALL NOT BE USED FOR CONSTRUCTION PURPOSES UNLESS SPECIFICALLY STATED AS 'FOR CONSTRUCTION' IN THE DRAWING STATUS.
 4. ALL DRAWING INFORMATION MUST BE READ FROM HARD COPY / PDF FILES ONLY, MARKED CHECKED. BEFORE PROCEEDING PLEASE ENSURE THE ISSUE STATUS IS APPROPRIATE FOR THE INTENDED USE. ALL INFORMATION EXTRACTED DIRECTLY FROM DRAWING FILES (E.G. DWG'S) IS DONE SO ENTIRELY AT THE USERS RISK.

- KEY**
- PROPOSED SITE BOUNDARY
 - TOPOGRAPHICAL SURVEY
 - OVERLAND FLOW ROUTE

FOR INFORMATION ONLY

FIGURE 2

I2	SITE BOUNDARY UPDATED	05.12.24	KJ	HBG
I1	ISSUED FOR PLANNING	30.07.24	KJ	HBG
Rev.	Description	Date	By	Chkd



Survey > Plan > Engineer

 Civil Engineering

 Structural Engineering

 Transport Planning

 Highways Engineering

 Building Surveying

 Geomatics

 Hertfordshire

 Oxfordshire

 Cambridgeshire

 Bristol

Client:	
Project:	MCDONALDS RESTAURANT WATER STREET, ROCHDALE OL16 1TL [ST2285]
Title:	EXISTING SITE PLAN
Engineer:	KJ
Date:	JULY 2024
Director:	HBG
Scale:	1:200 @ A1
Status:	INFORMATION
Drawing No.	4230334-SK03
Rev	I2

EXISTING SITE LAYOUT
Scale 1:200