





North East Facing Front Elevation

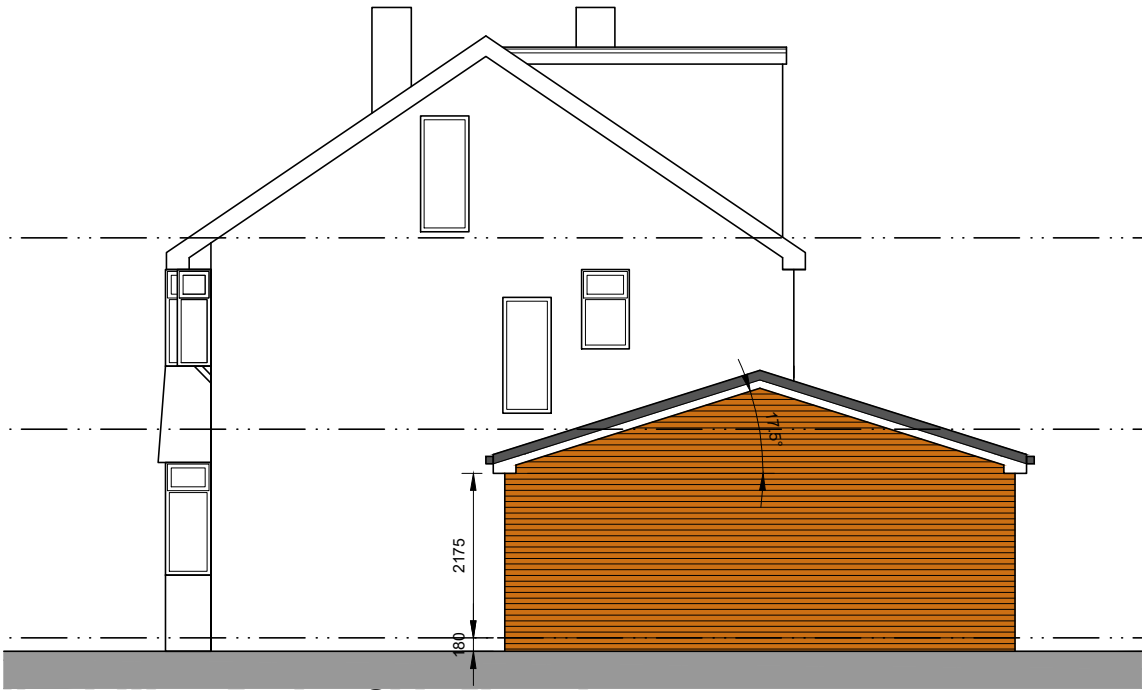

North West Facing Side Elevation



South West Facing Rear Elevation

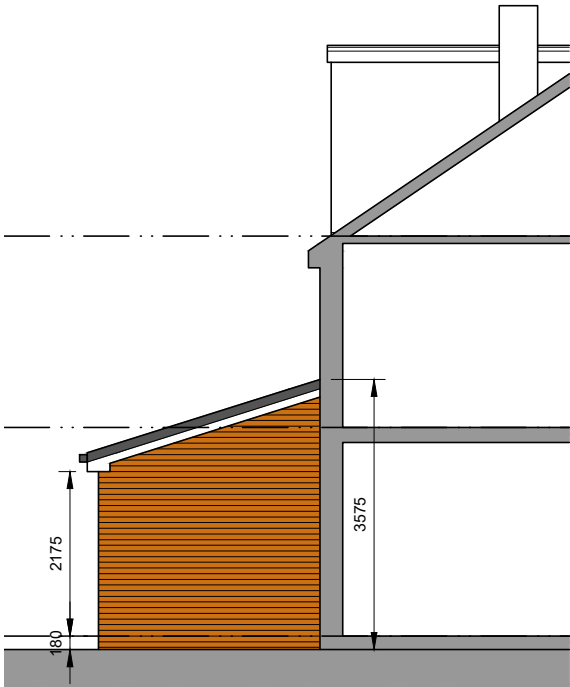

South East Facing Side Elevation

Conway Architectural Design shall have no responsibility for any use made of this document other than for that which it was prepared and issued. This drawing should not be scaled. Work to figured dimensions only.
All dimensions and levels to be checked on site. No building work is to be started until all relevant approvals are in place.
Any discrepancies should be reported to Conway Architectural Design.
This drawing should not be reproduced without written permission from Conway Architectural Design.
Standard Building Regs Notes are to be provided by Conway Architectural Design prior to a building regs application being submitted.

New Elevational Finishes

- | | |
|---------------------|------------------------|
| Brickwork | Red to match existing |
| Roof Tiles | Grey to match existing |
| Windows and Doors | White Upvc |
| Rainwater Goods | Black Upvc |
| Soffits and Fascias | White Upvc |

Conway Architectural Design	6 Conway Close Alkrington Middleton Manchester, M24 1EW E: conway-design@outlook.com
	JOB TITLE : Single Storey Side And Rear Extension
	ADDRESS : 34 Banbury Road, Alkrington
	DRAWING TITLE : Proposed Elevations
	SCALE : 1:100 @ A3
DRAWN : xxx	DATE : 17.03.25
JOB NO./	525-108A
DWG NO.	