



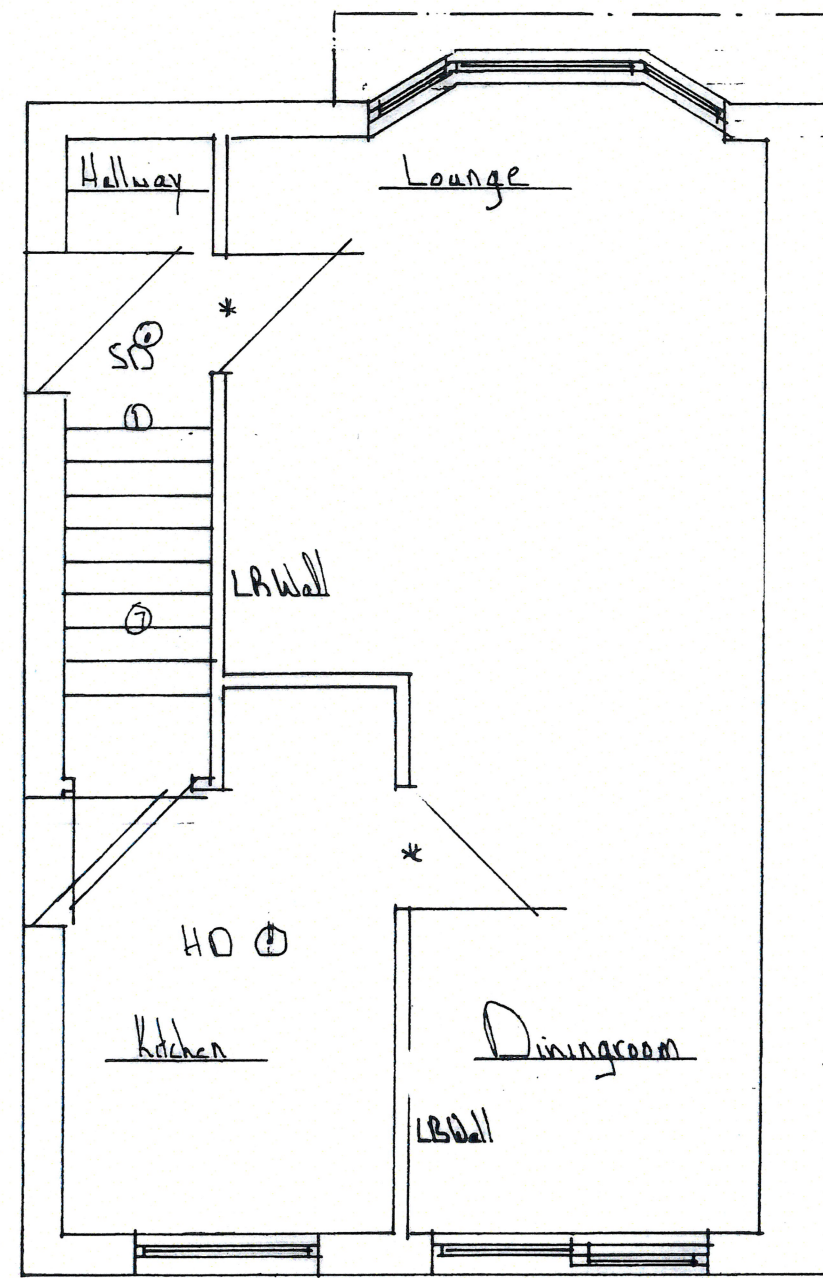

Ground Floor Layout

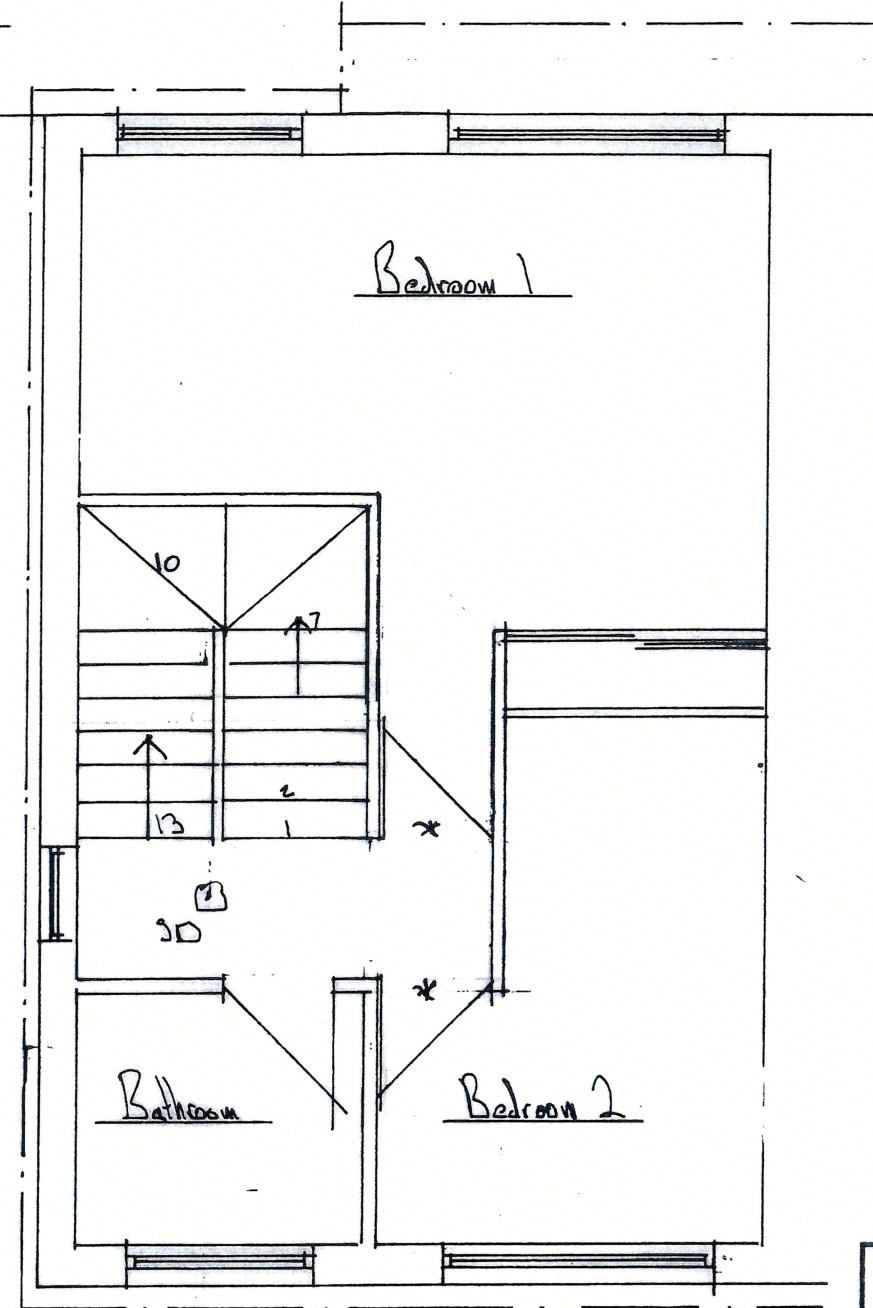

First Floor Layout

METRES
0 1 2
SCALE 1:50


METRES
0 1 2
SCALE 1:100

REV	DATE	AMENDMENTS	INT
Harry Jackson Surveyors Limited			
Unit 4A Farnworth Park Industrial Estate Wellington Street, Farnworth, Bolton BL4 7BY Tel: 01204 701740 Mobile: 07931 321879			
CLIENT Mrs Louise Jackson			
ADDRESS 17 Moss Hall Road Herwood Rochdale BL9 7JJ			
PROJECT Building Reg and Planning			
TITLE Two Storey Side Extension Work and internal alterations			
DRAWING BY Mrs J B M 3		REV	
SCALES		DATE 20/11/2022	
DRAWN BY HJ		SHEET SIZE A3	
CHECKED BY JJ		COPYRIGHT ©	



Proposed Front Elevation


* All new elevations to be in brickwork to match existing *

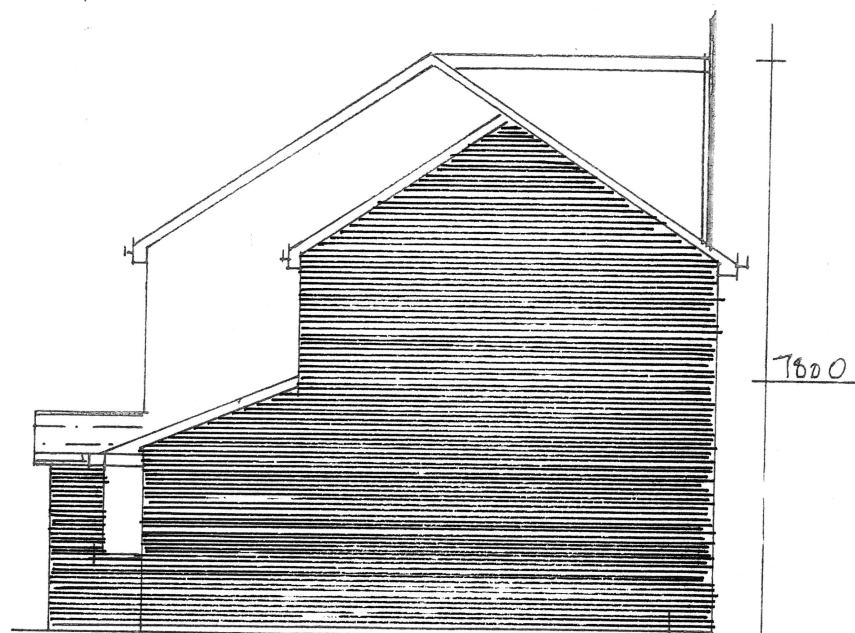



Proposed Side Elevation



Proposed Rear Elevation

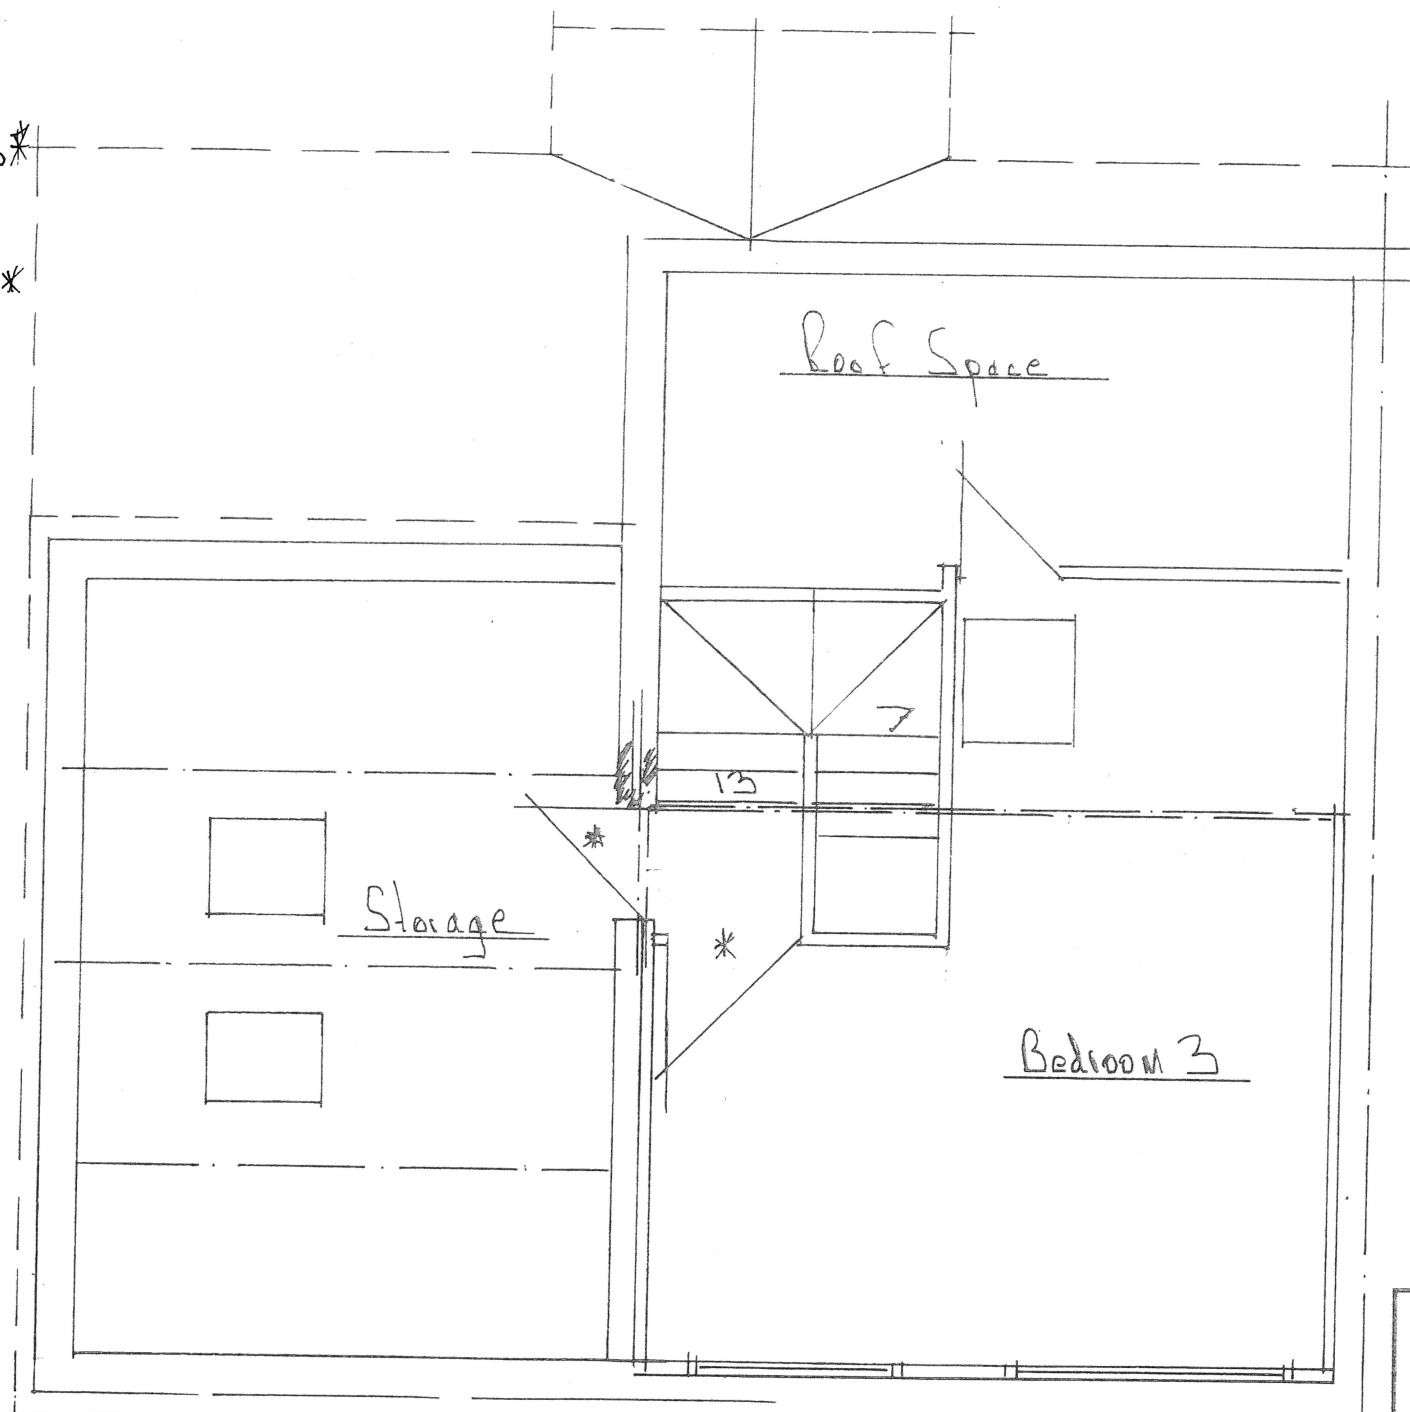

Proposed Second Floor Layout

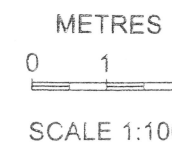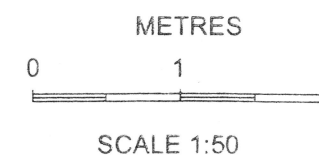

REV	DATE	AMENDMENTS	INT
Harry Jackson Surveyors Limited Unit 4A Farnworth Park Industrial Estate Wellington Street, Farnworth, Bolton BL4 7BY Tel: 01204 701740 Mobile: 07931 321879			
CLIENT <u>Ms Louise Jackson</u>			
ADDRESS <u>12 Moss Hall Road</u> <u>Heywood Rochdale B19 7JJ</u>			
PROJECT <u>Building Regs + Planning</u>			
TITLE <u>Two Storey Side Extension</u> <u>Porch and Internal Alterations</u>			
DRAWING NO. <u>01/13/14</u>		REV <u>A</u>	
SCALES <u>1:50</u>		DATE <u>20/2/23</u>	
DRAWN BY <u>HJ</u>		SHEET SIZE <u>A3</u>	
CHECKED BY <u>JJ</u>		COPYRIGHT <u>©</u>	