



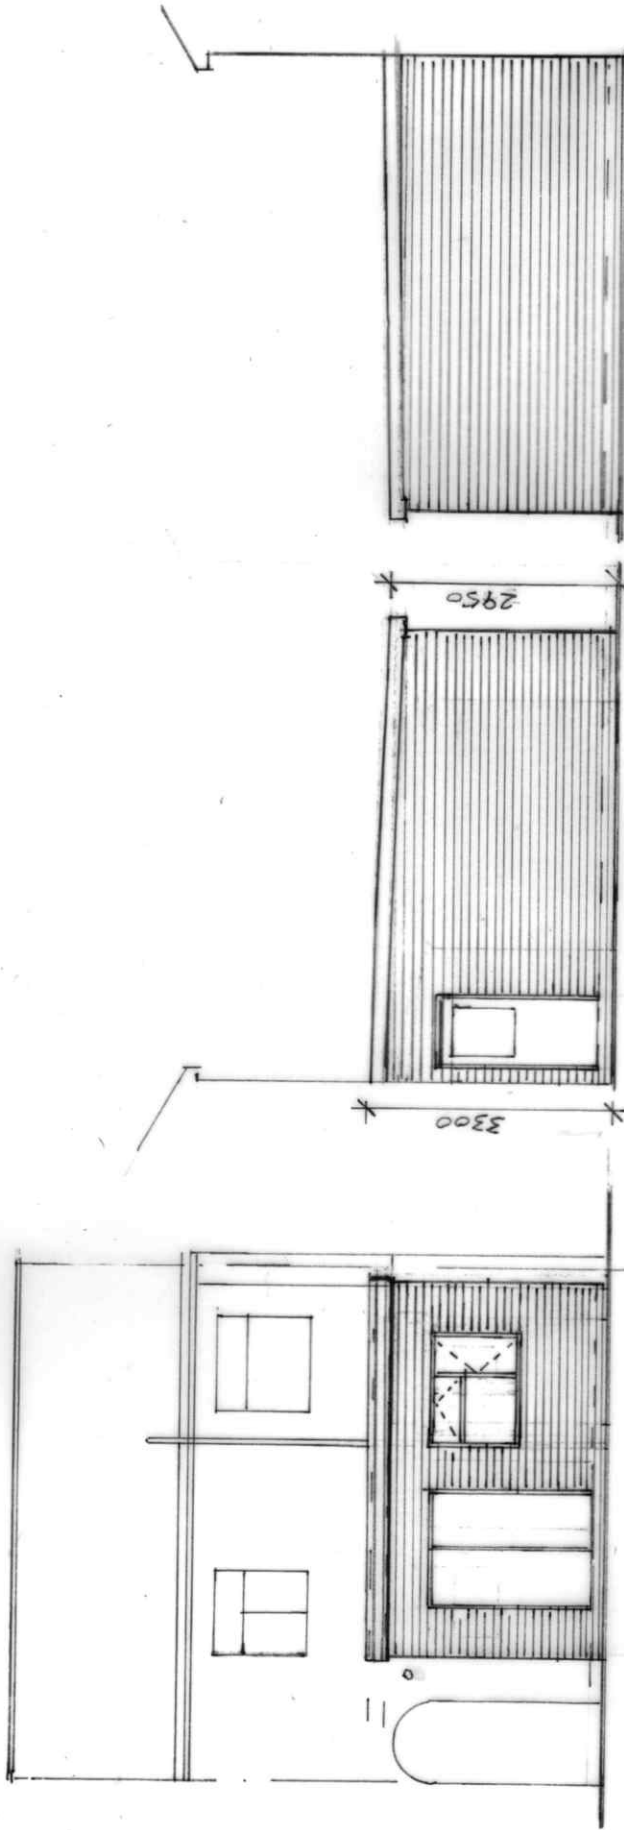


REAR ELEVATION
(PROPOSED)

SIDE ELEVATION
(PROPOSED)

SIDE ELEVATION
(PROPOSED)

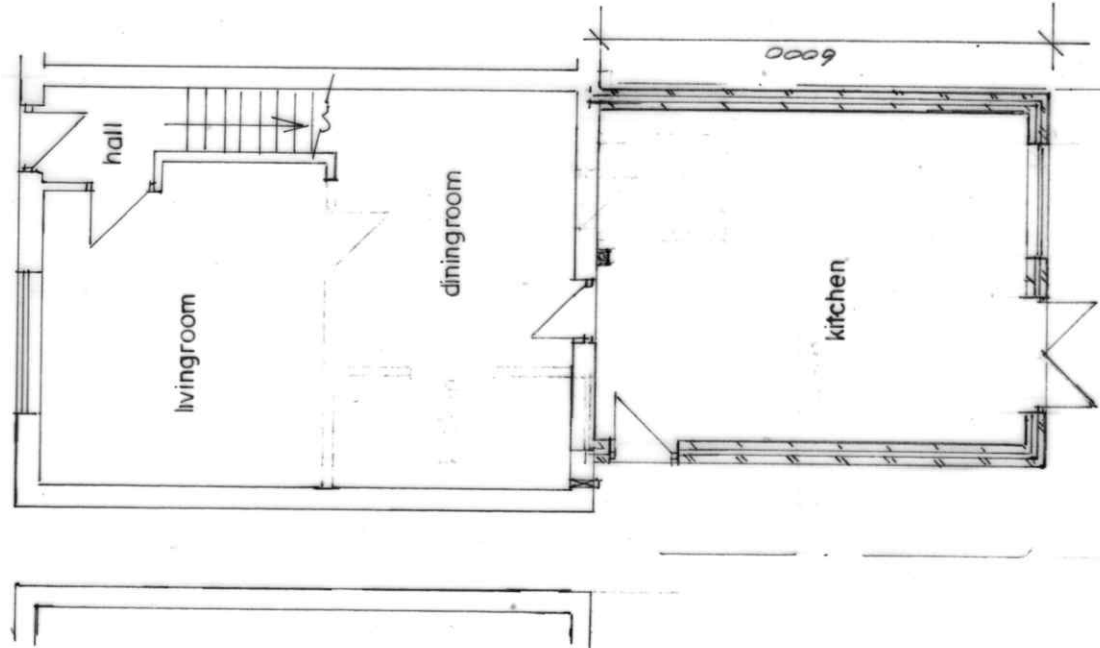

GROUND FLOOR PLAN
(PROPOSED)

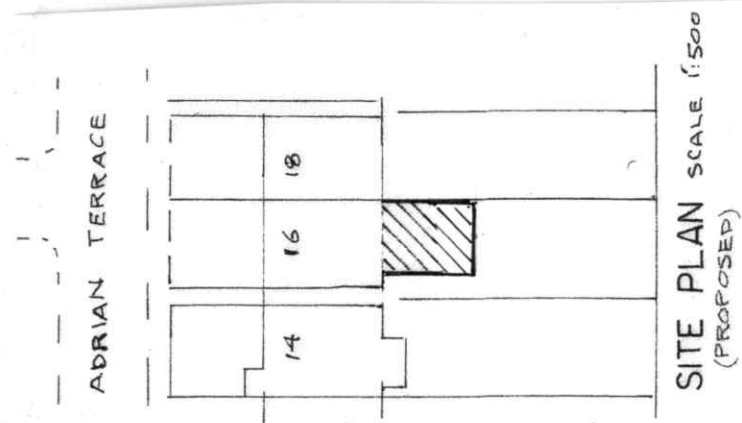

SITE PLAN SCALE 1:500
(PROPOSED)

BUILDING DESIGN SERVICES
M. FAROOQ
418 Bury Road Rochdale OL11 5EU.
Tel: 01706 712231 Mob: 07967605763

PROPOSED SINGLE STOREY REAR EXTENSION AT
16 ADRAIN TERRACE ROCHDALE OL16 5BN

For: Mrs ASMA YOUNAS

Plan	Scale 1:100	A 1832/2
Elevation	Scale 1:100	