



PROPOSED PORCH EXTENSION
TO, 103 MAIN ROAD,
MIDLETON MANCHESTER.
M24 1FS.


SCALE 1:50 @ A2.

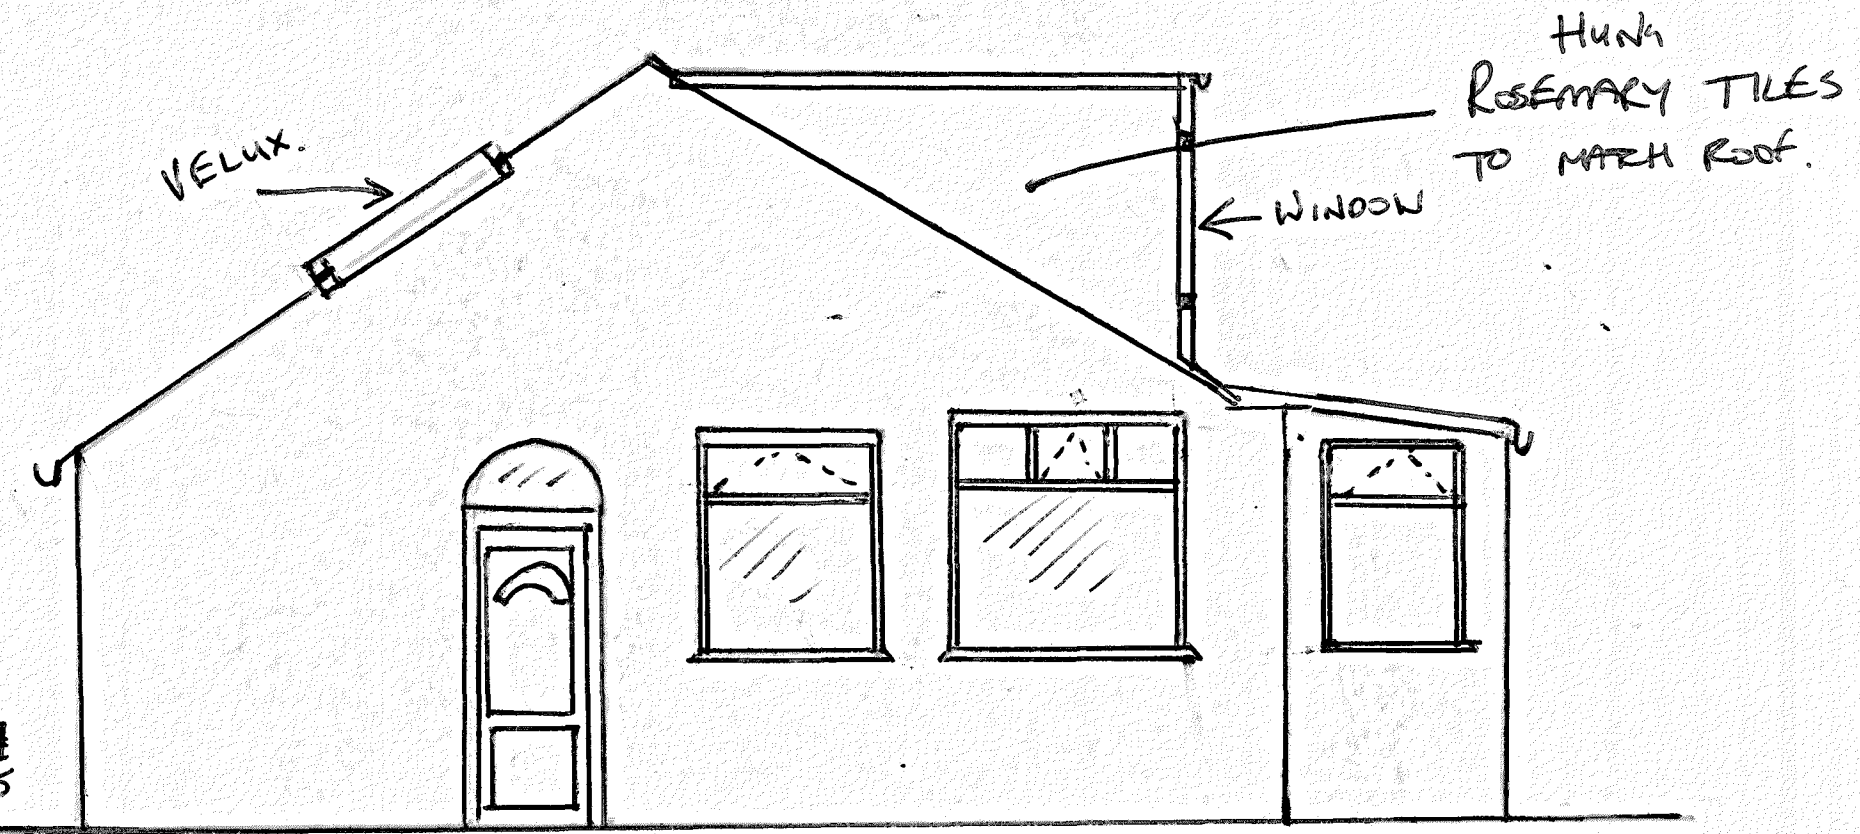

PROPOSED SIDE ELEVATION

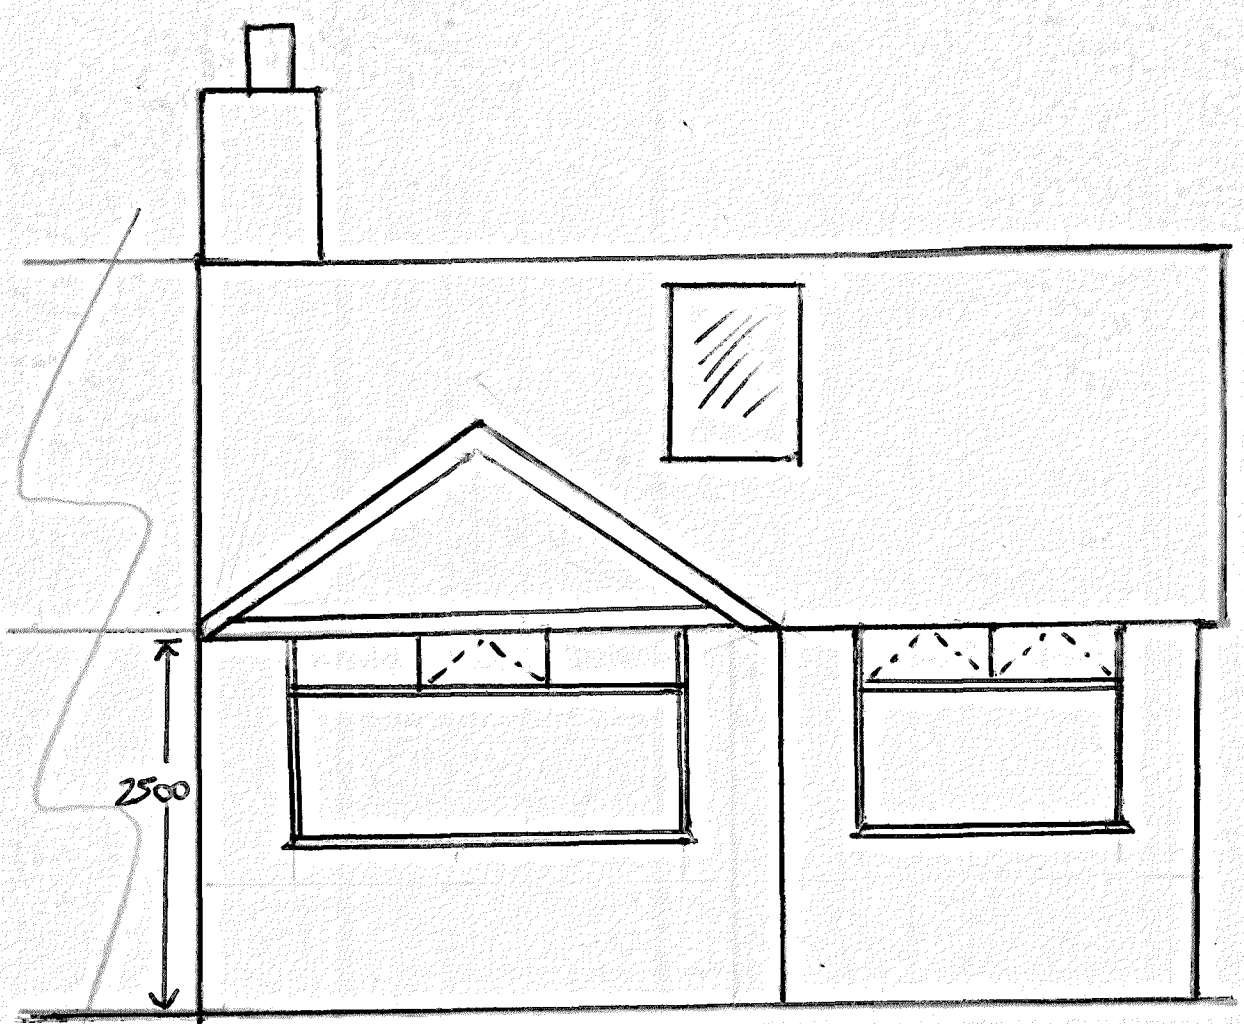

PROPOSED FRONT ELEVATION

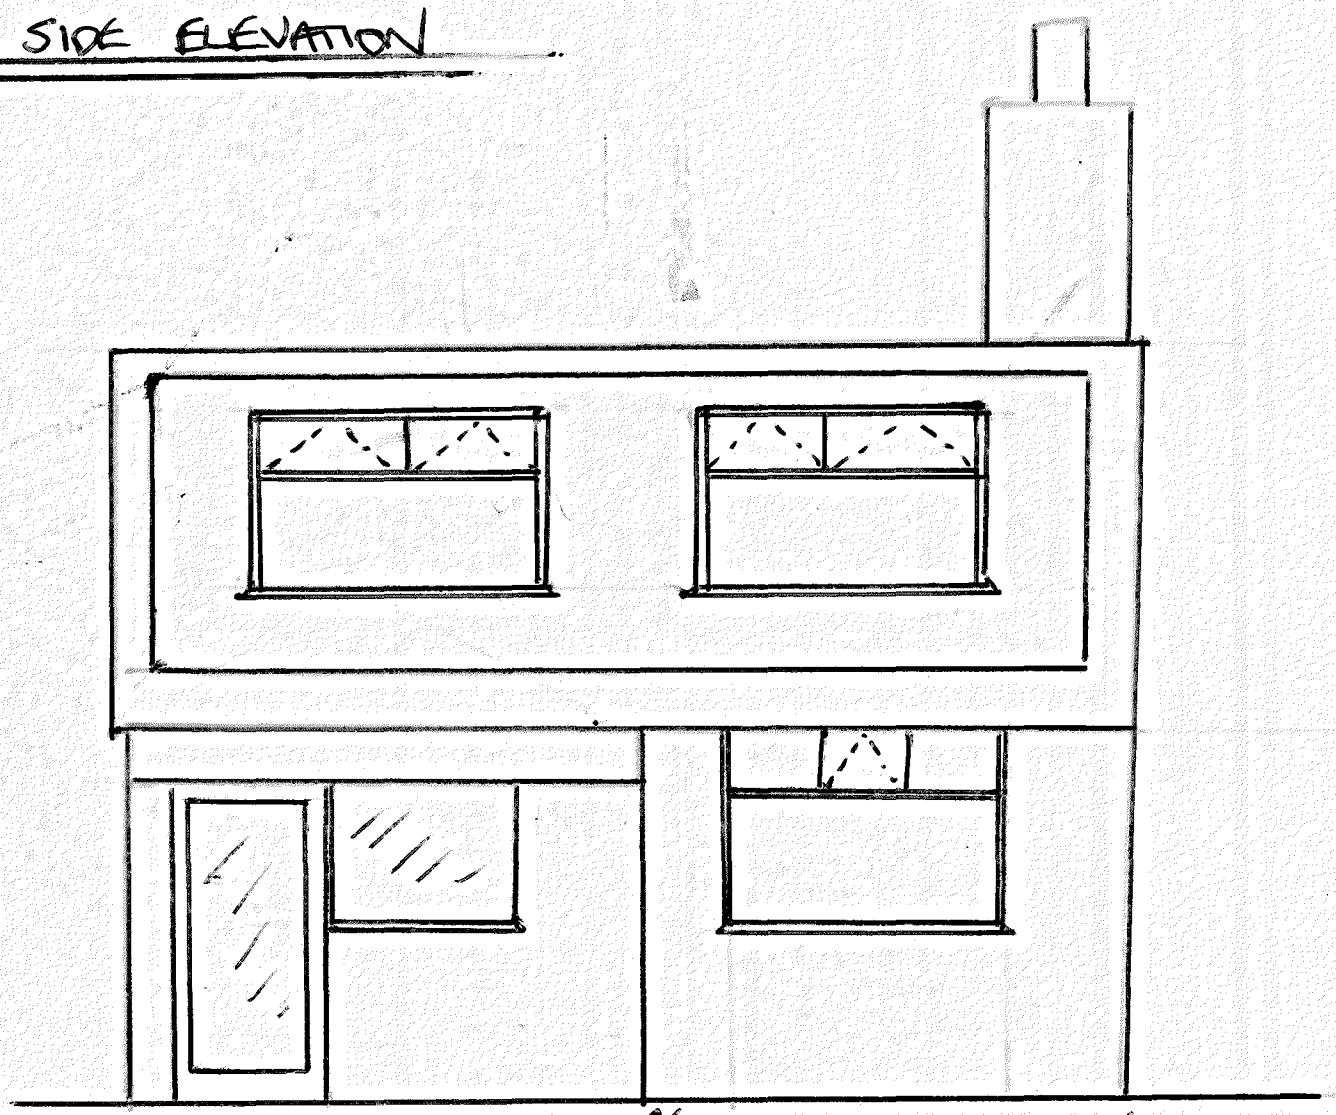

PROPOSED REAR ELEVATION