


ALL DIMENSIONS ARE FOR REFERENCE  
PURPOSES ONLY DISCRPENCIES ARE TO BE  
REPORTED TO THE DRAWINGS AUTHOR. DO NOT  
SCALE FROM DRAWING.

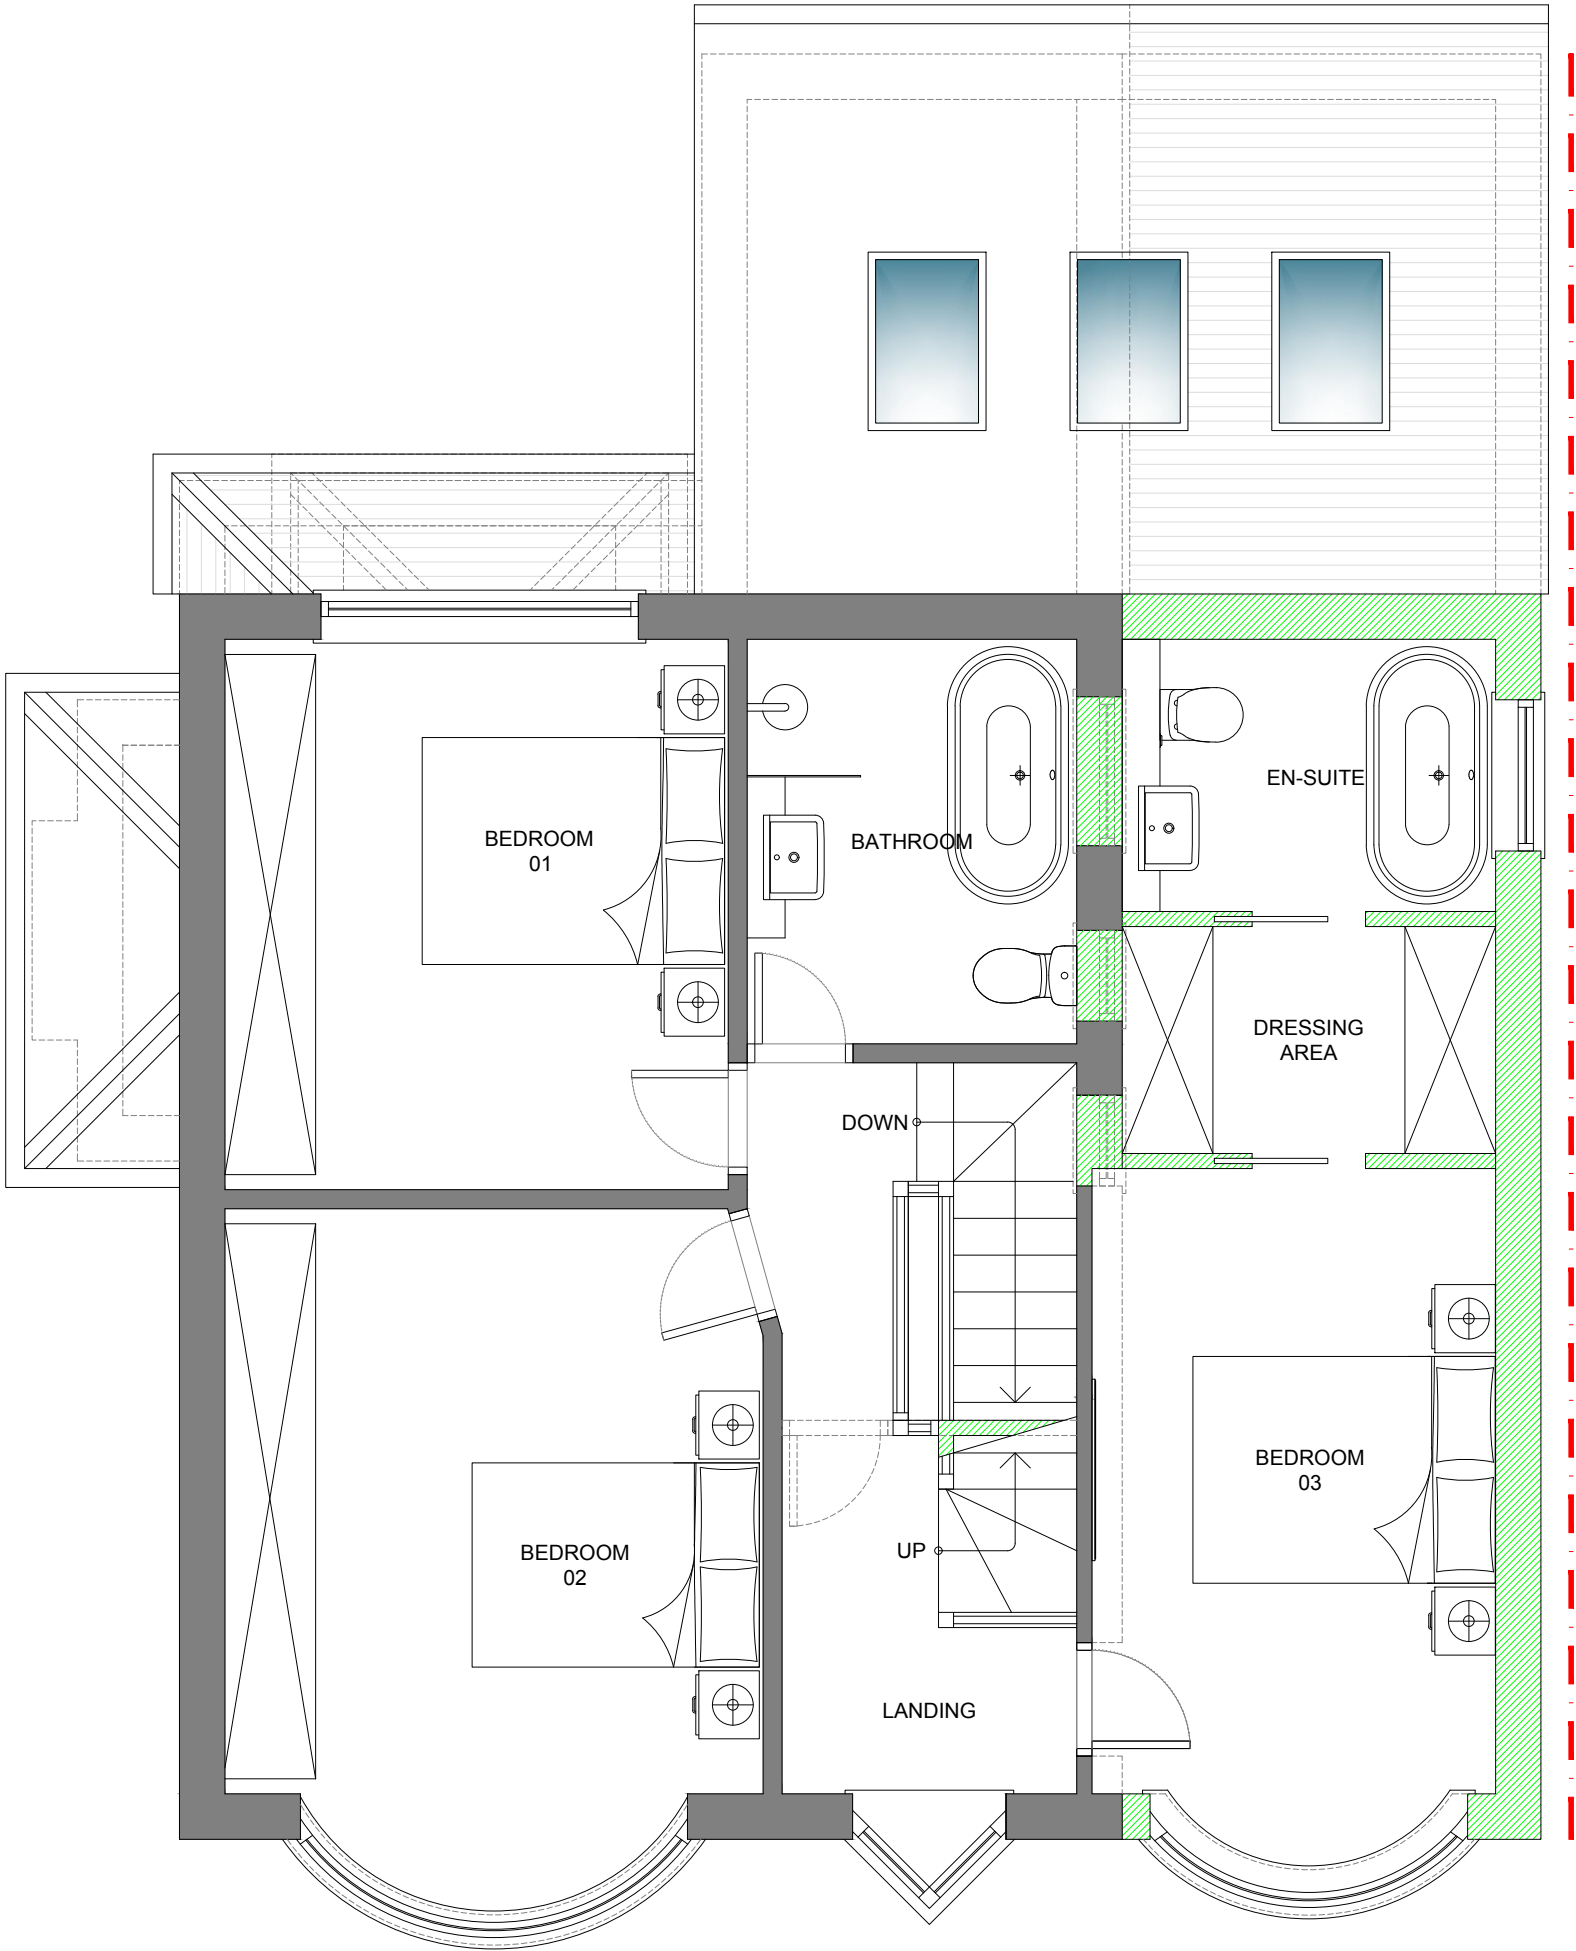

PROPOSED FIRST FLOOR PLAN

|               |          |                                                                                     |              |          |
|---------------|----------|-------------------------------------------------------------------------------------|--------------|----------|
| A             | 07-03-24 | Roof to bi fold doors added.                                                        |              |          |
| Rev           | Date     | Description                                                                         | Rev By       | Chk'd By |
| Drawing Title |          | PROPOSED FIRST FLOOR PLAN                                                           |              |          |
| Job-Dwg No    |          | 053ROC-106A                                                                         |              |          |
| Project Title |          | EXTENSIONS AND INTERNAL REMODEL<br>26 MOSS LANE<br>MIDDLETON<br>ROCHDALE<br>M24 1WX |              |          |
| Client        |          | MR & MRS CHEVREAU                                                                   |              |          |
| Status        |          | PLANNING                                                                            |              |          |
| Scale         |          | 1:50                                                                                | Drawing Size | A3       |
| Date          |          | 12/23                                                                               |              |          |