



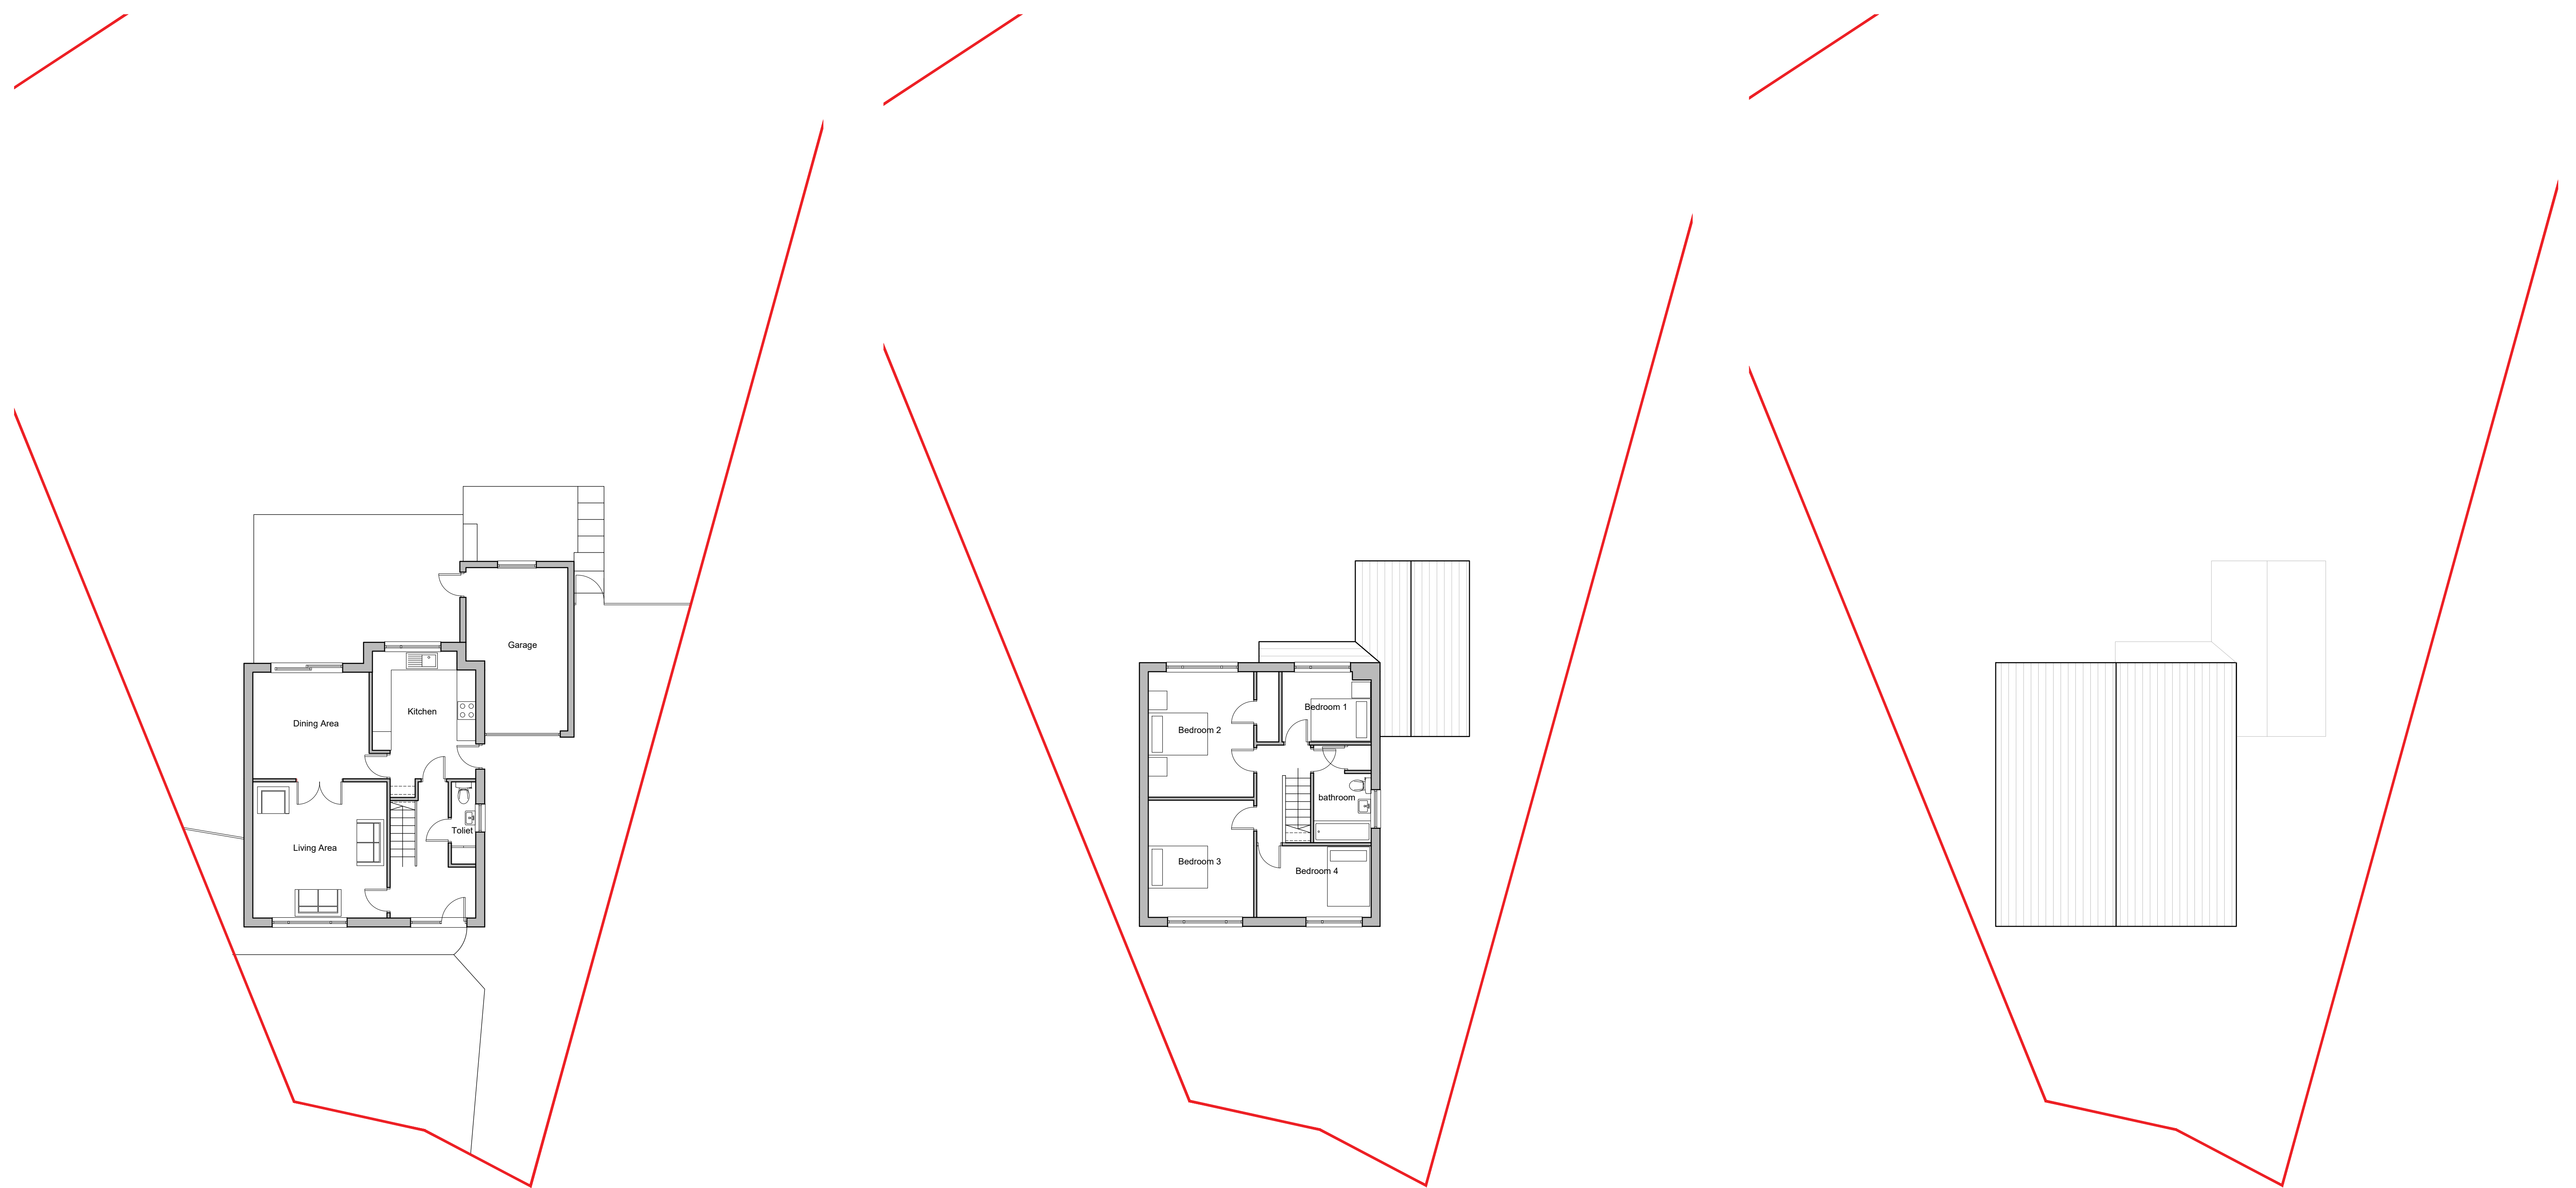

existing ground floor plan
scale 1:100

existing first floor plan
scale 1:100

existing roof plan
scale 1:100

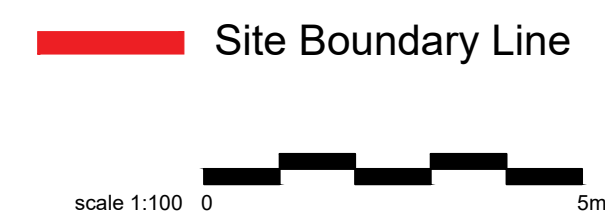

DRAWING STATUS: INFORMATION			FOOTPRINT DESIGN E. info@footprintdesign.net W. www.footprintdesign.net		
REVISION	DATE	DESCRIPTION	CLIENT:	KHURRAM HABIB	SCALE: 1:100@A1
			PROJECT:	7 HEALD CLOSE, SHAWCLOUGH	DATE: 24.06.24
			DRAWING TITLE:	EXISTING PLANS: 1-100	
			DRAWING NO:	A130_L(00)006	