


Parapet wall to be capped with pressed aluminium capping. Flat roof to fall to outside wall and through opening in parapet into Upvc hopper, then into new rainwater pipe and into back inlet gully.

Glazed lantern to be sat on min. 150mm upstand, waterproof top coat to lap up upstand as recommended by roof and lantern manufacturer.
Trimming of opening to be doubled up 170x47C16 timber joists.

Rubber membrane to extend up under roof tiles by minimum 150mm, to prevent rainwater tracking up roof.

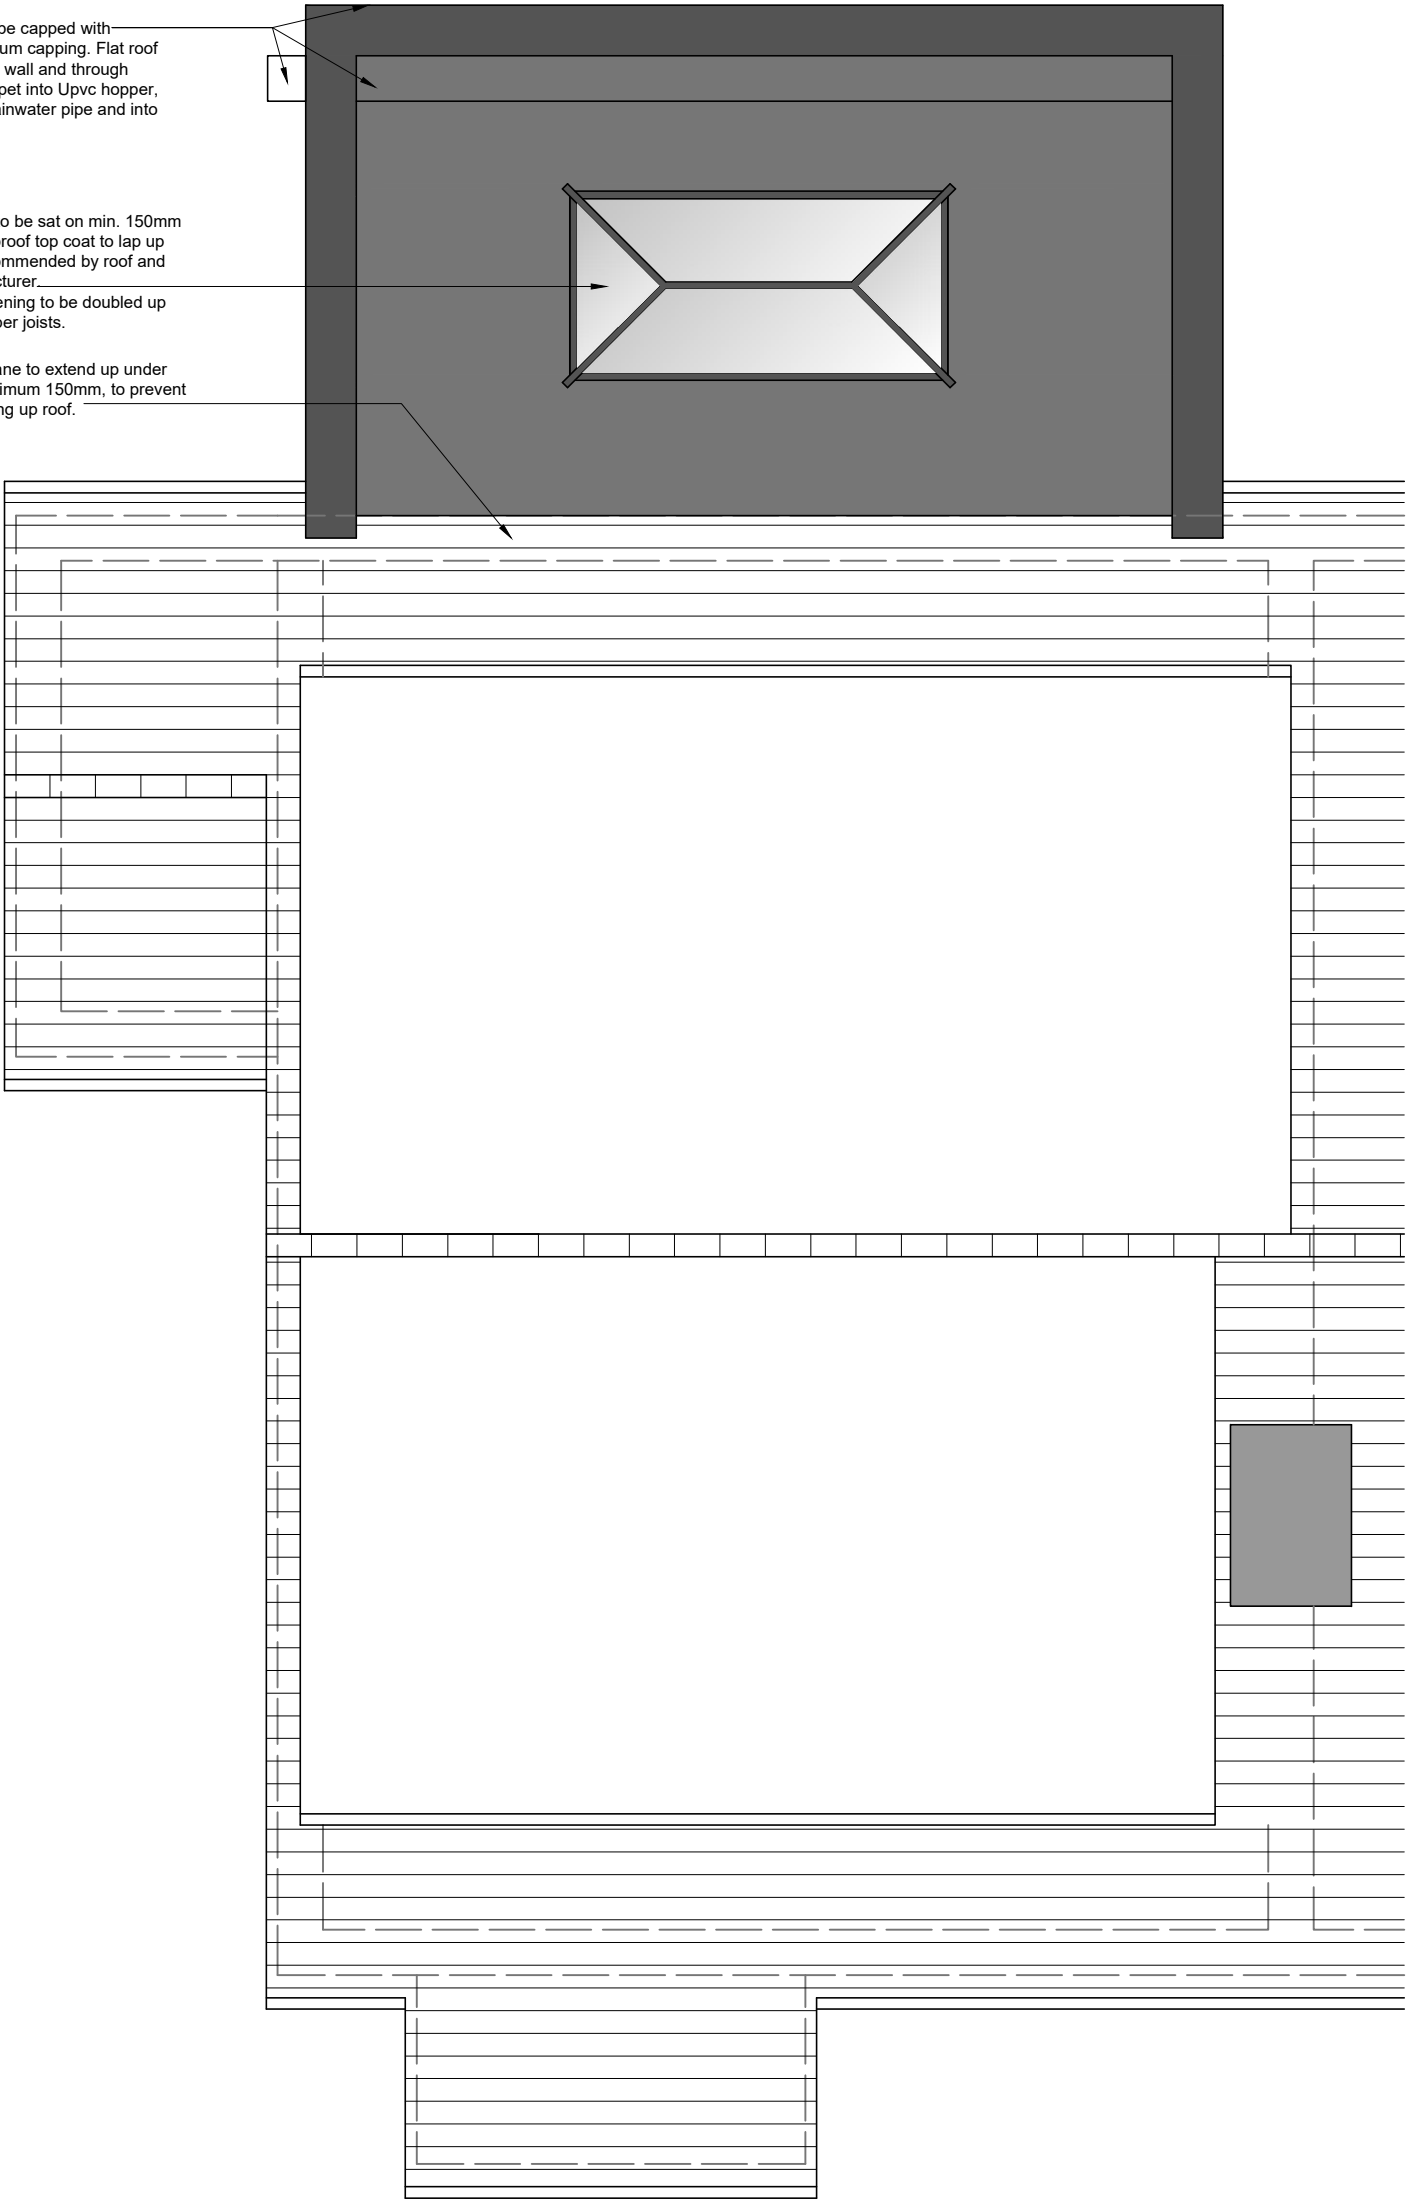

Conway Architectural Design shall have no responsibility for any use made of this document other than for that which it was prepared and issued. This drawing should not be scaled. Work to figured dimensions only.
All dimensions and levels to be checked on site. No building work is to be started until all relevant approvals are in place. Any discrepancies should be reported to Conway Architectural Design. This drawing should not be reproduced without written permission from Conway Architectural Design. **Standard Building Regs Notes are to be provided by Conway Architectural Design prior to a building regs application being submitted.**

**Conway
Architectural
Design**

6 Conway Close
Alkrington
Middleton
Manchester, M24 1EW
E: conway-design@outlook.com

JOB TITLE :
ADDRESS :
DRAWING TITLE :
SCALE :
DRAWN : xxx

Single Storey Rear Extension
78 Kingsway, Alkrington
Proposed Roof Plan
1:50 @ A3
DATE : 03.08.23

JOB NO./
DWG NO.

259-107B