


Site section A-A

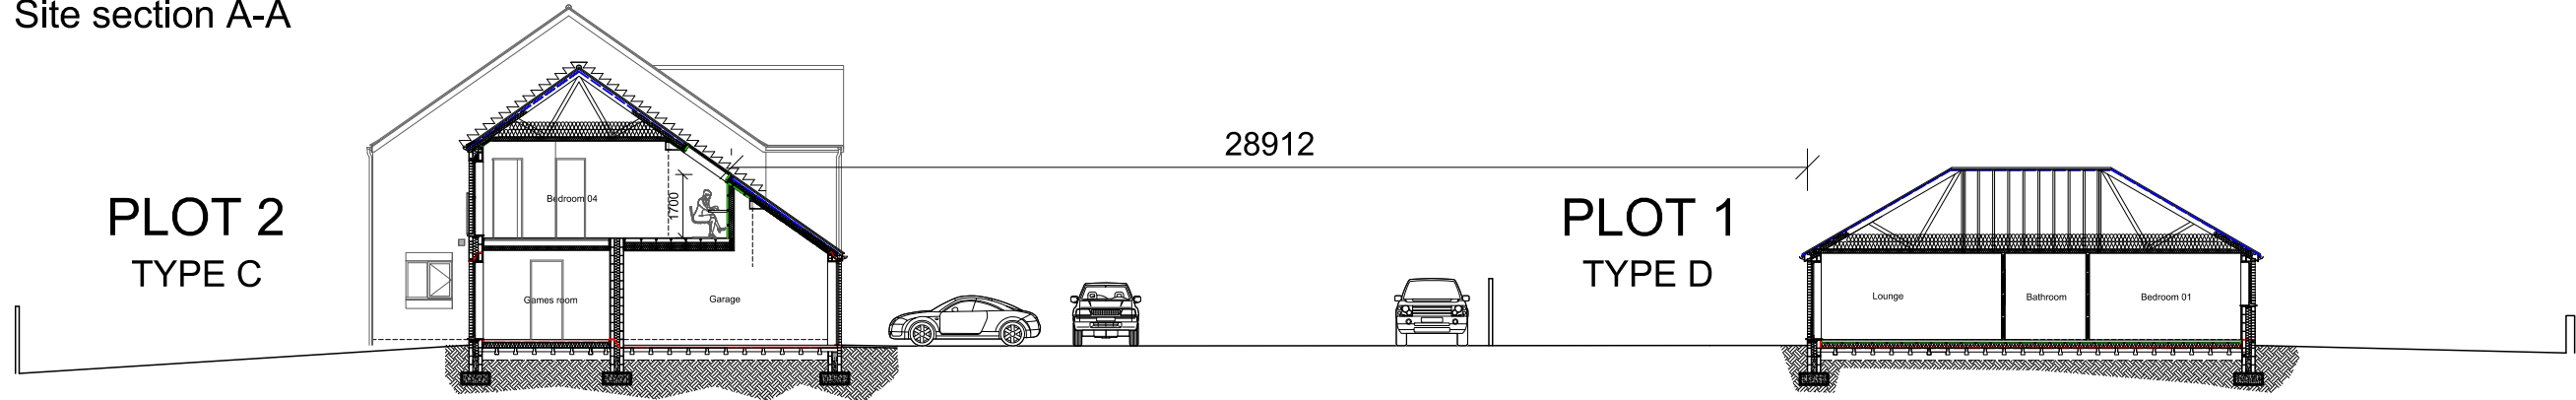

REV	DATE	AMENDMENT	BY	CHKD

HNAarchitects
Architecture | Planning | Design

PROJECT:	174 Bury Old Road, Rochdale			
CLIENT:	Wiggett Construction Ltd			
DRAWING:	Site plan and section showing distance between plots 1 and 2			
DRAWN BY:	YQ	CHECKED BY:	GG	DATE: 02/05/23 SCALE: 1:200@A2
STATUS:	Planning		DRAWING No: 1362-P-010	REVISION: