





EXISTING FRONT ELEVATION

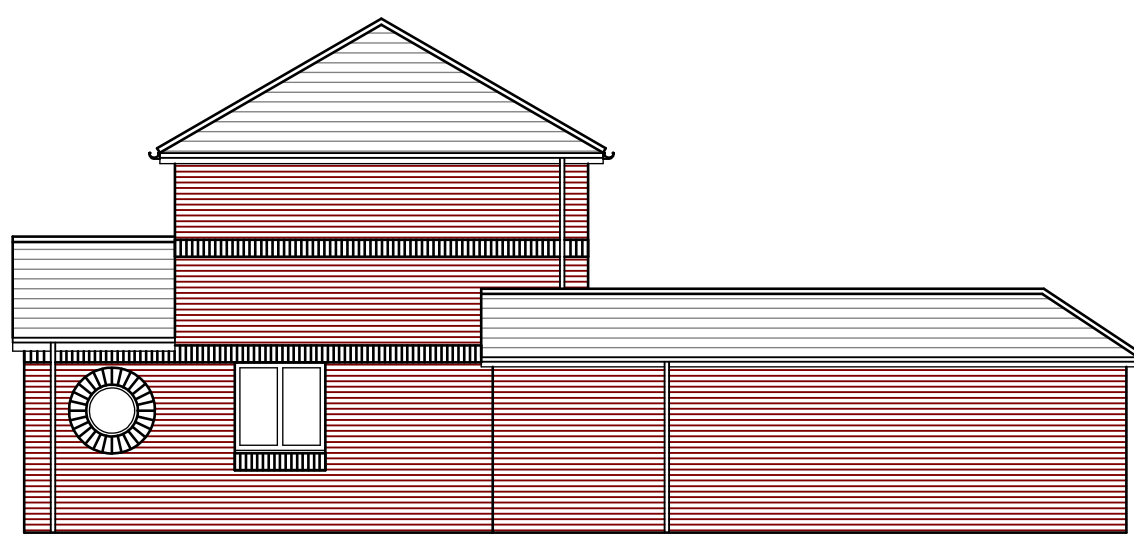


EXISTING SIDE ELEVATION




EXISTING REAR ELEVATION

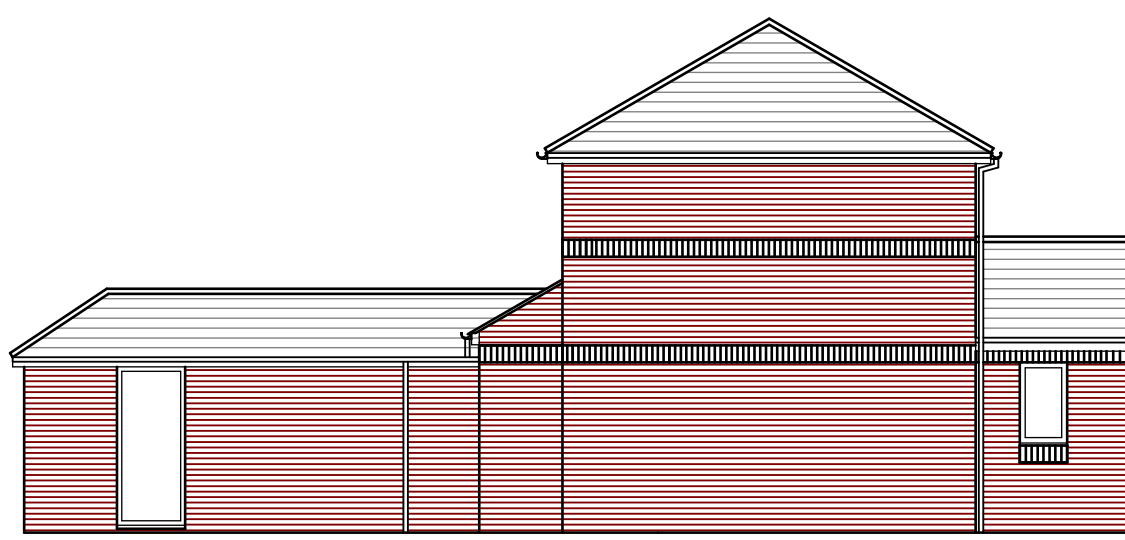


EXISTING SIDE ELEVATION 2

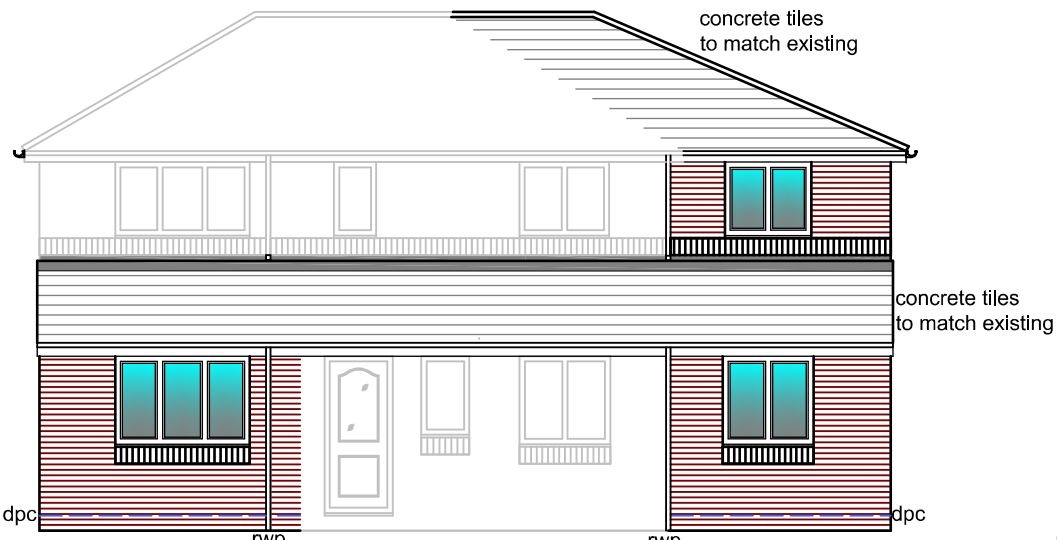


PROPOSED FRONT ELEVATION

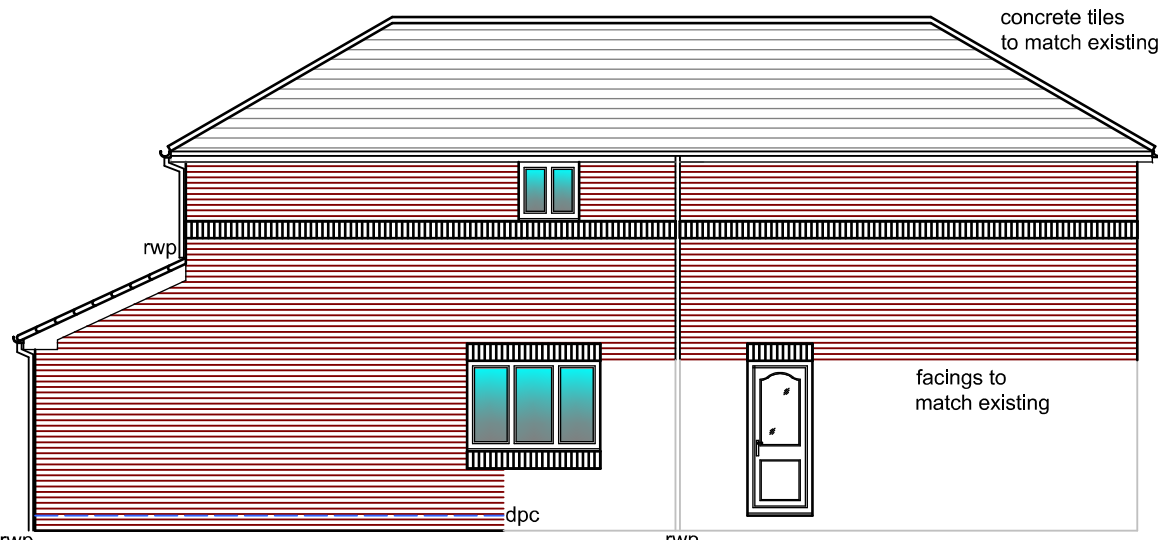


PROPOSED SIDE ELEVATION

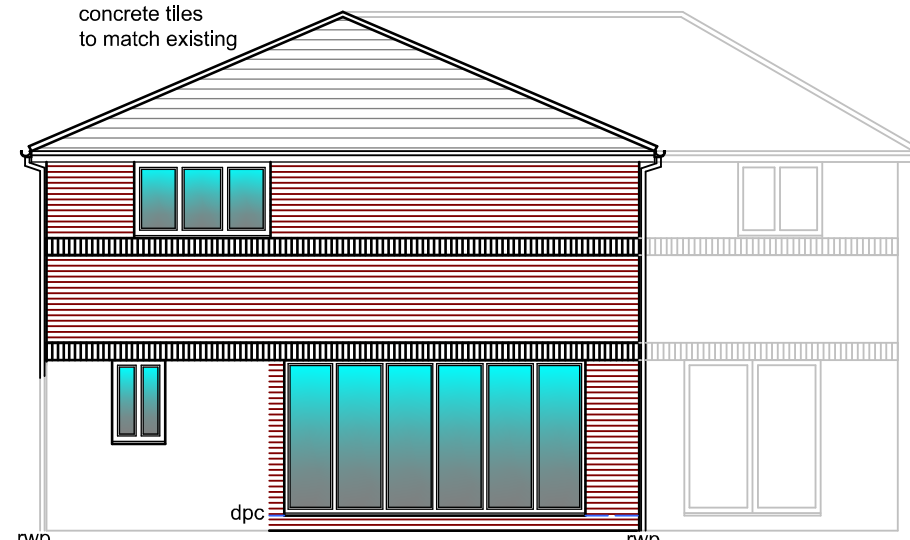


PROPOSED REAR ELEVATION

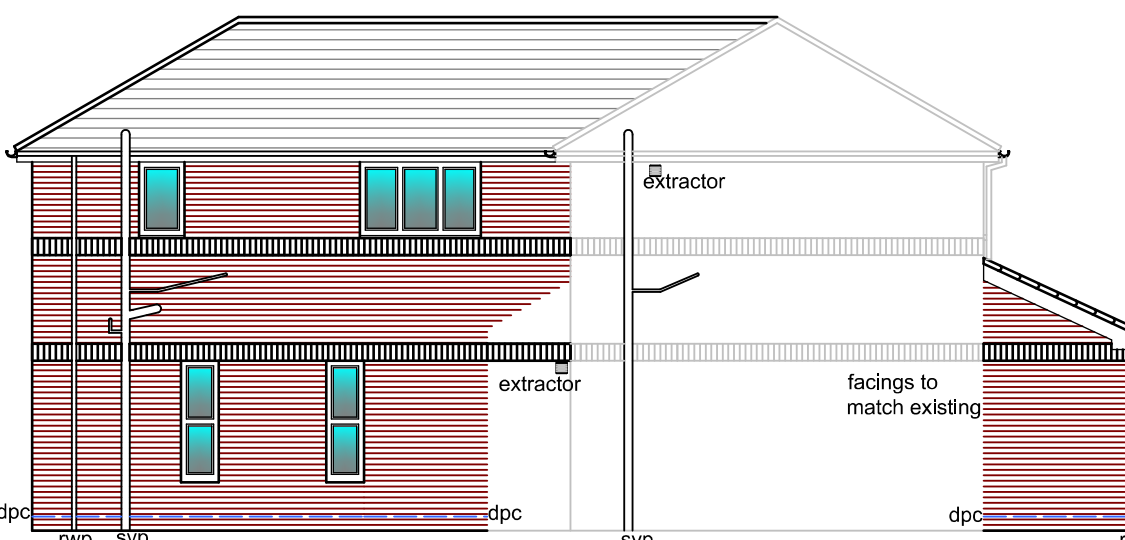


PROPOSED SIDE ELEVATION 2

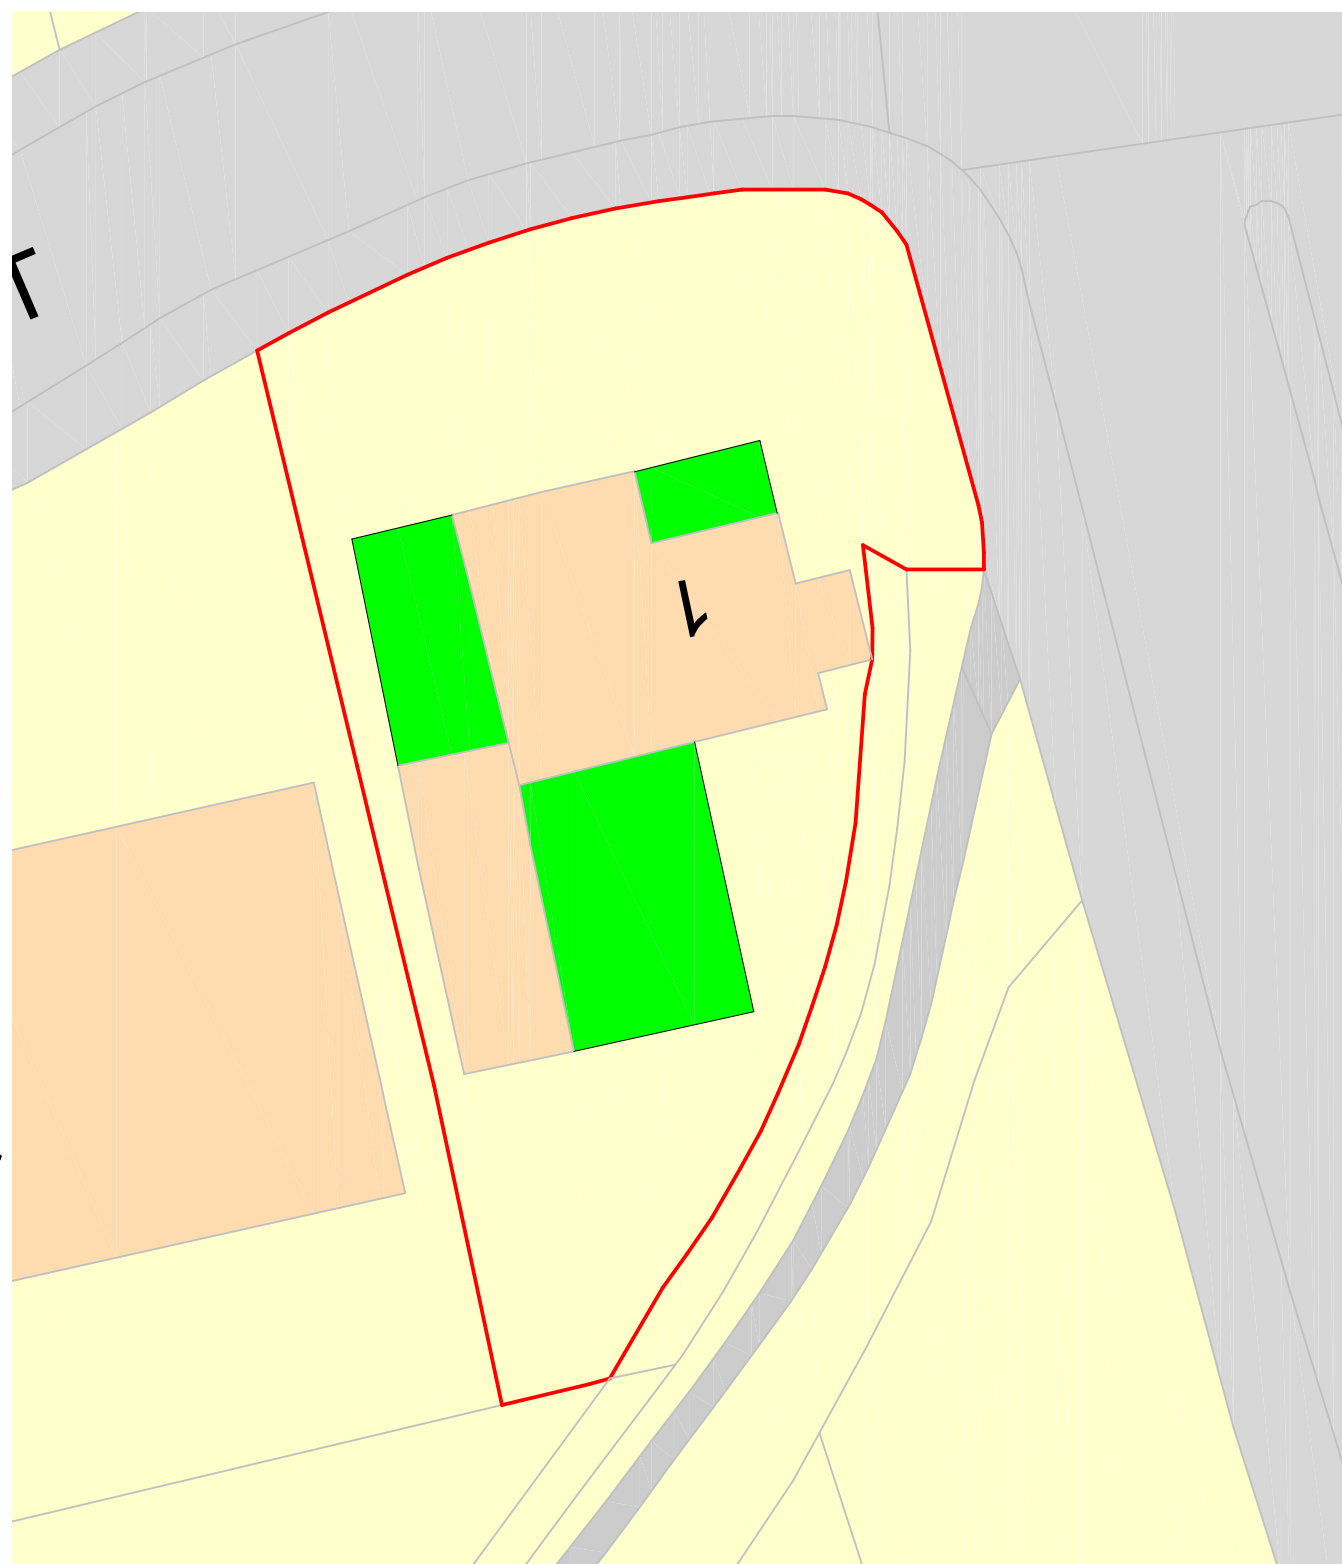


PROPOSED SITE PLAN PLAN @ 1:200

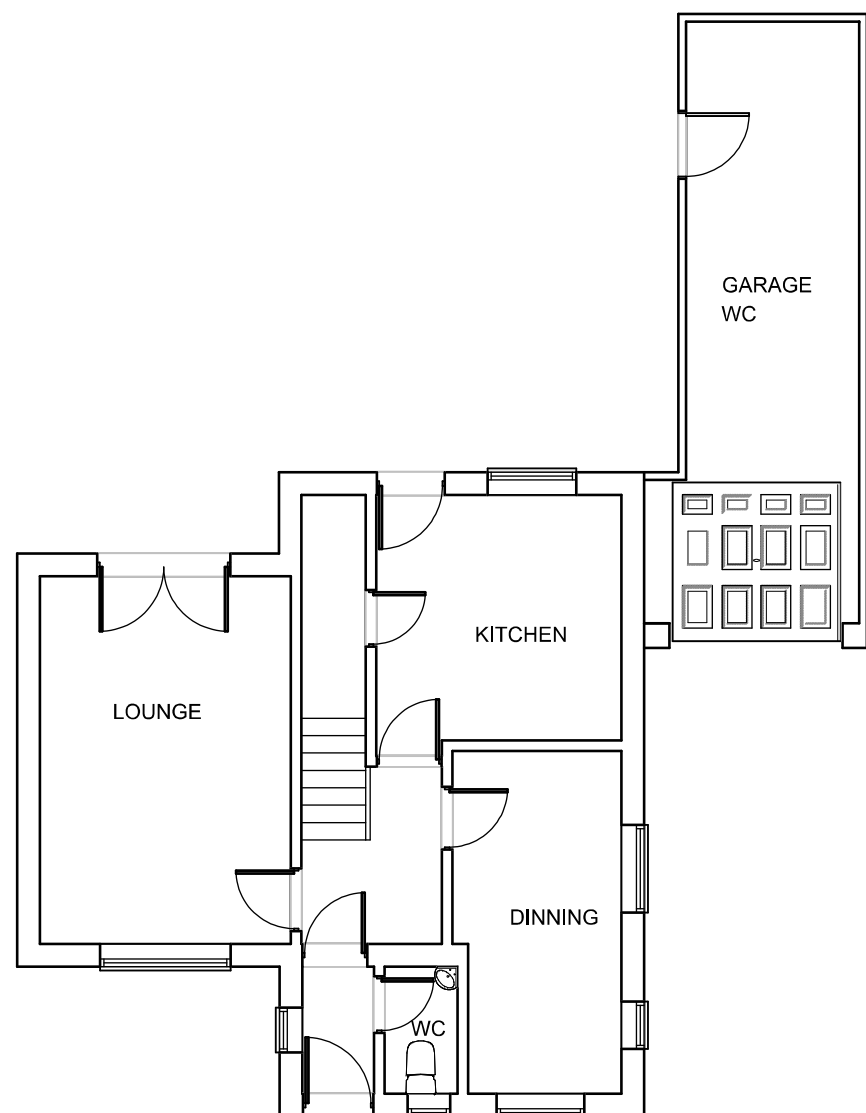


EXISTING GROUND FLOOR PLAN

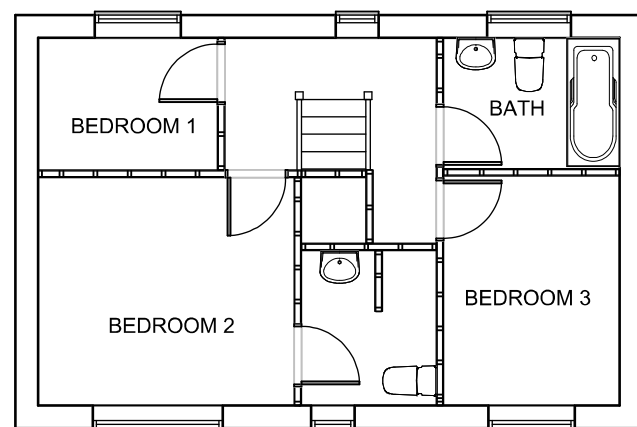


EXISTING FIRST FLOOR PLAN

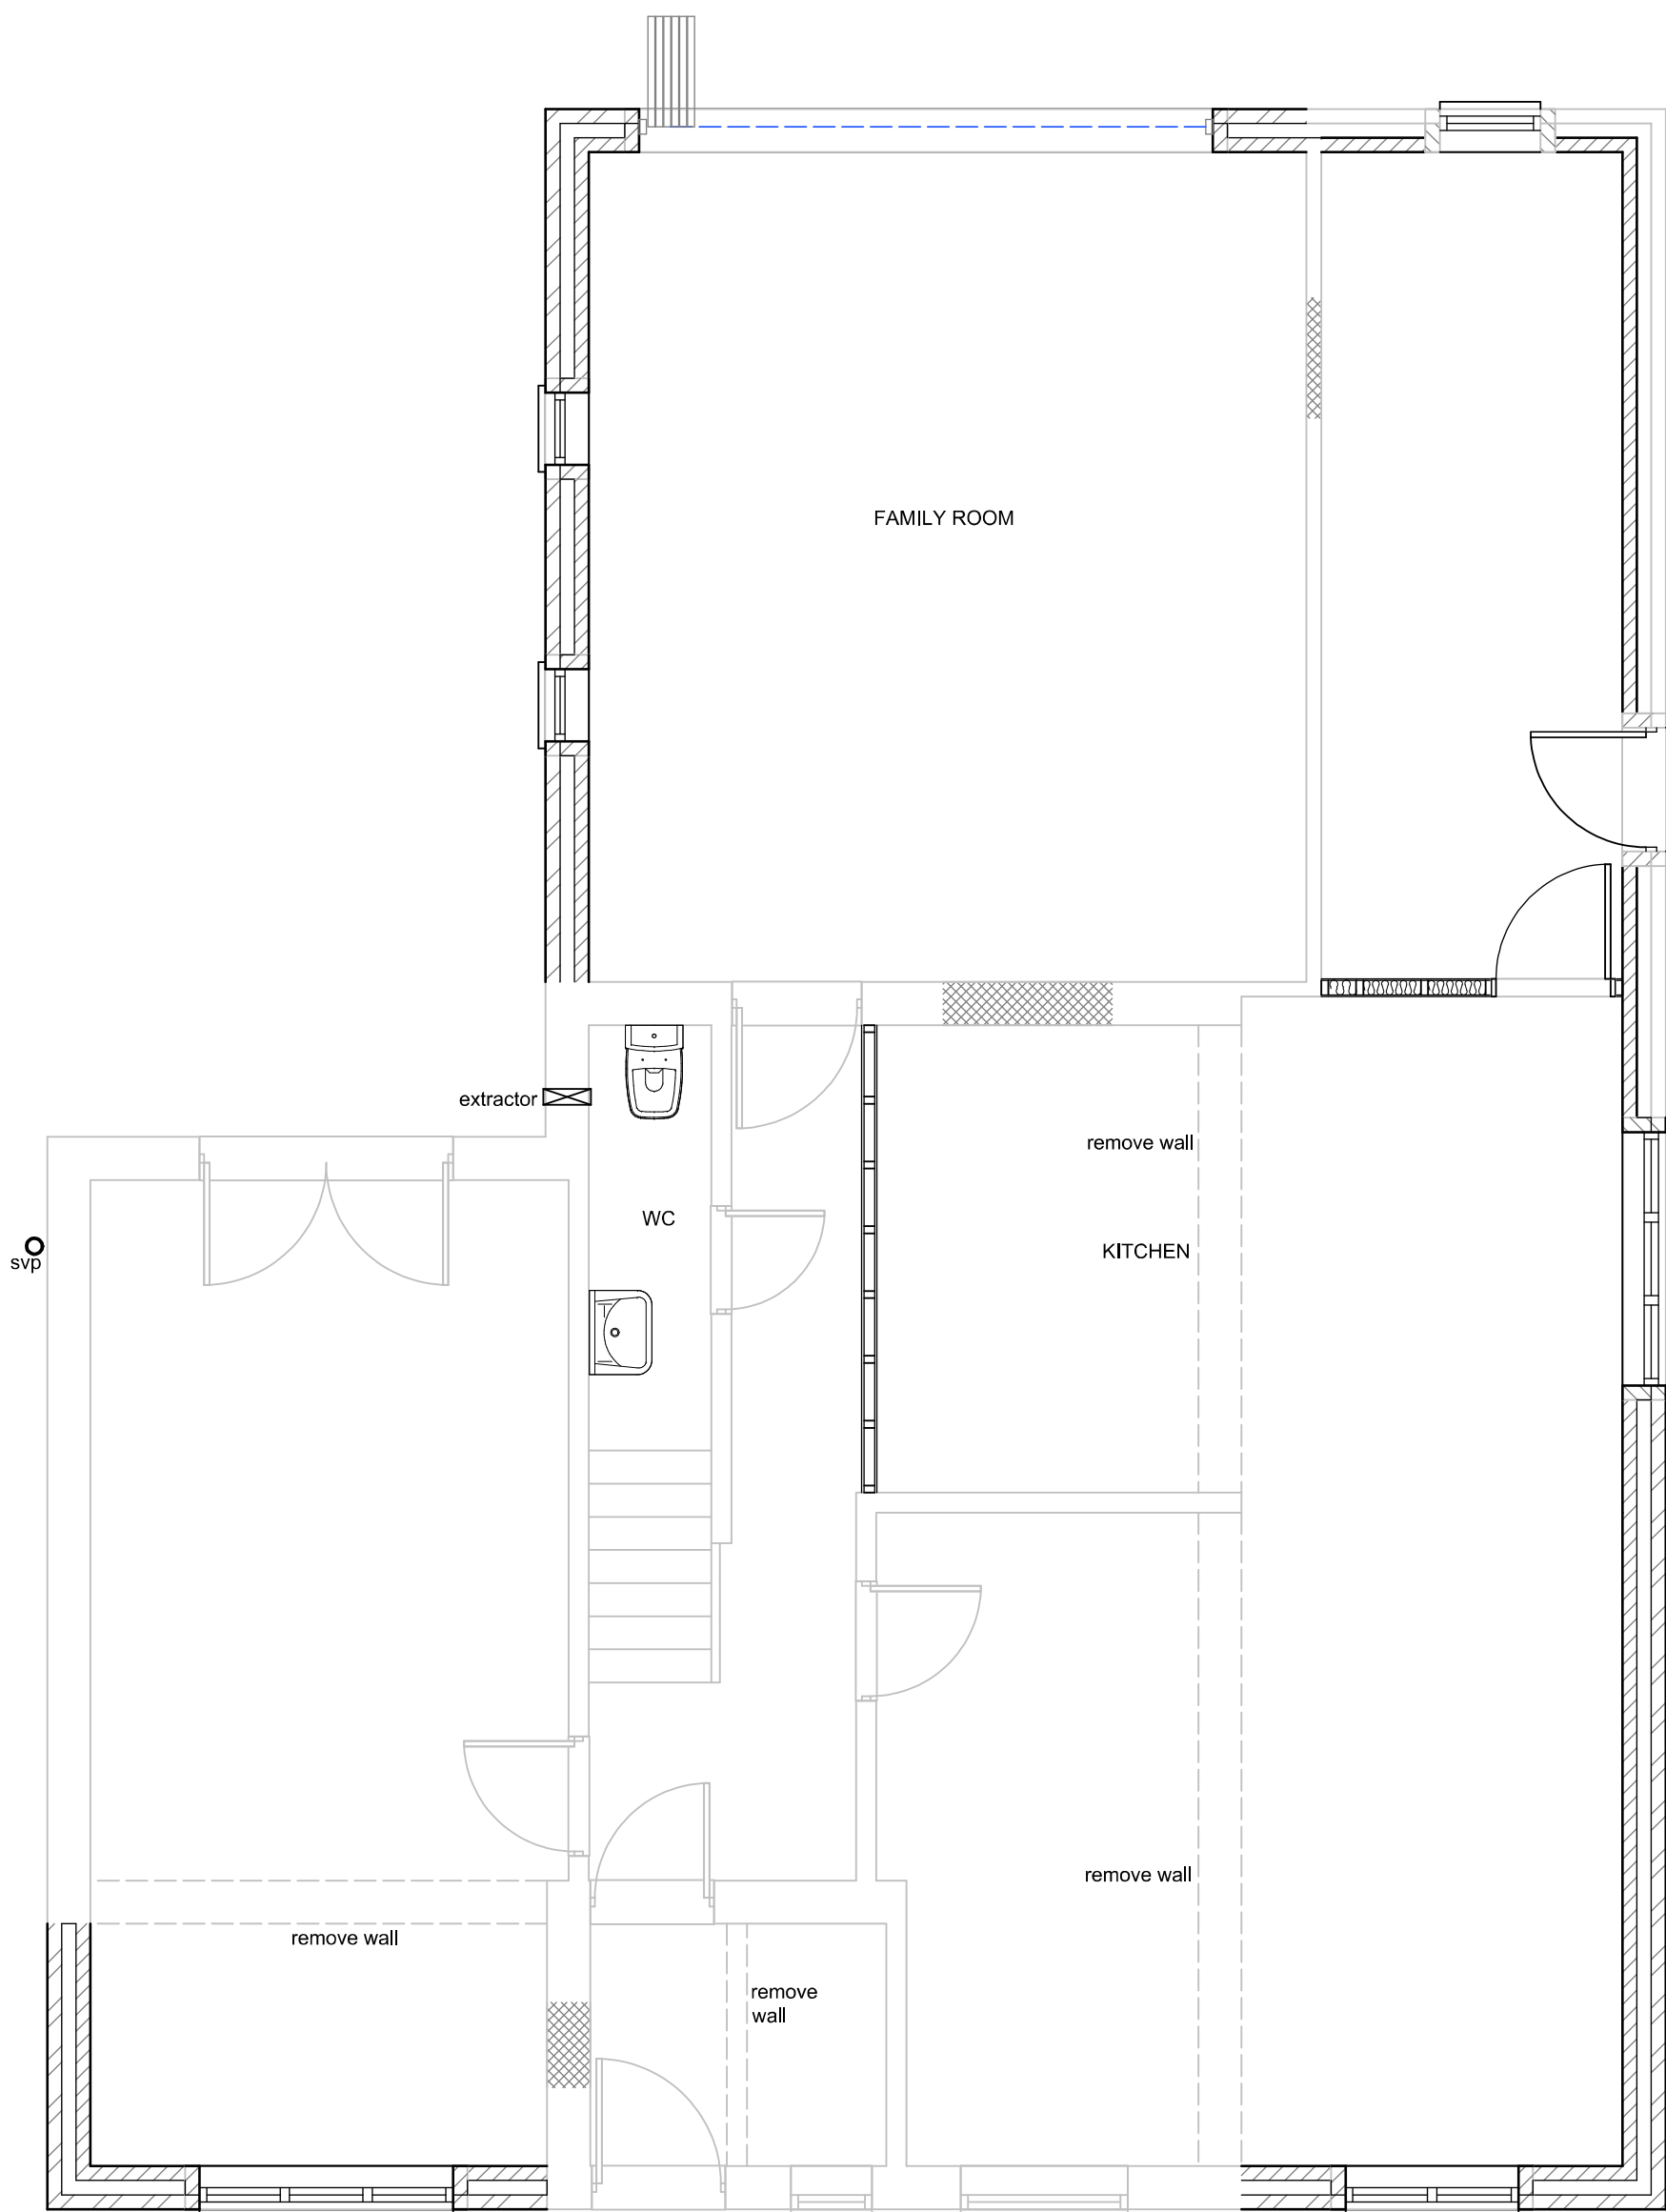

PROPOSED GROUND FLOOR PLAN

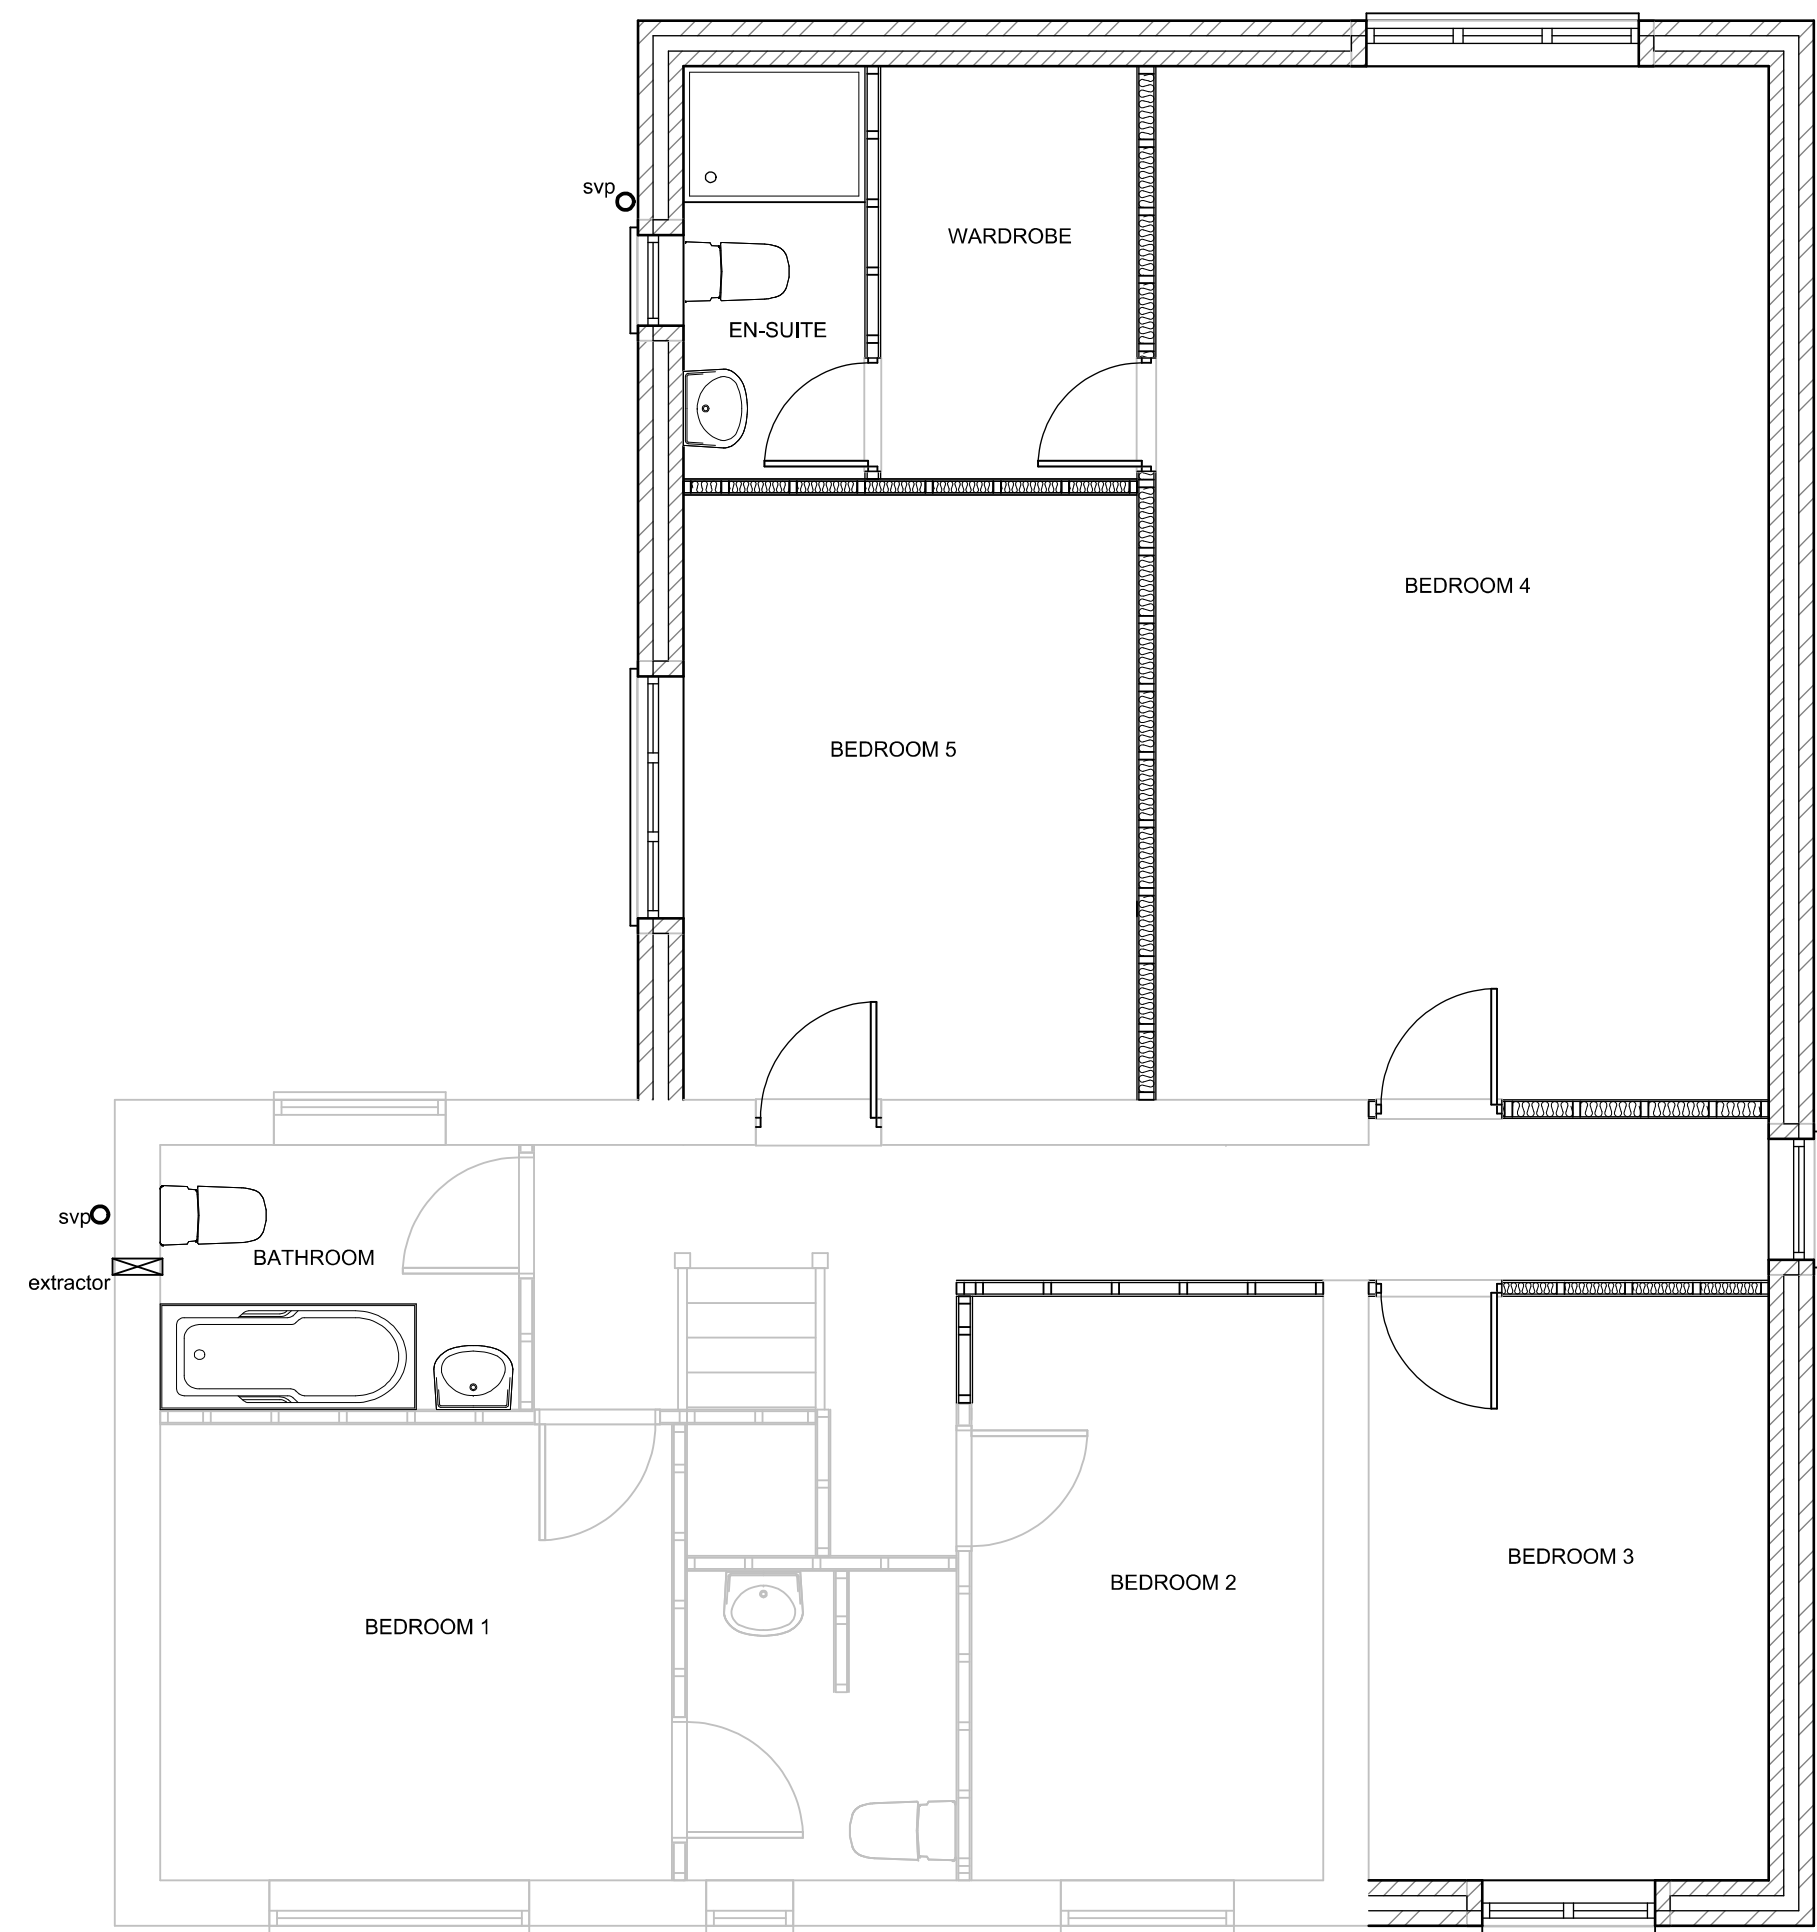

PROPOSED FIRST FLOOR PLAN

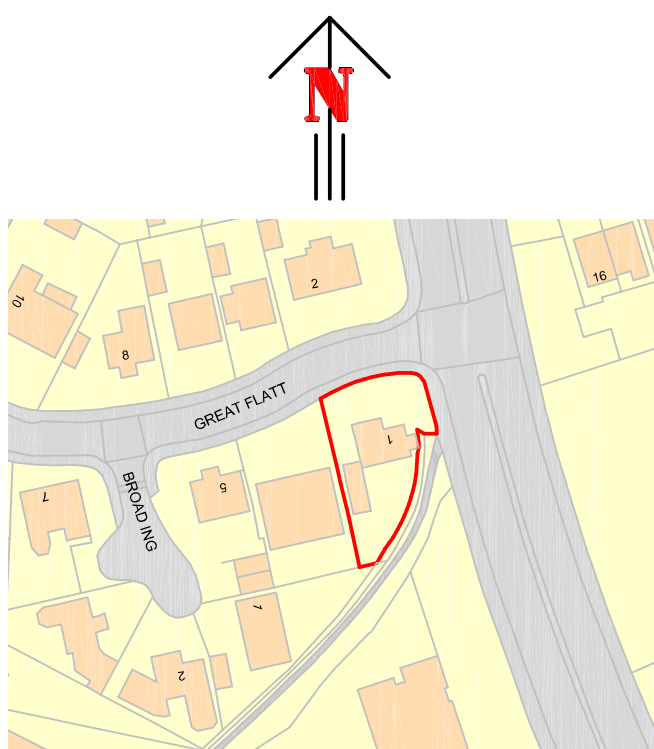

Scale 1:1250

Project	DOUBLE STOREY SIDE & REAR EXTENSION WITH SINGLE TO THE FRONT		
Client	MR AZAD MOHAMMAD		
	1 GREAT FLATT ROCHDALE O12 7AS		
Drawing	ELEVATIONS & FLOOR PLANS		
Scale	1:100	Revision	Date 05.02.2022
Drawing No.	LC21317		
This drawing and design is copyright and must not be reproduced in part or in whole without prior written consent. Contractors must verify all dimensions on site before commencing work or preparing shop drawings.			