


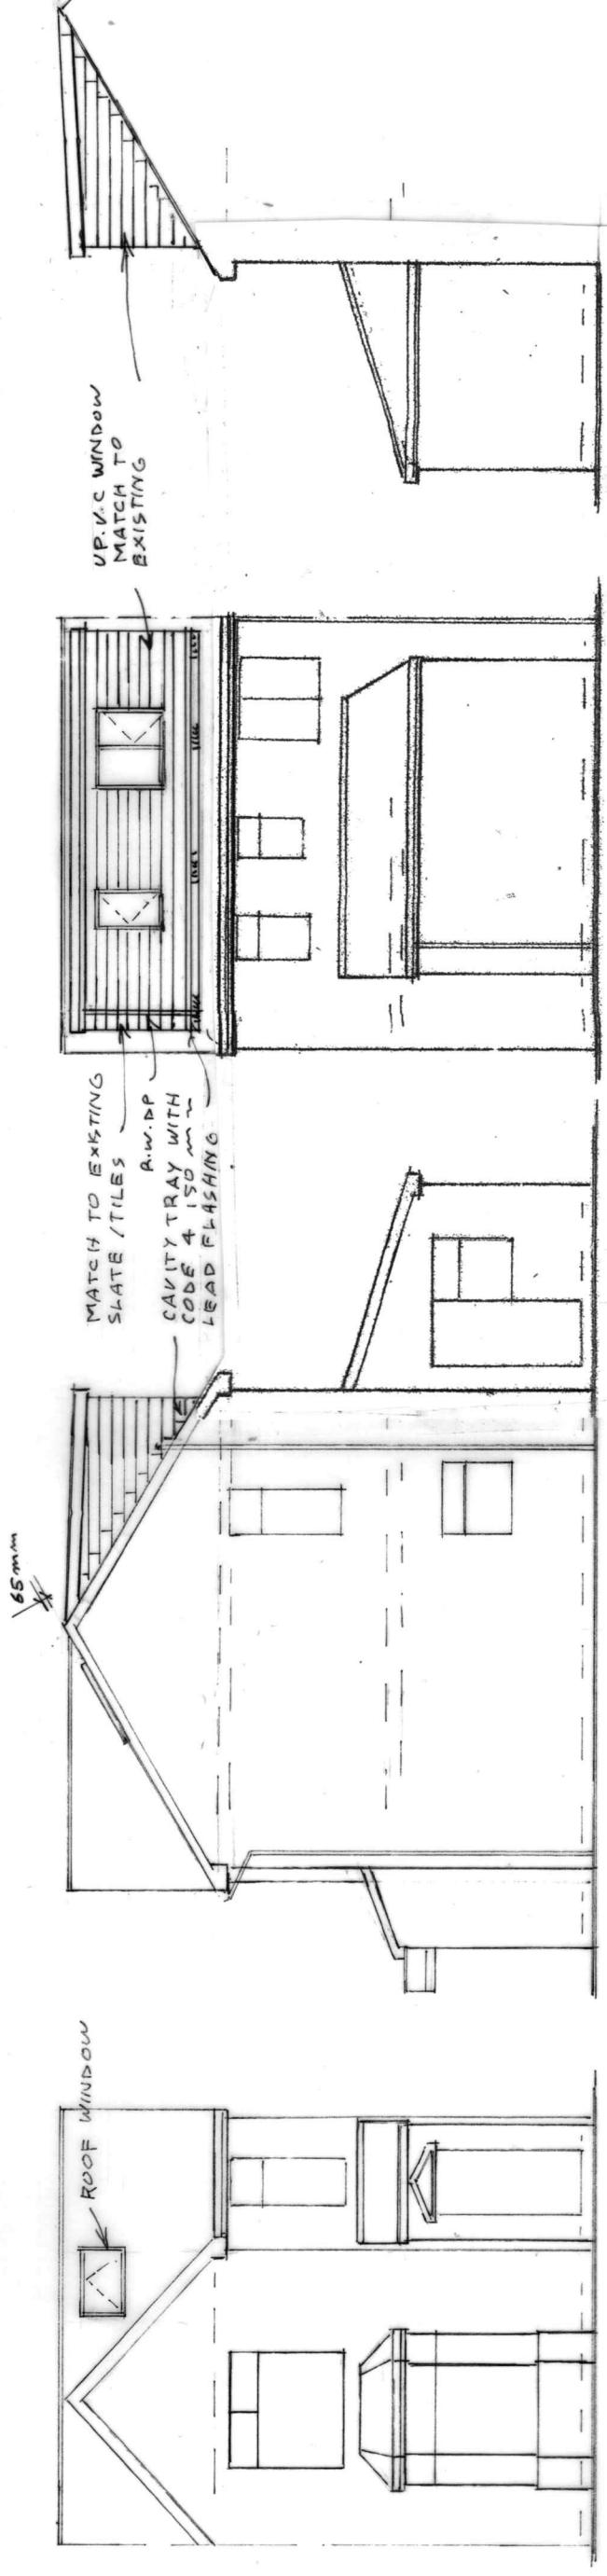

FRONT ELEVATION
(PROPOSED)

SIDE ELEVATION
(PROPOSED)

REAR ELEVATION
(PROPOSED)

SIDE ELEVATION
(PROPOSED)

BUILDING DESIGN SERVICES	
M. FAROOQ	
6 Stock Close, Shawclough, Rochdale OL12 6BB	
Tel: 01706 712231 Mob: 07967605763	
PROPOSED REAR DORMER EXTENSION AT	
221 ALBERT ROYDES STREET ROCHDALE OL16 2TJ	
For: Mr MANAWAR KHAN	
Elevation	Scale 1:100
B 1977/3	