



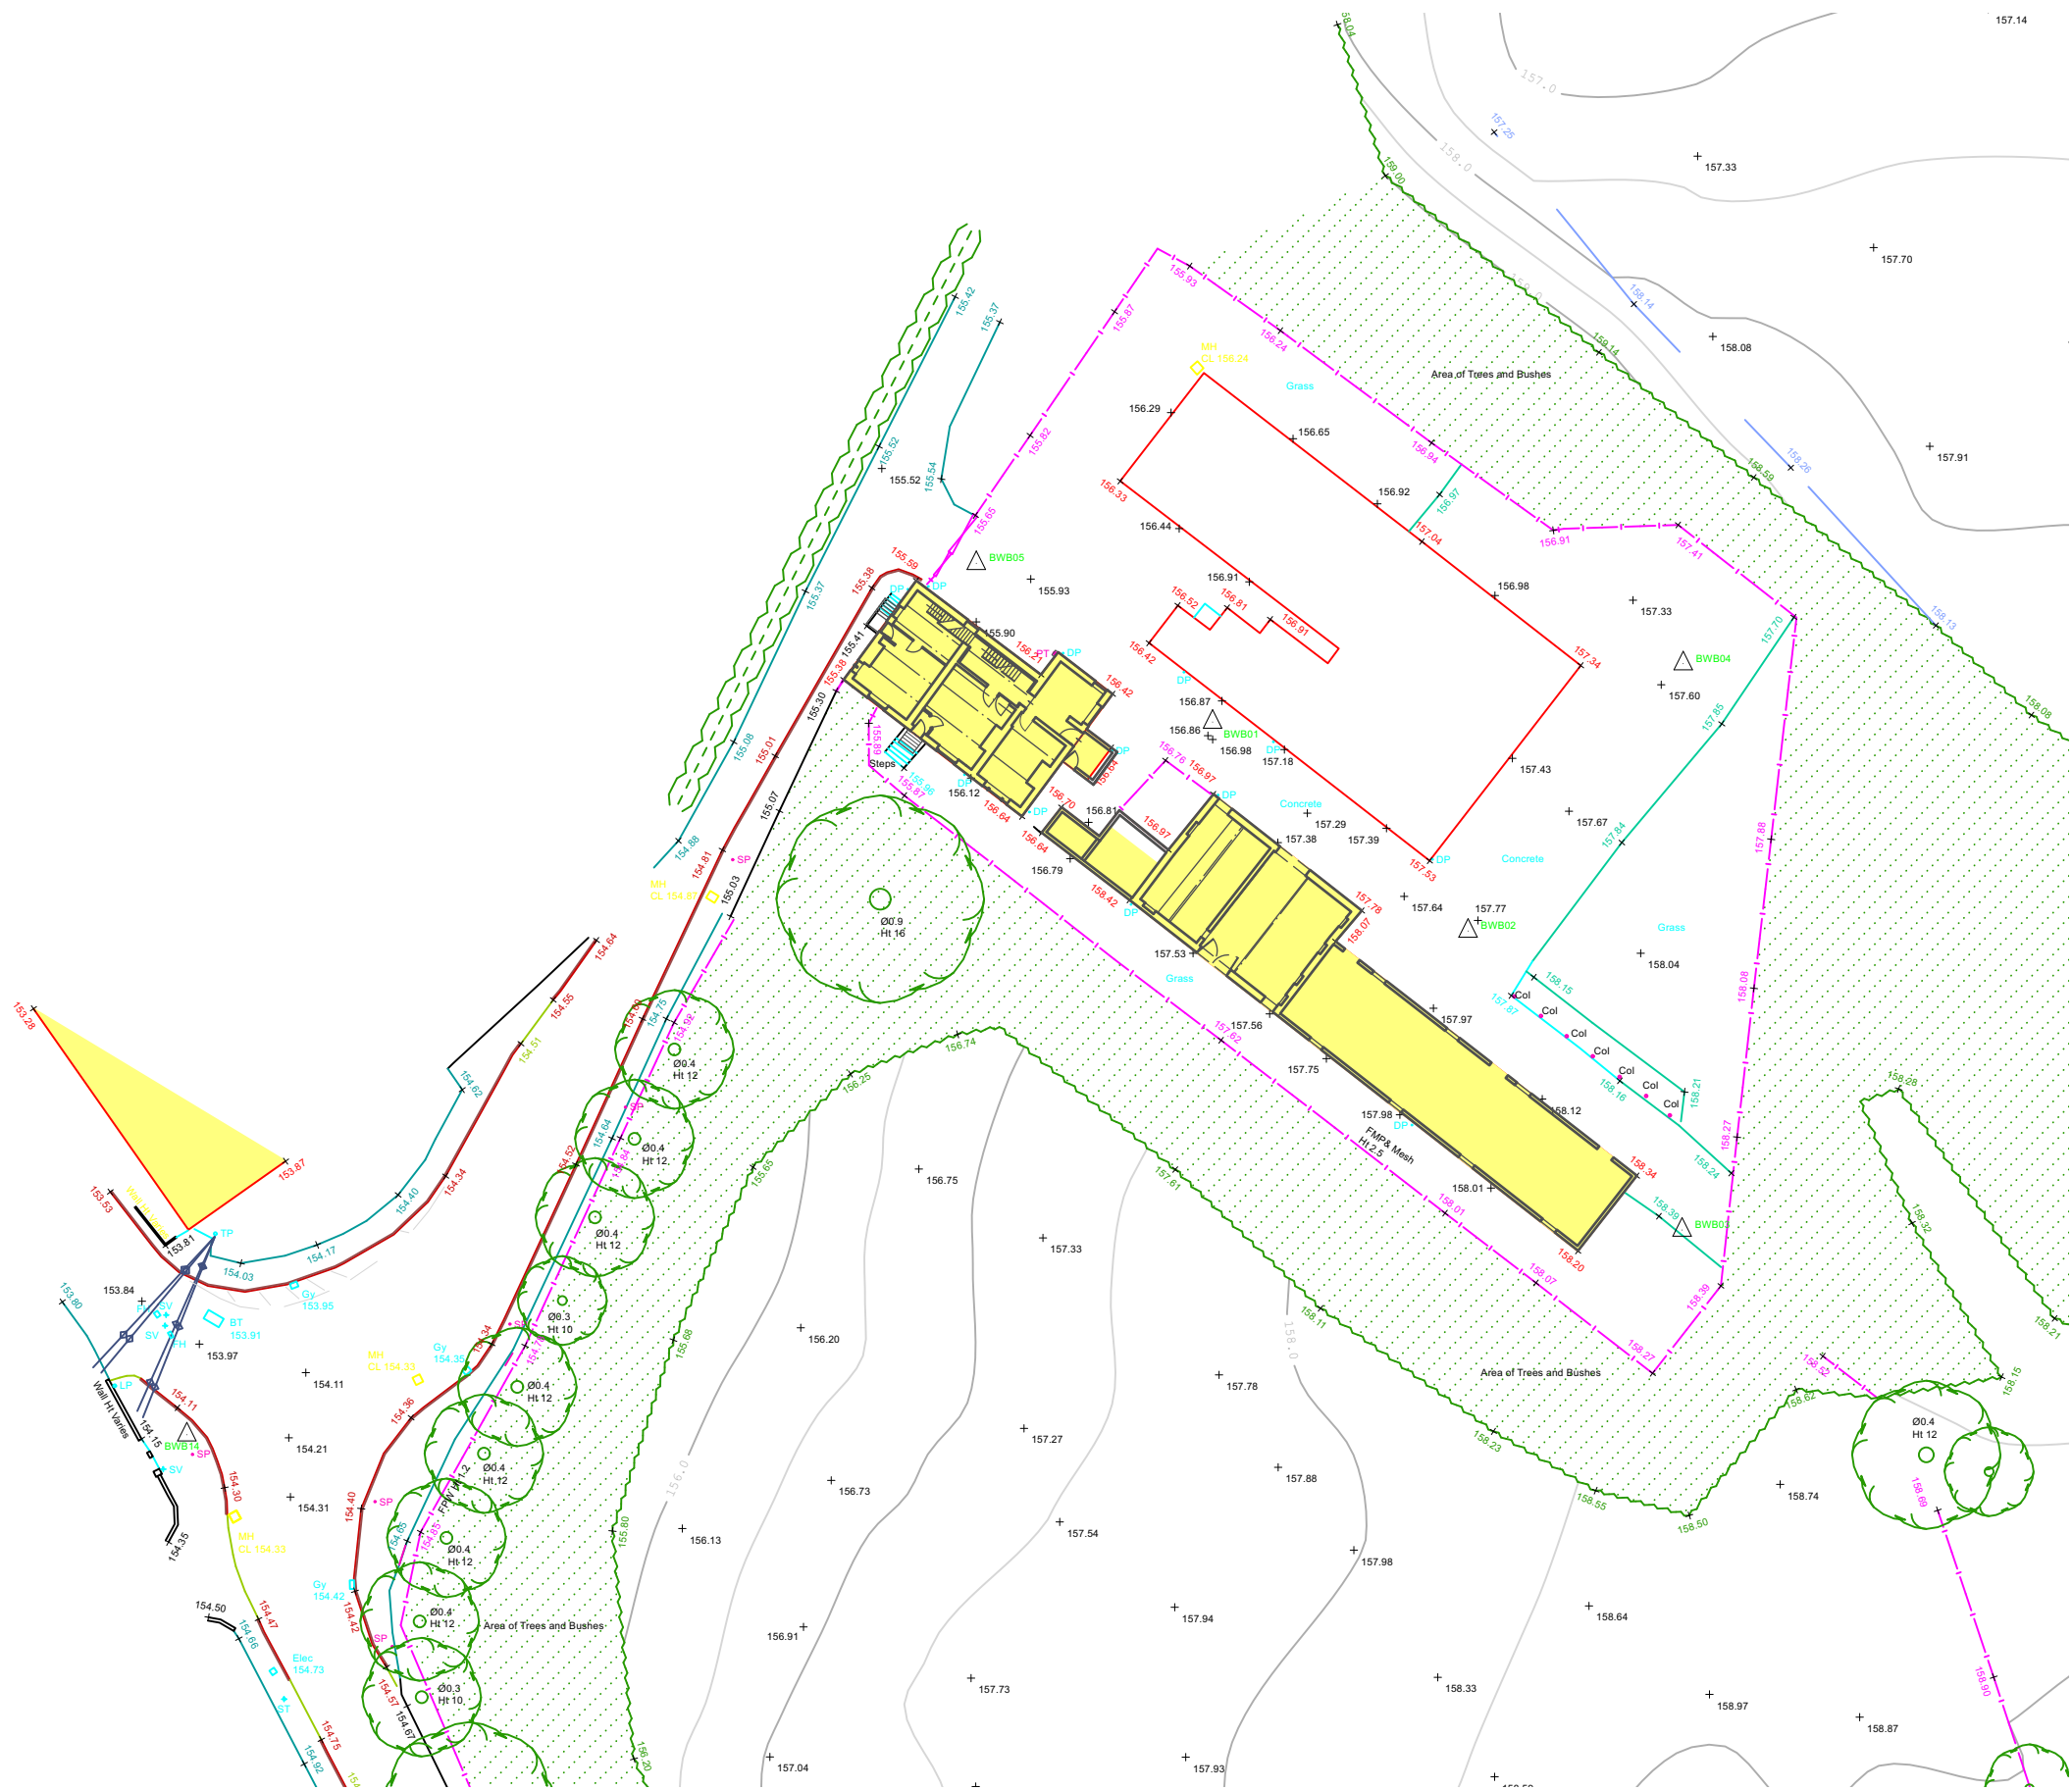

EXISTING SITE PLAN
1:500 SCALE

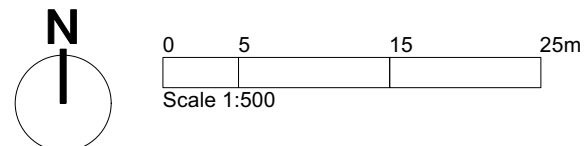

Revision			
Project	Proposed Redevelopment		
Address	Silver Hill Farm Rochdale		
Client	Barratt & David Wilson Homes North West		
Drawing	Existing Site Plan		



storaharchitecture

Chartered Architects
RIBA Chartered Practice

www.storah.com	mail@storah.com	01706 813214
Scale	Sheet Size	Date
1:500	ISO A3	12/11/21
Drawing Number	Drawn	Revision
21-088 - 005	Others	

© Storah Architecture Ltd.