


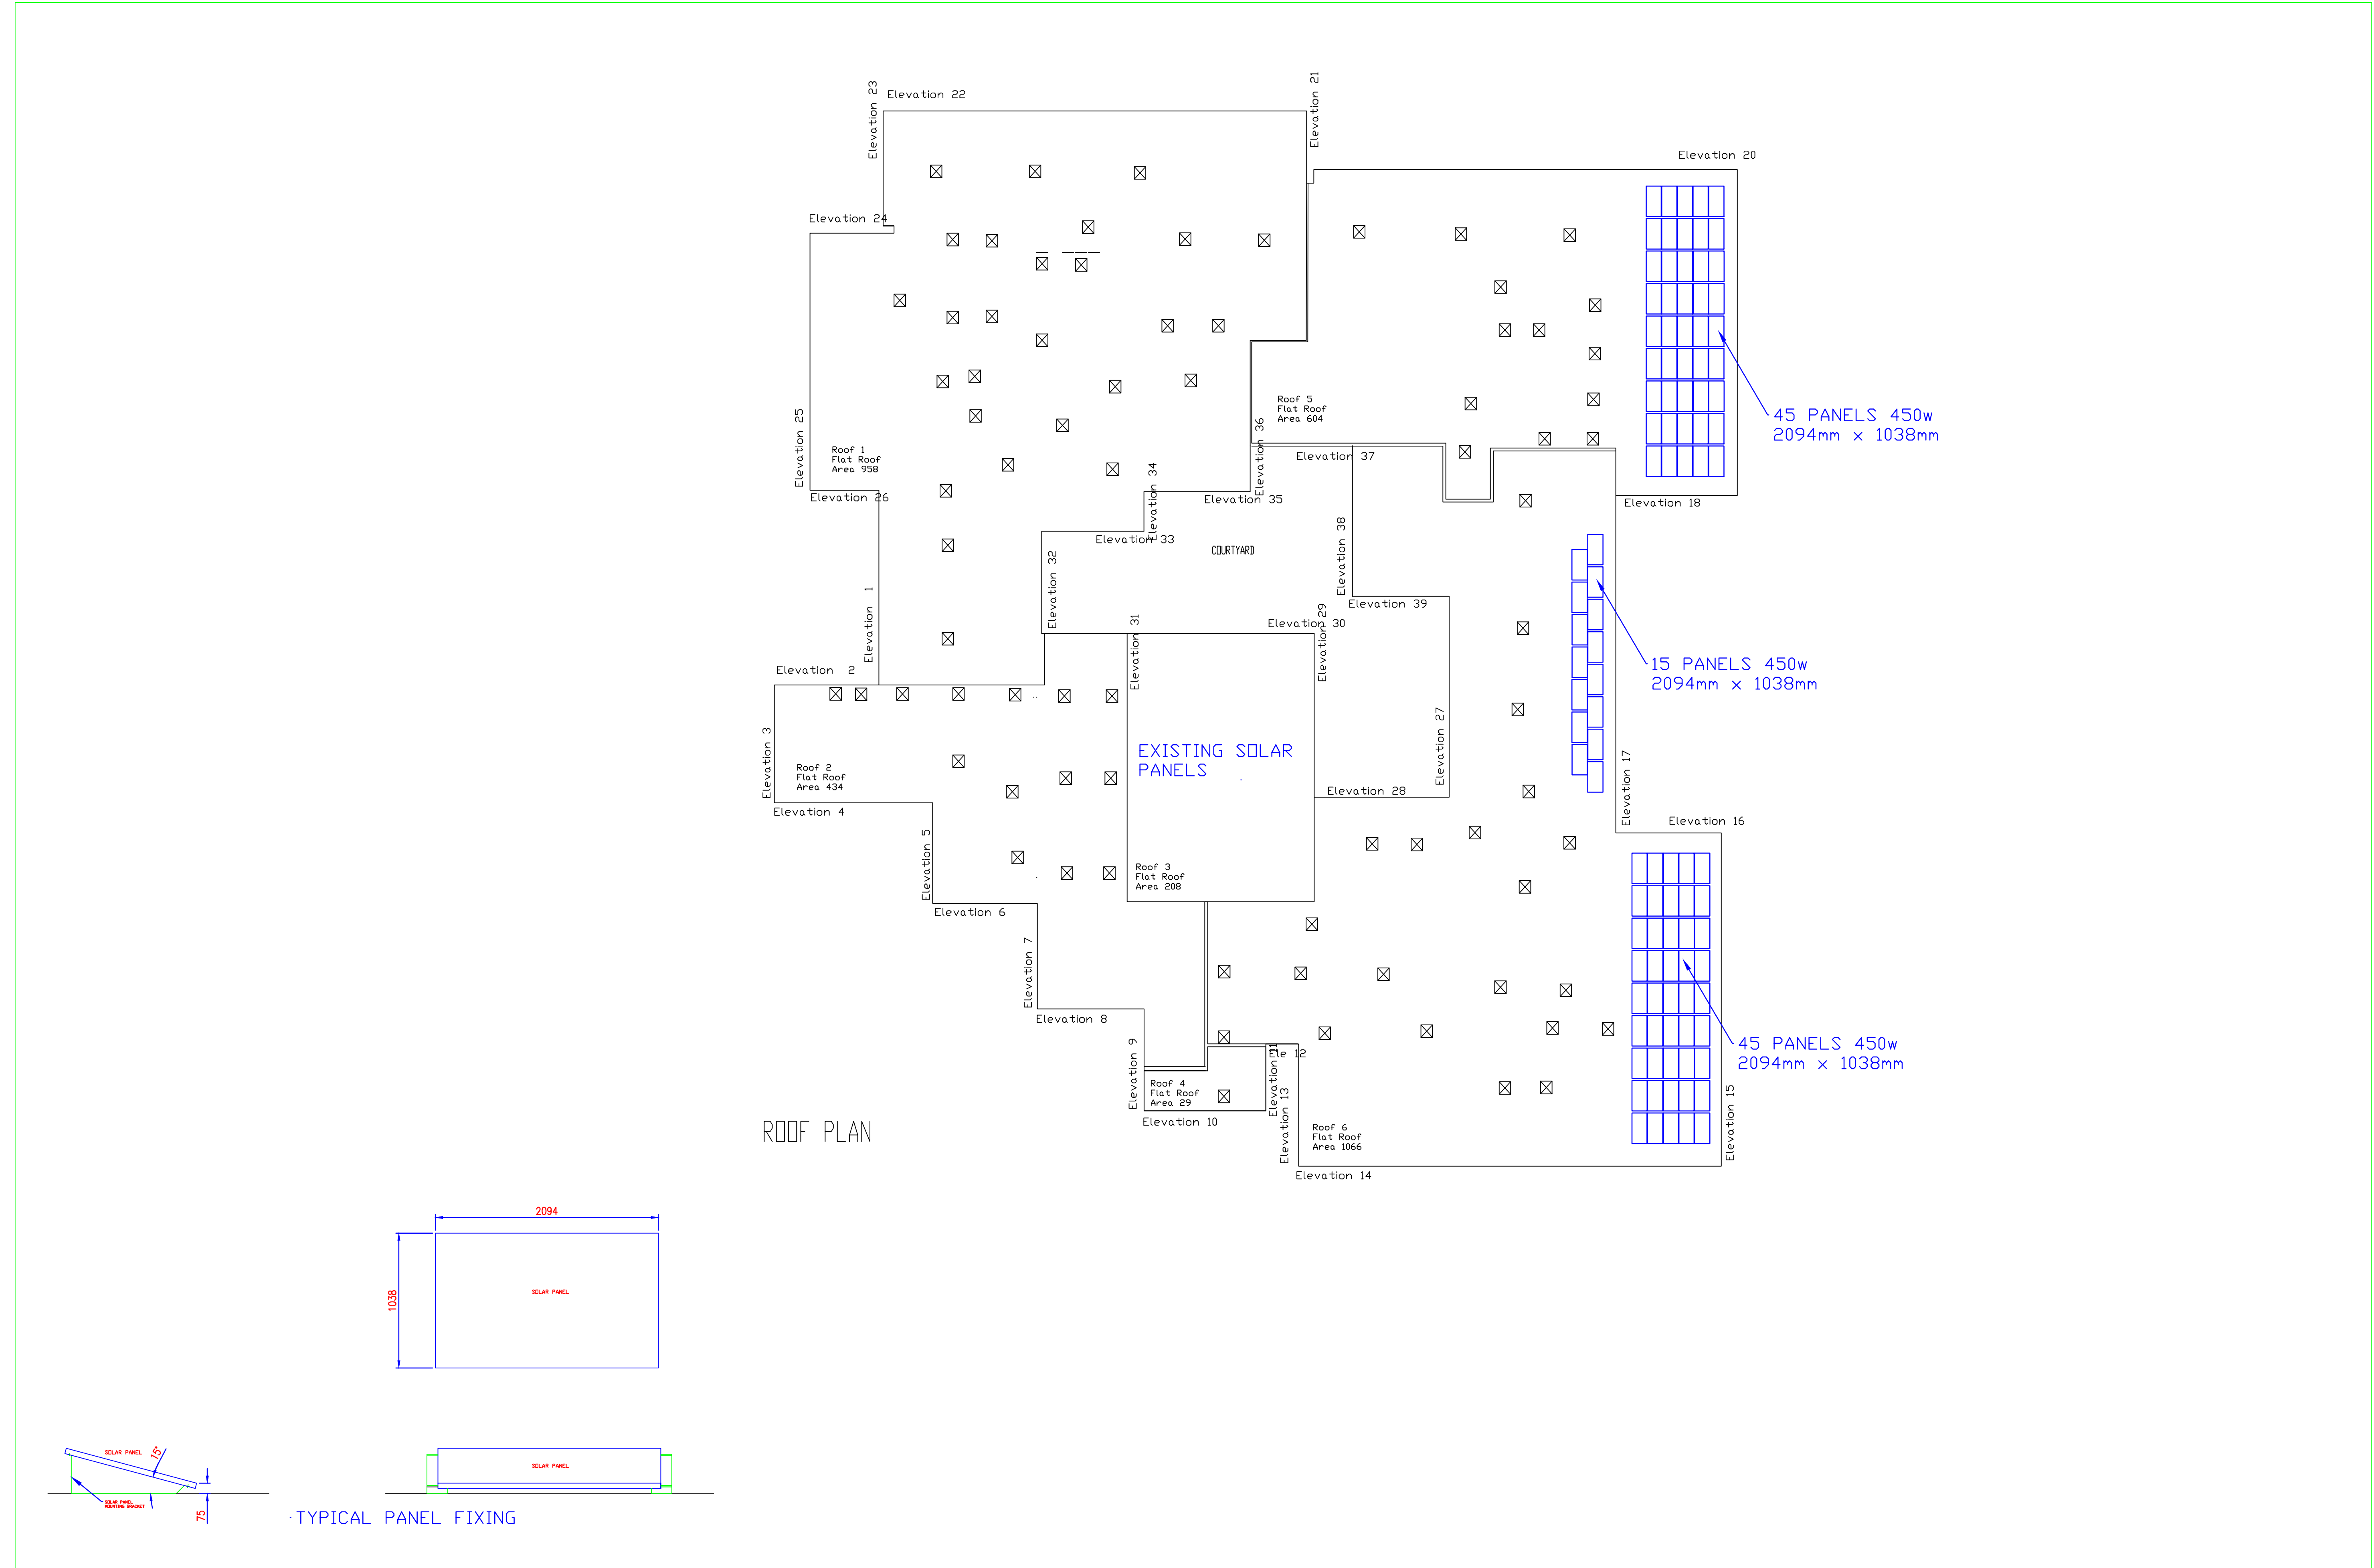

						DO NOT SCALE IF IN DOUBT ASK				DRAWN BY D.LEA	Jackson and Jackson Limited	TITLE ROOF PLAN OF SOLAR PANELS SHAWCLOUGH COMMUNITY PRIMARY AND NURSERY
										SCALE 1:200 @ A1		
										DATE nov 2022		
REVISION	DATE	CHANGES	REVISION	DATE	CHANGES							