



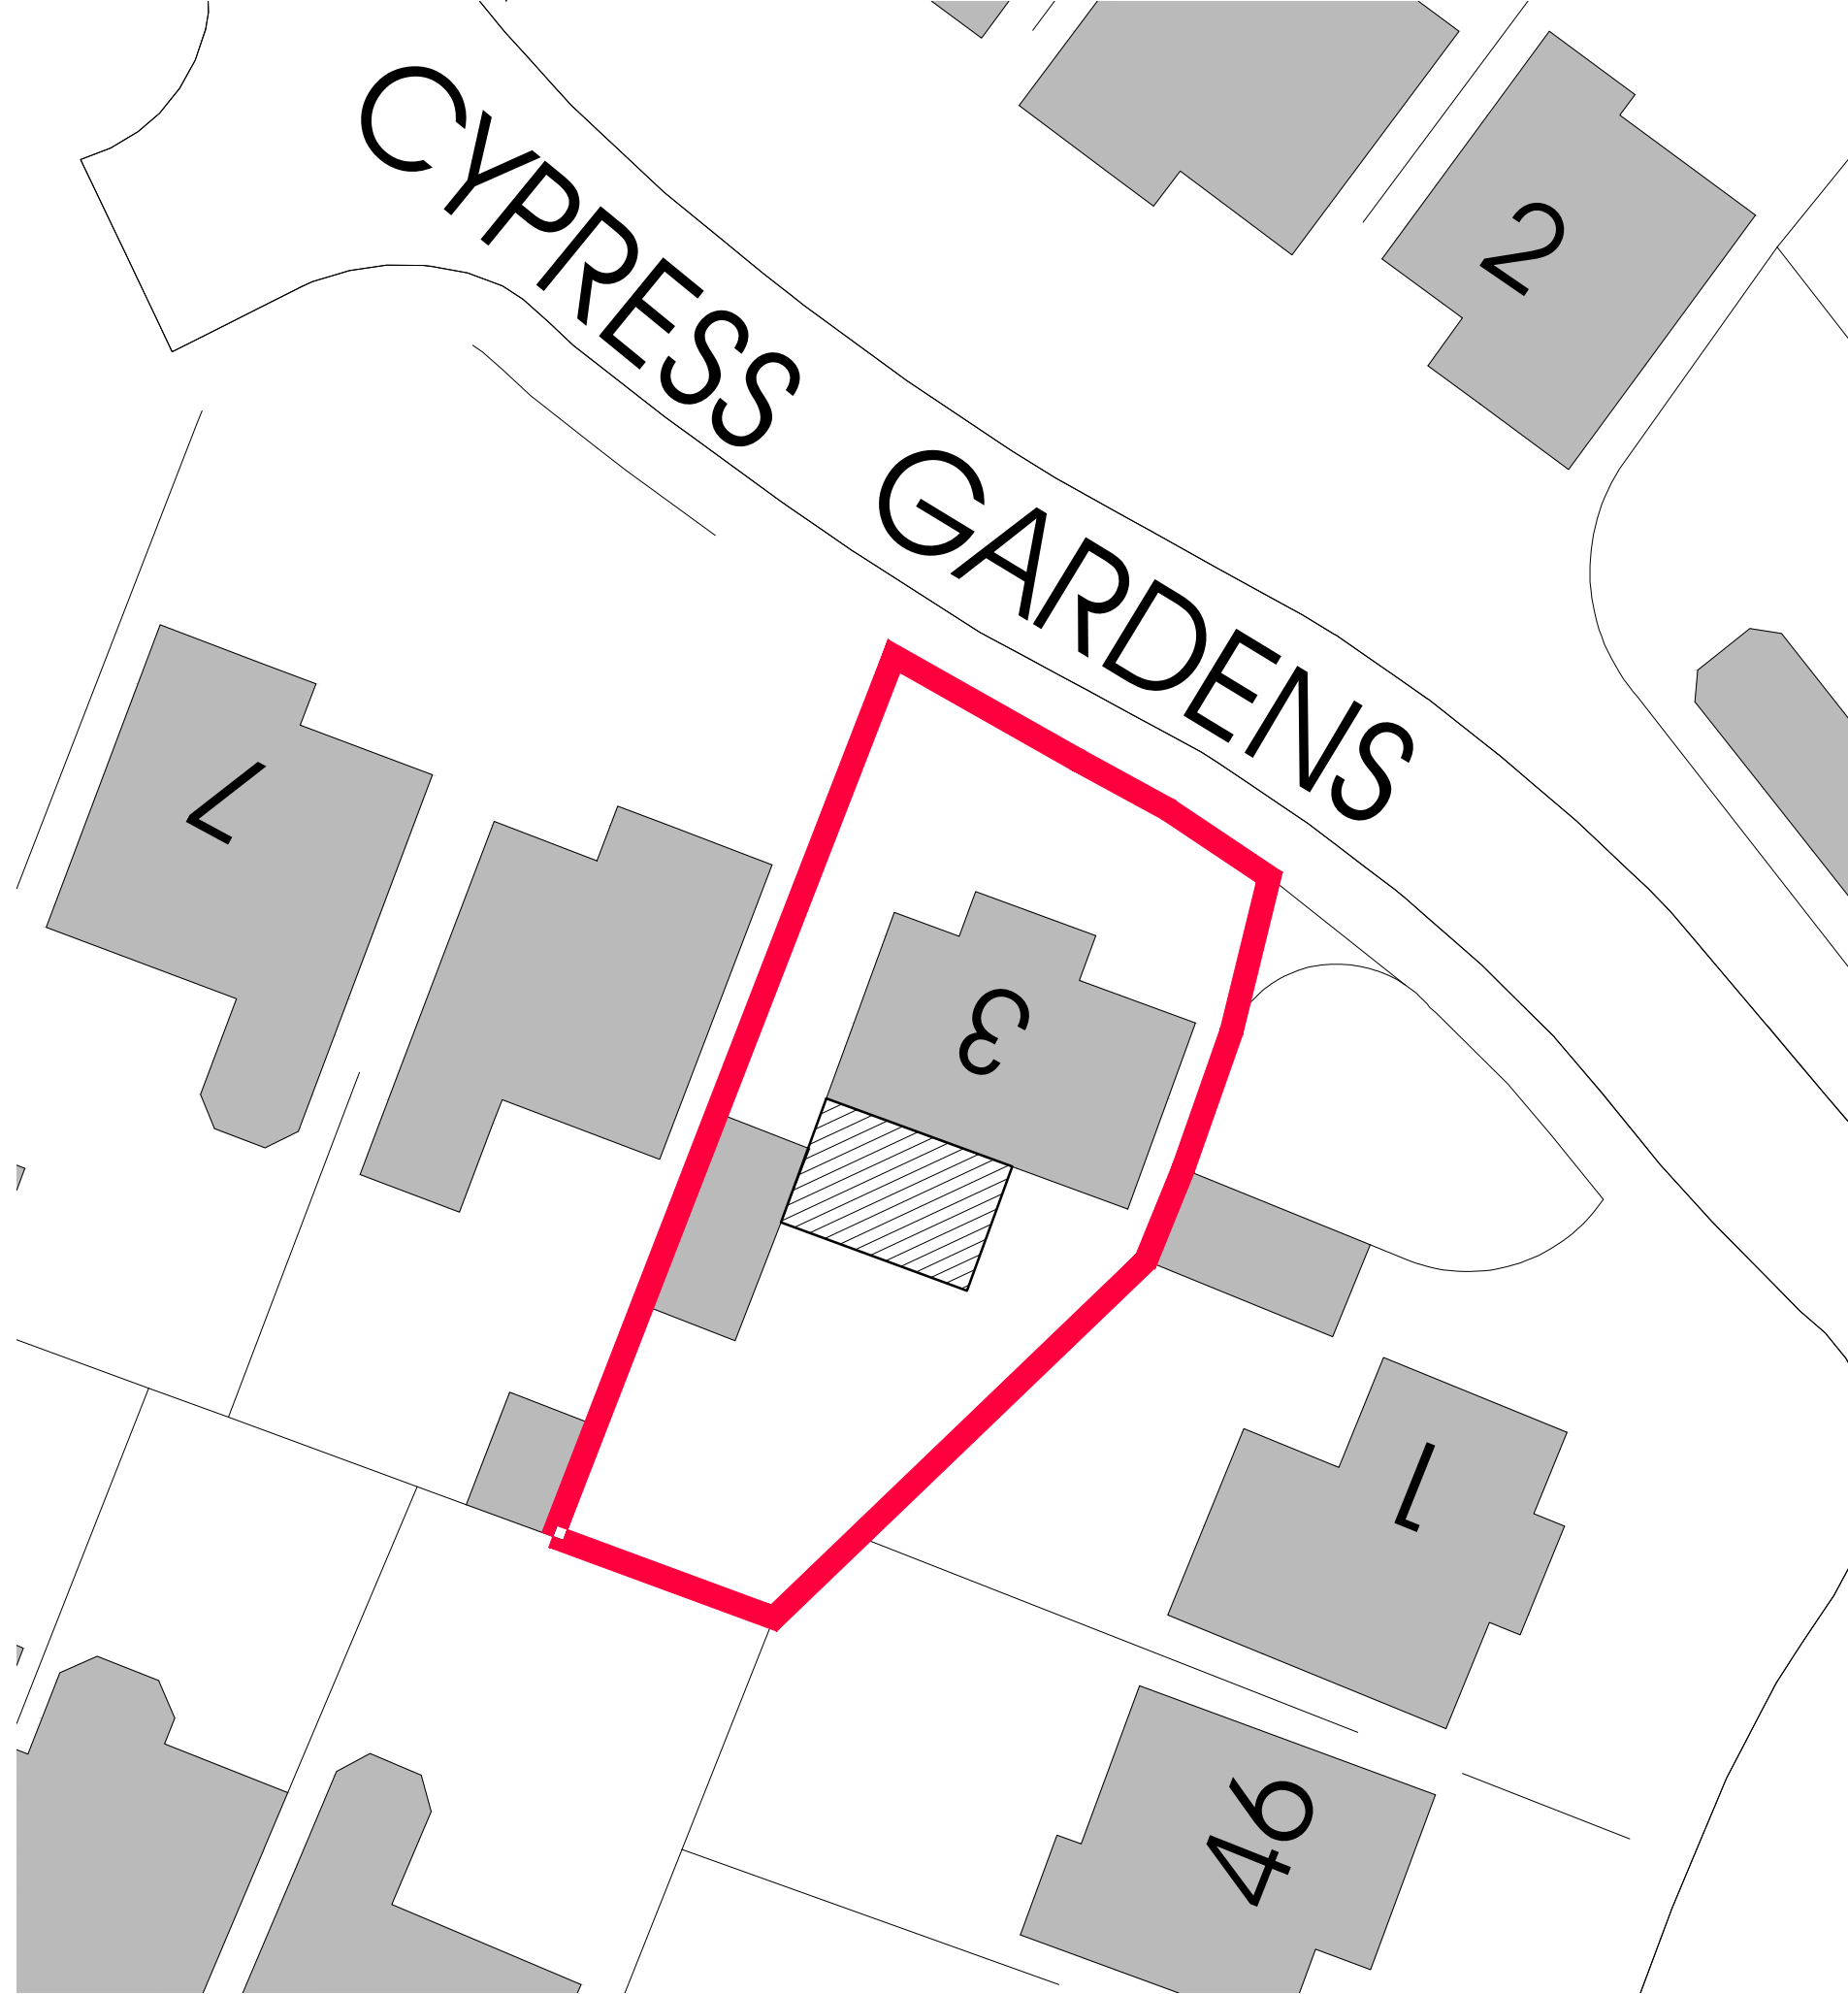

existing site plan  
Scale: 1:200

All dimensions shall be verified by the contractor on site prior to work commencing.  
Do not scale from this drawing. Only work to written dimensions.  
This drawing is the property of pennine design and copyright is reserved by them. The drawing is not to be copied or disclosed by or to any unauthorised persons without prior written consent.

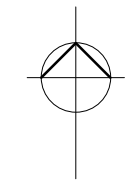

# proposed extensions and alterations 3 cypress gardens, firgrove, rochdale

SUBJECT  
proposed site plan

DRAWN dph  
DATE june 2022  
SCALE 1:200 @ A3

pennine  
design  
12 lime grove  
lancashire  
telephone:  
littleborough  
ol15 8rp  
07734 263404

DWG No.  
05