



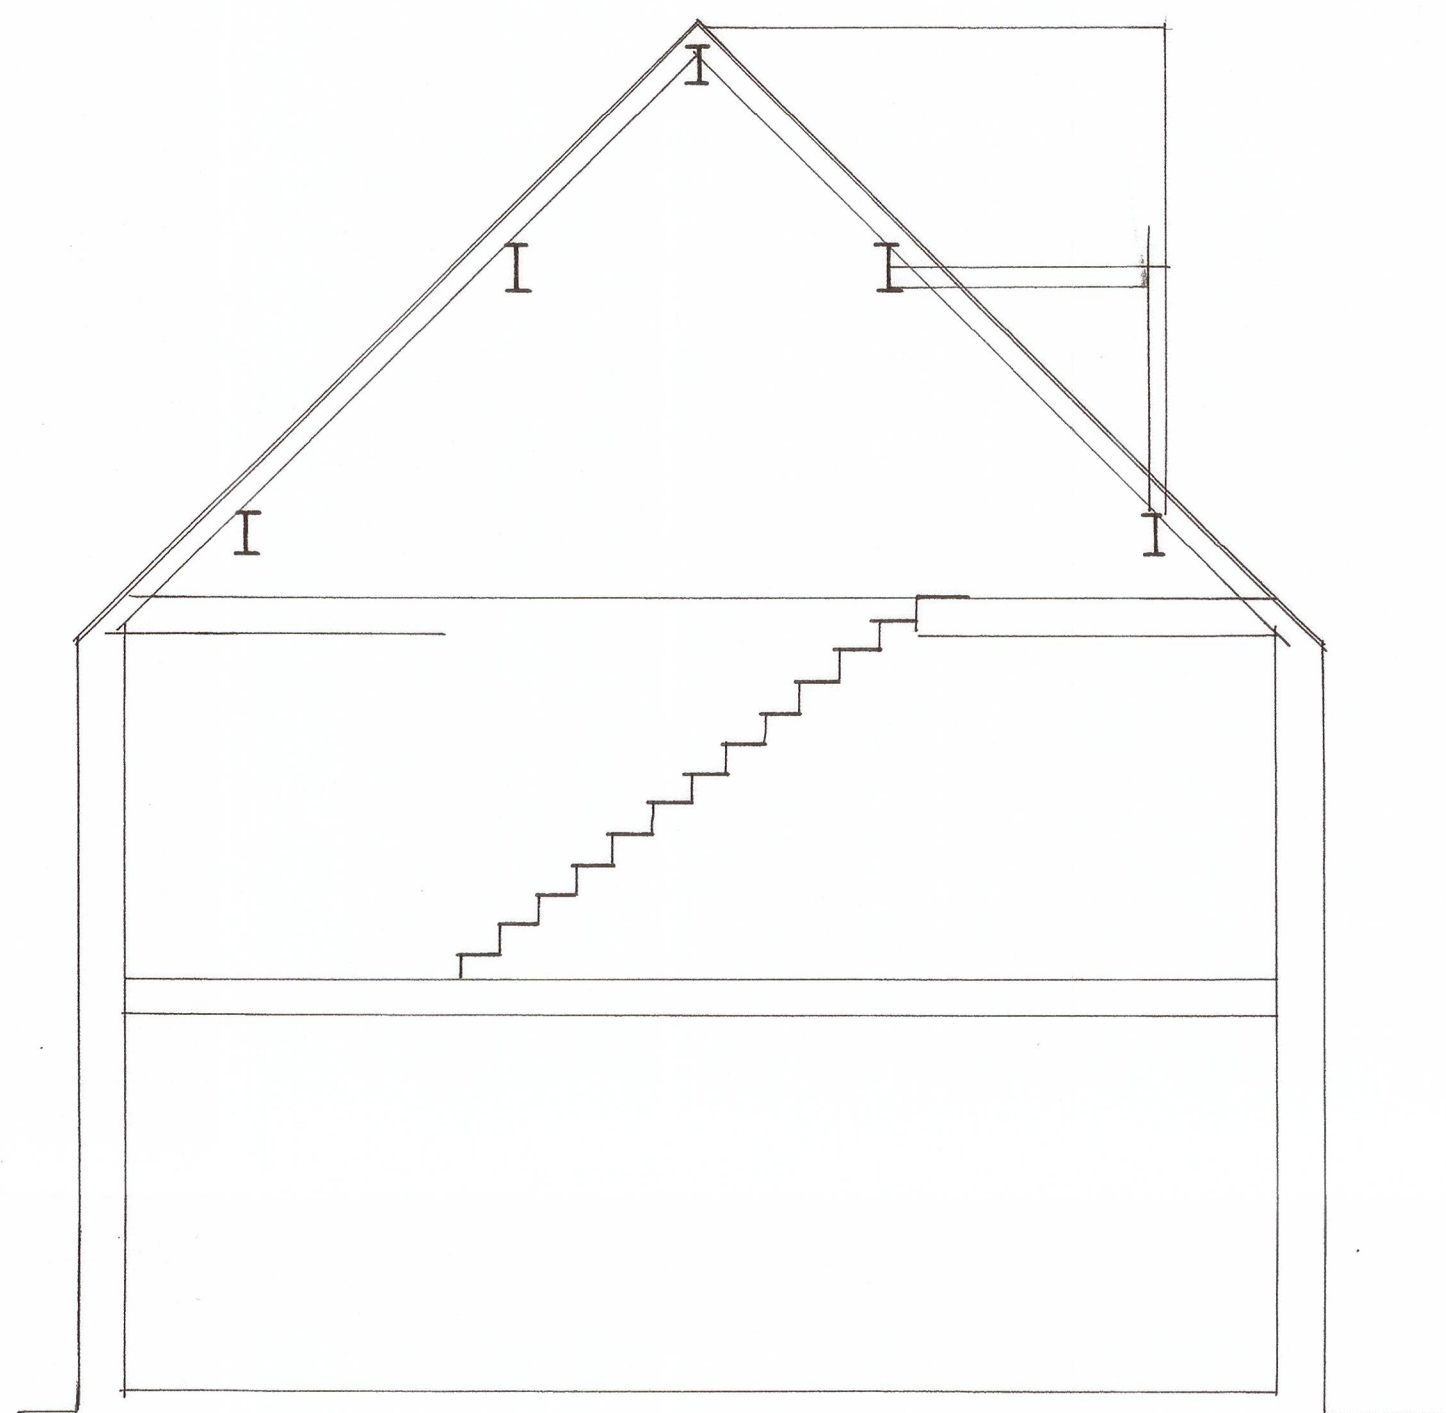

CROSS SECTION

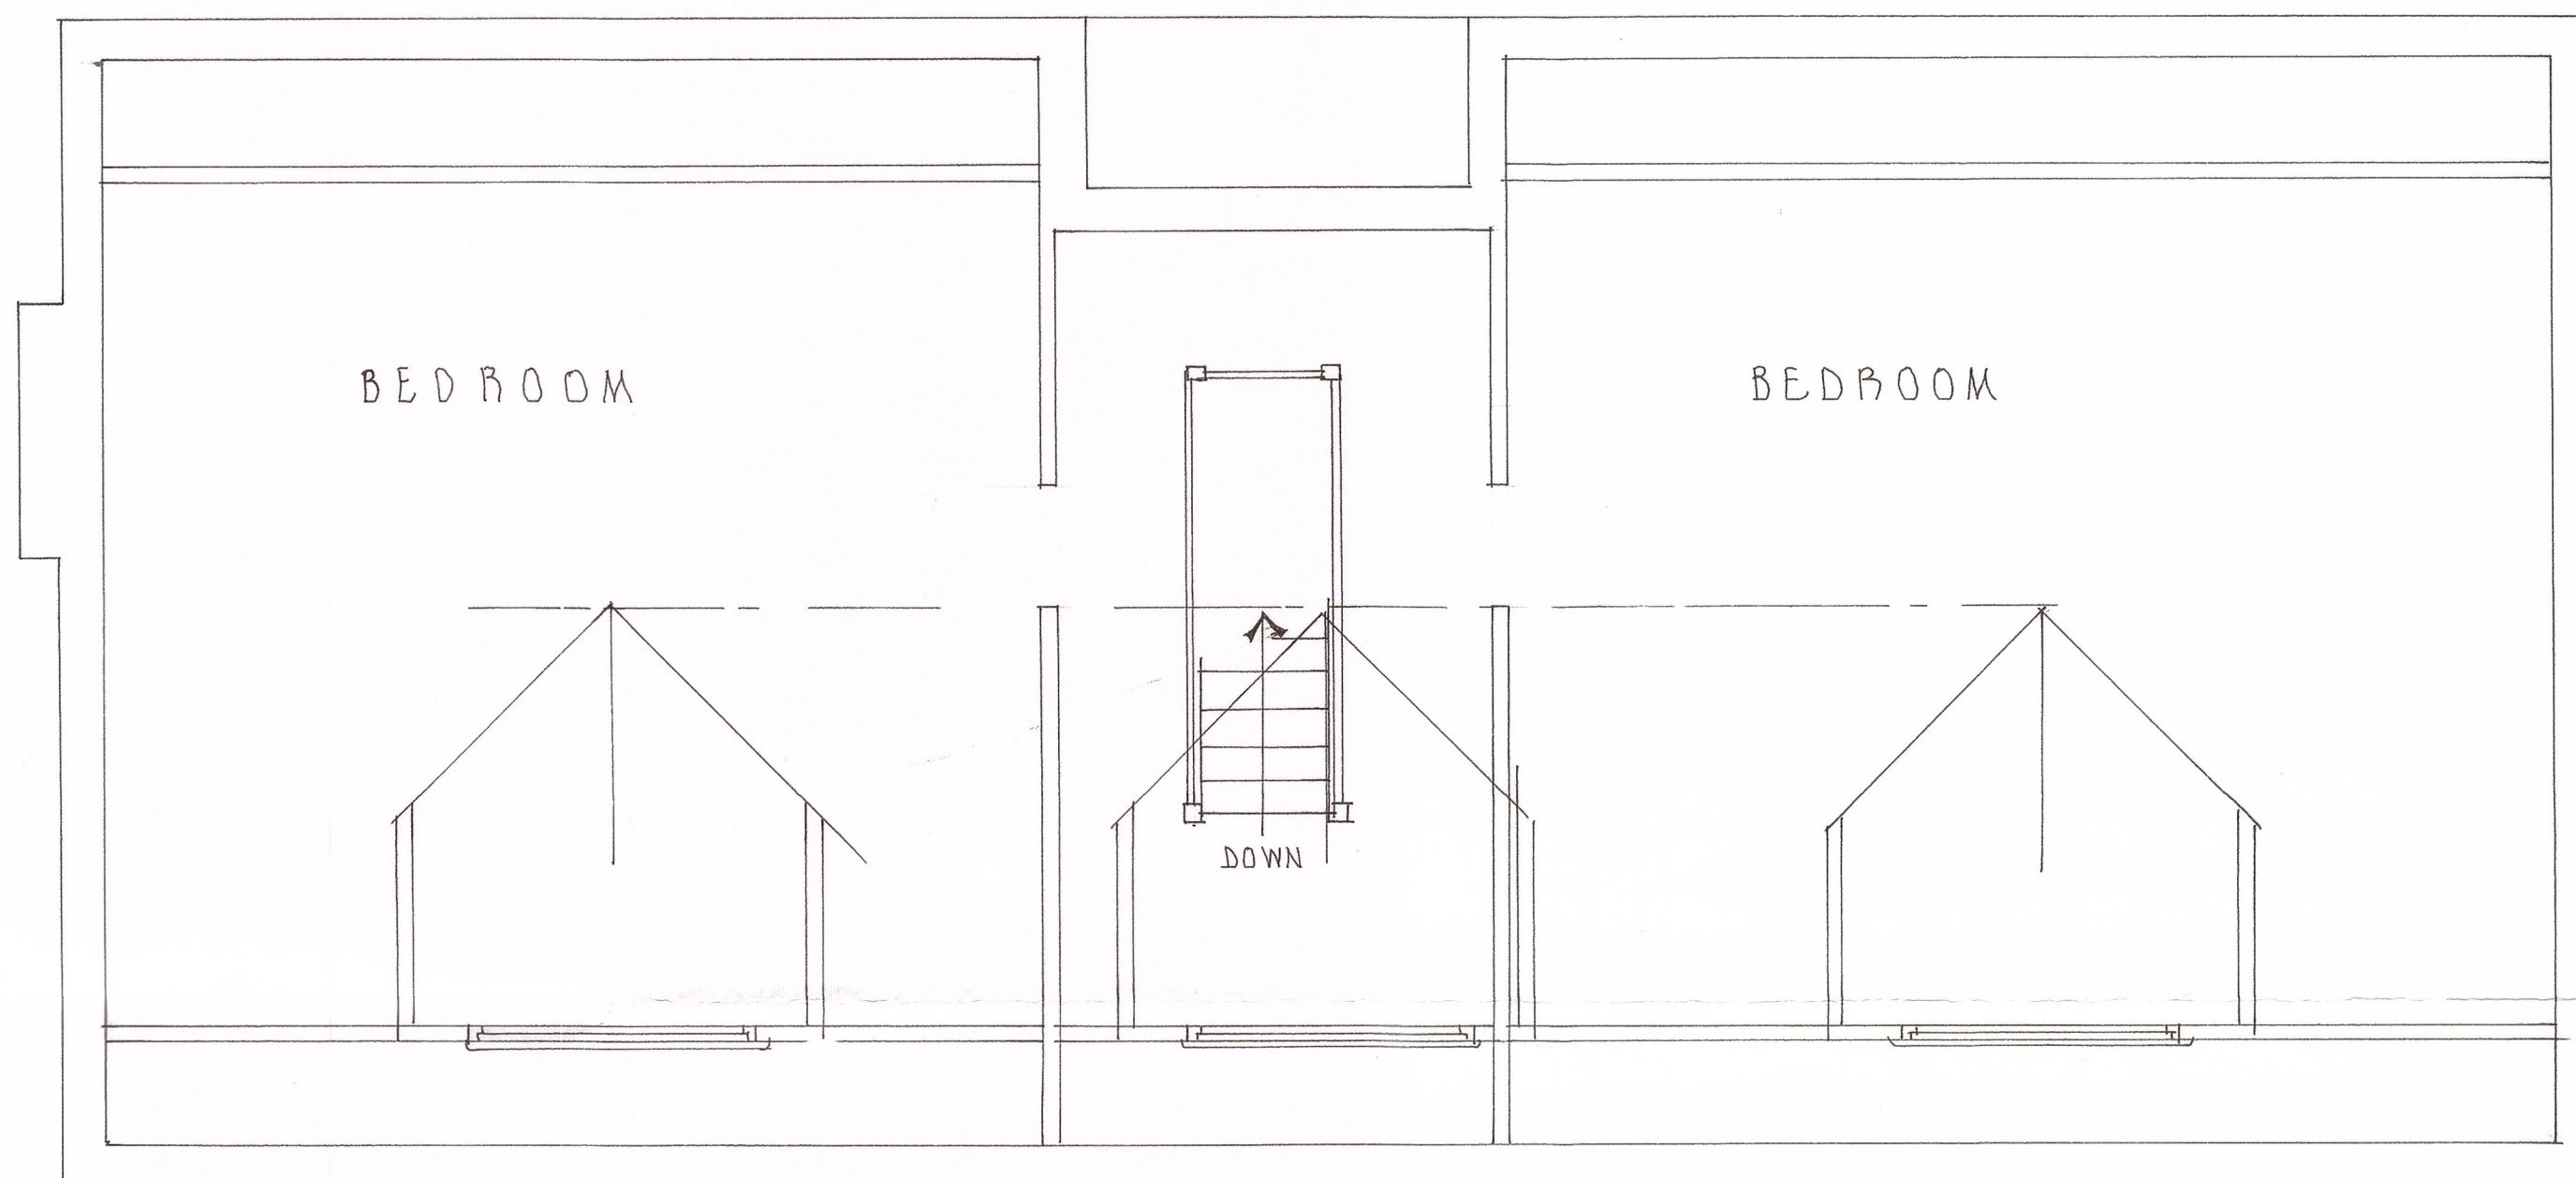

SECOND FLOOR PLAN

CLIENT CHARLOTTE McGARY charlotteruddy@yahoo.co.uk.	
PROJECT DETACHED HOUSE	
LOCATION WHITTLE BUNGALOW WHITTLE LANE. OLIO 2RD	
S. INGRAM & ASSOCIATES Building Surveyors & Design Consultants CIVIC TRUST AWARD 2002 - COMMENDATION FOR GOOD DESIGN DESIGN STUDIO HEIGHTS LANE HEIGHTS DELPH OLDHAM OL3 8TU Telephone: 0145 787 6500 Mobile: 01708910347	
SCALES:	1:50
DRAWN BY:	S. INGRAM
DATE:	AUG 2023
DRAWING No. 18. 3. B. 2.	