




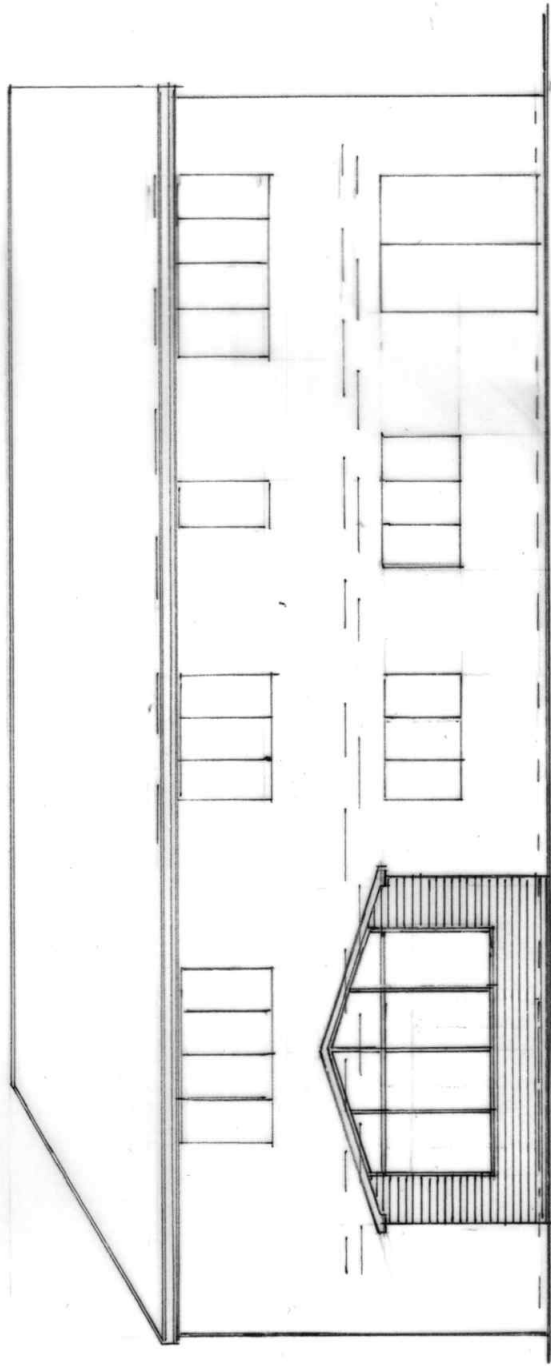


REAR ELEVATION
(PROPOSED)

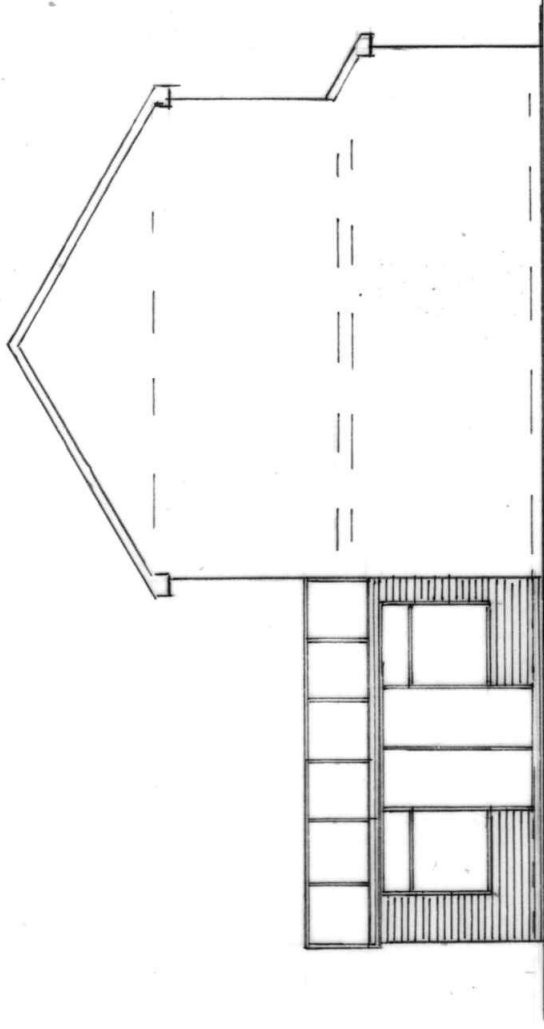


SIDE ELEVATION
(PROPOSED)

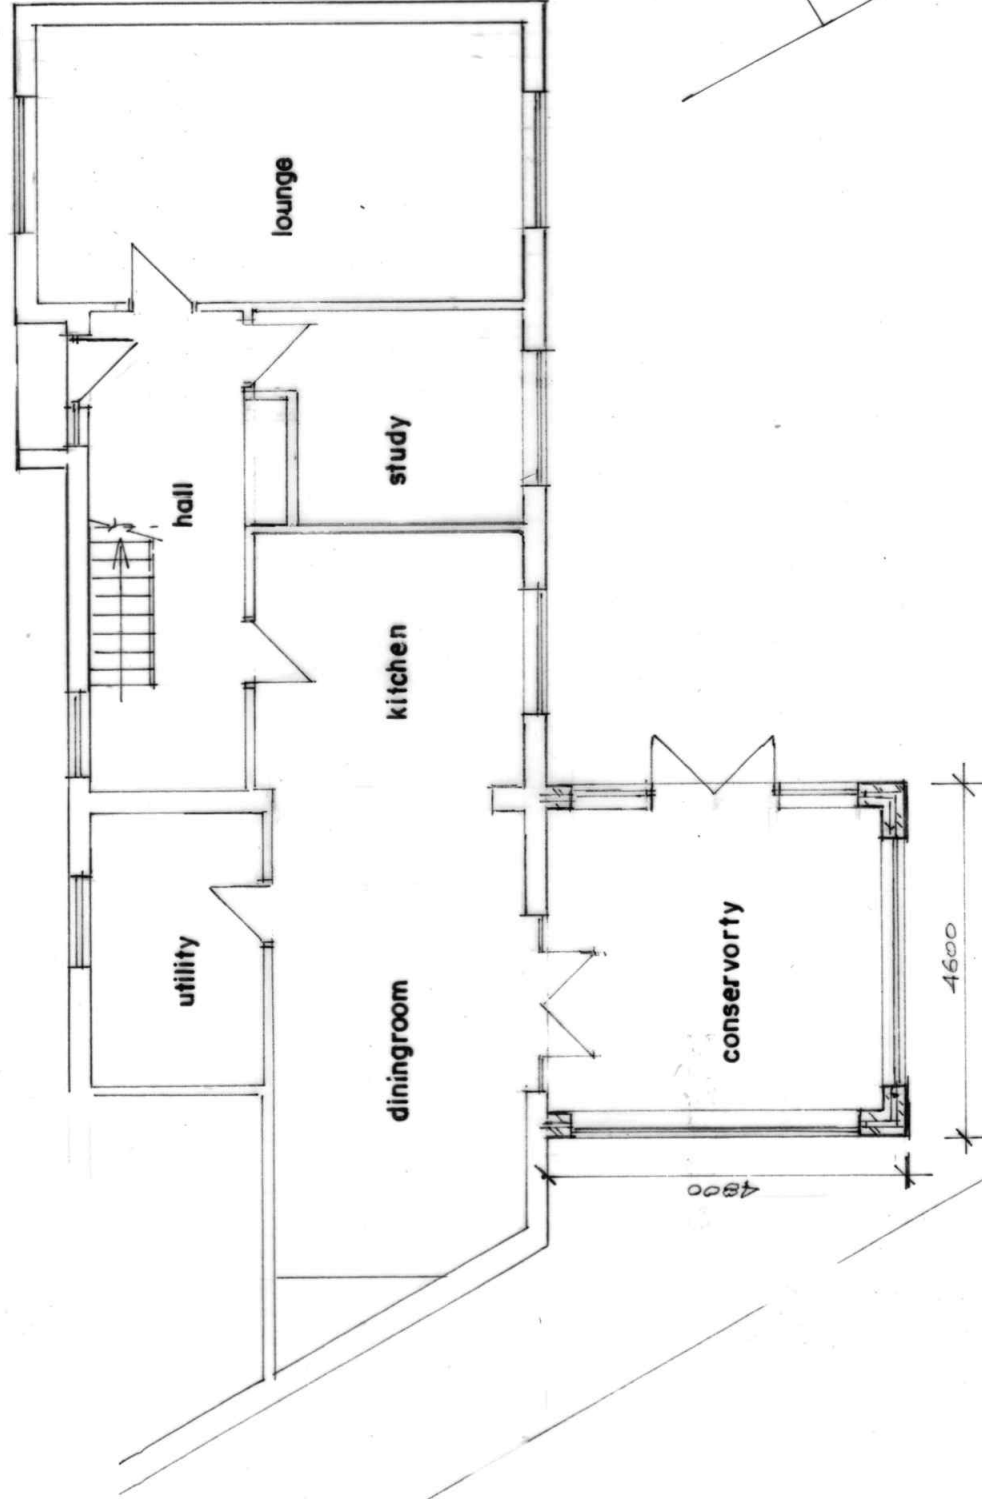

GROUND FLOOR PLAN
(PROPOSED)

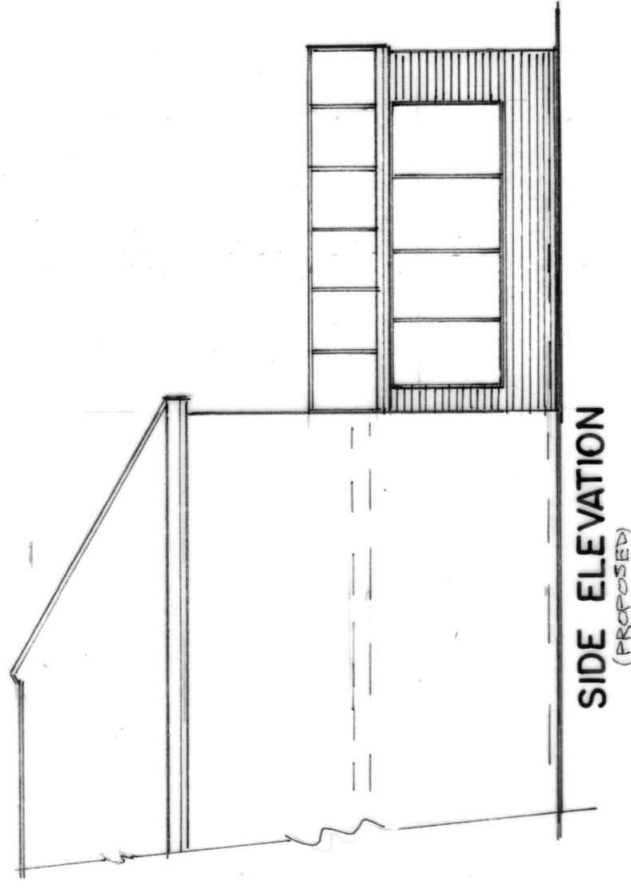

SIDE ELEVATION
(PROPOSED)

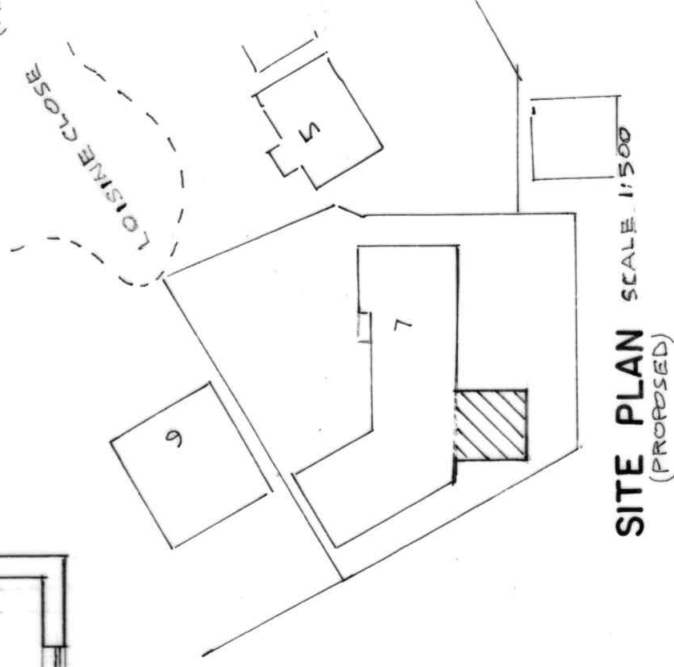

SITE PLAN SCALE 1:500
(PROPOSED)

BUILDING DESIGN SERVICES

M. FAROOQ

418 Bury Road Rochdale OL11 5EU.

Tel: 01706 712231 Mob: 07967605763

PROPOSED REAR CONSERVATORY AT
7 LOISINE CLOSE ROCHDALE OL11 3PF

For: Mrs ASIA SULTANA & Ms & UROOJ AZMAT

Plan

Scale 1:100

Elevation

2178/2

Scale 1:100