




Existing elevation to Chapel Lane
scale 1:100

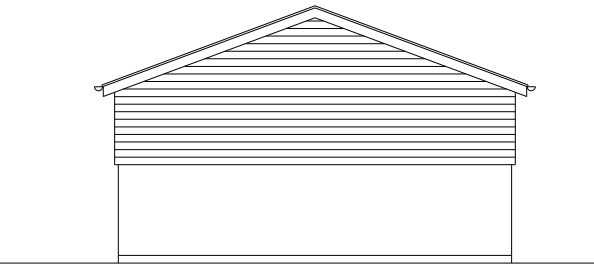


Existing side elevations scale 1:100

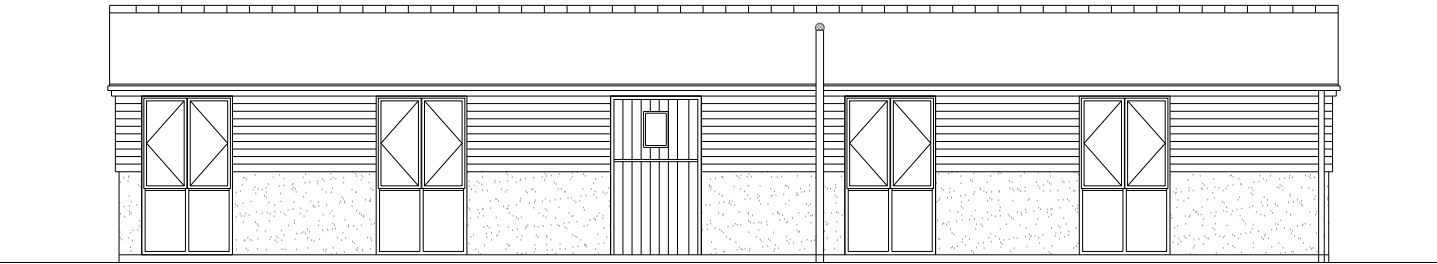


Existing elevation to patio scale
1:100

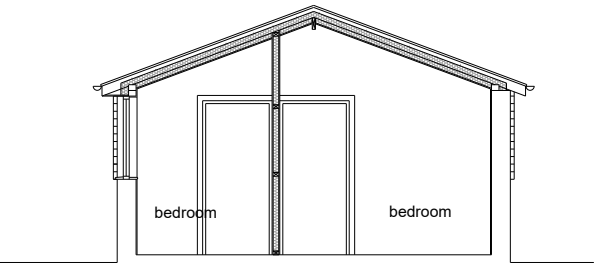

Existing section scale 1:100

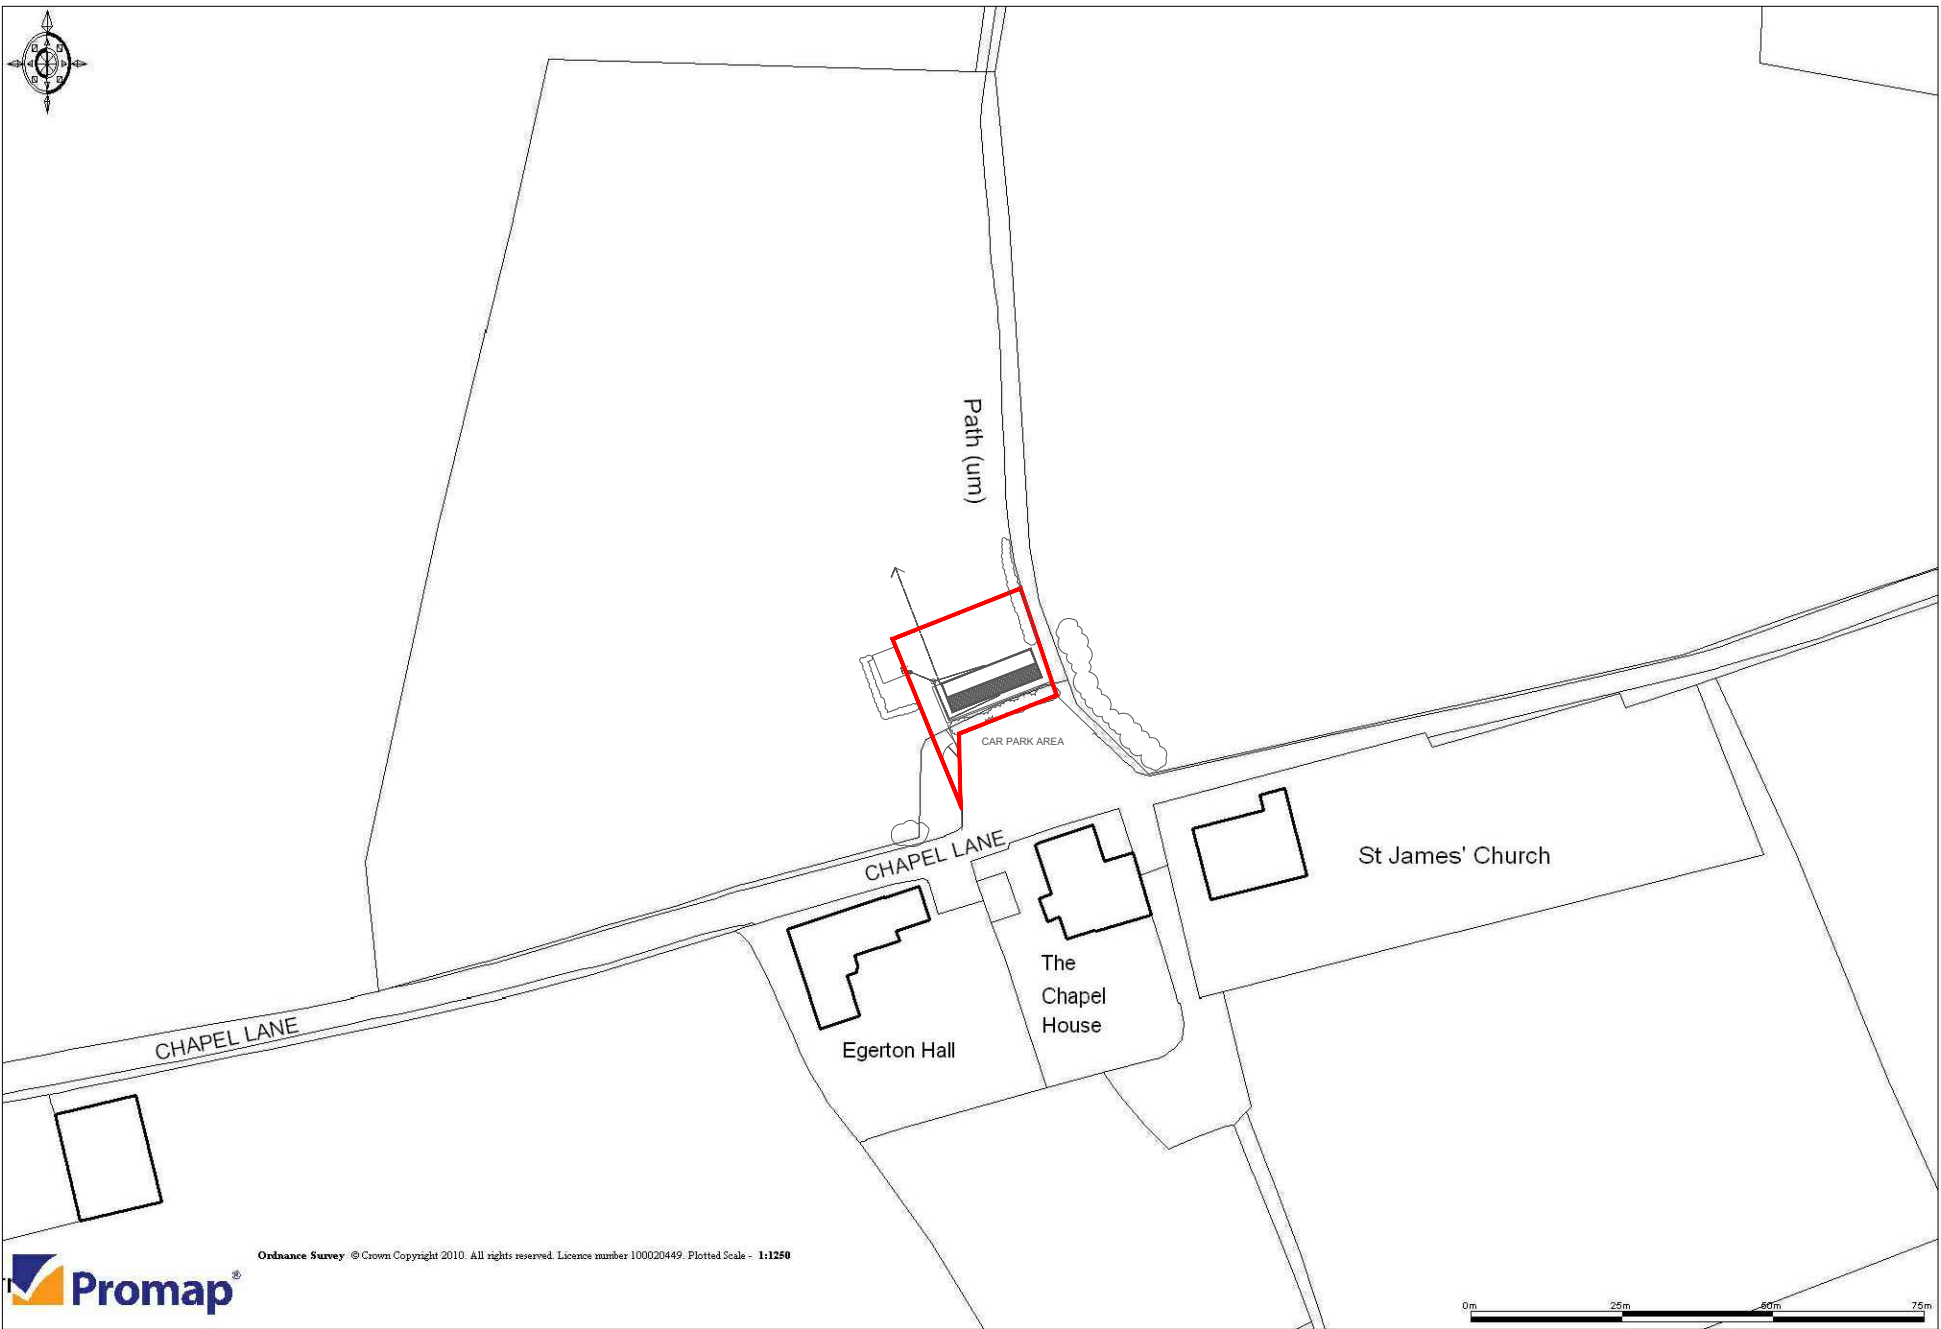

location plan scale 1:1250

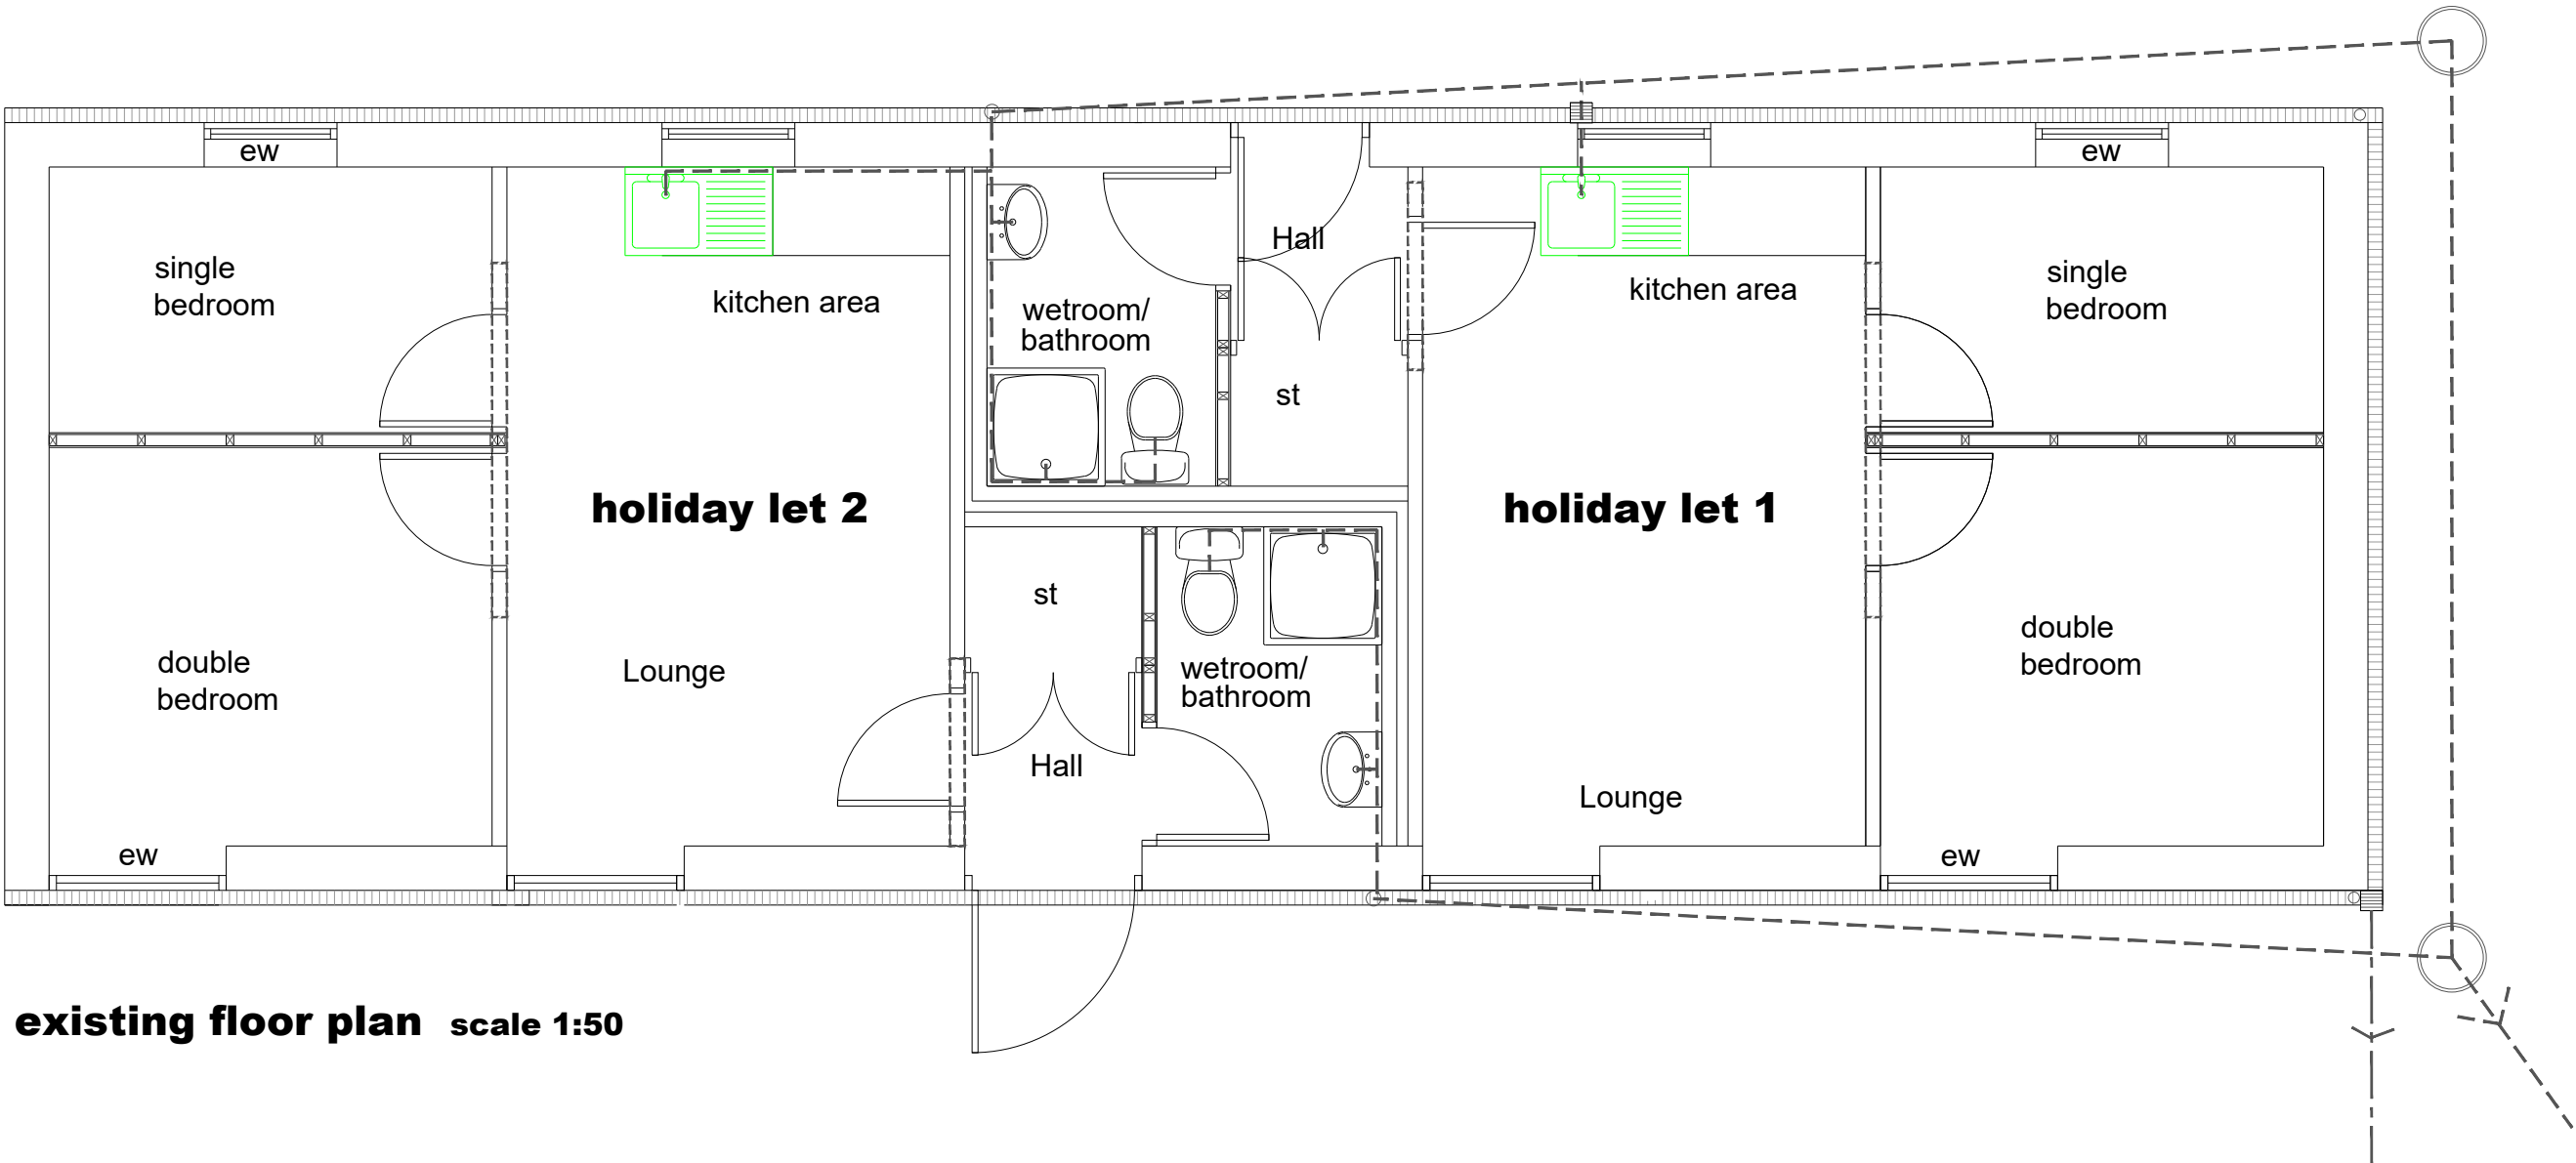

existing floor plan scale 1:50

rev date description ajc AJ COCKER ASSOCIATES CHARTERED BUILDING SURVEYORS New Century House 176 Drake Street Rochdale OL16 1UP Tel: 01706 764880 Fax: 01706 764881 www.ajcockerassociates.co.uk mail@ajcockerassociates.co.uk  RICS the mark of property professionalism worldwide	
Project: Proposed conversion of existing holiday lettings to form single dwelling	scale: 1:50/1:100
Location plan and existing building plans	date: Nov. 24
Client: Mr.&Mrs. Powell	drawn: NL
Dwg. Nr. P244 - 01	