


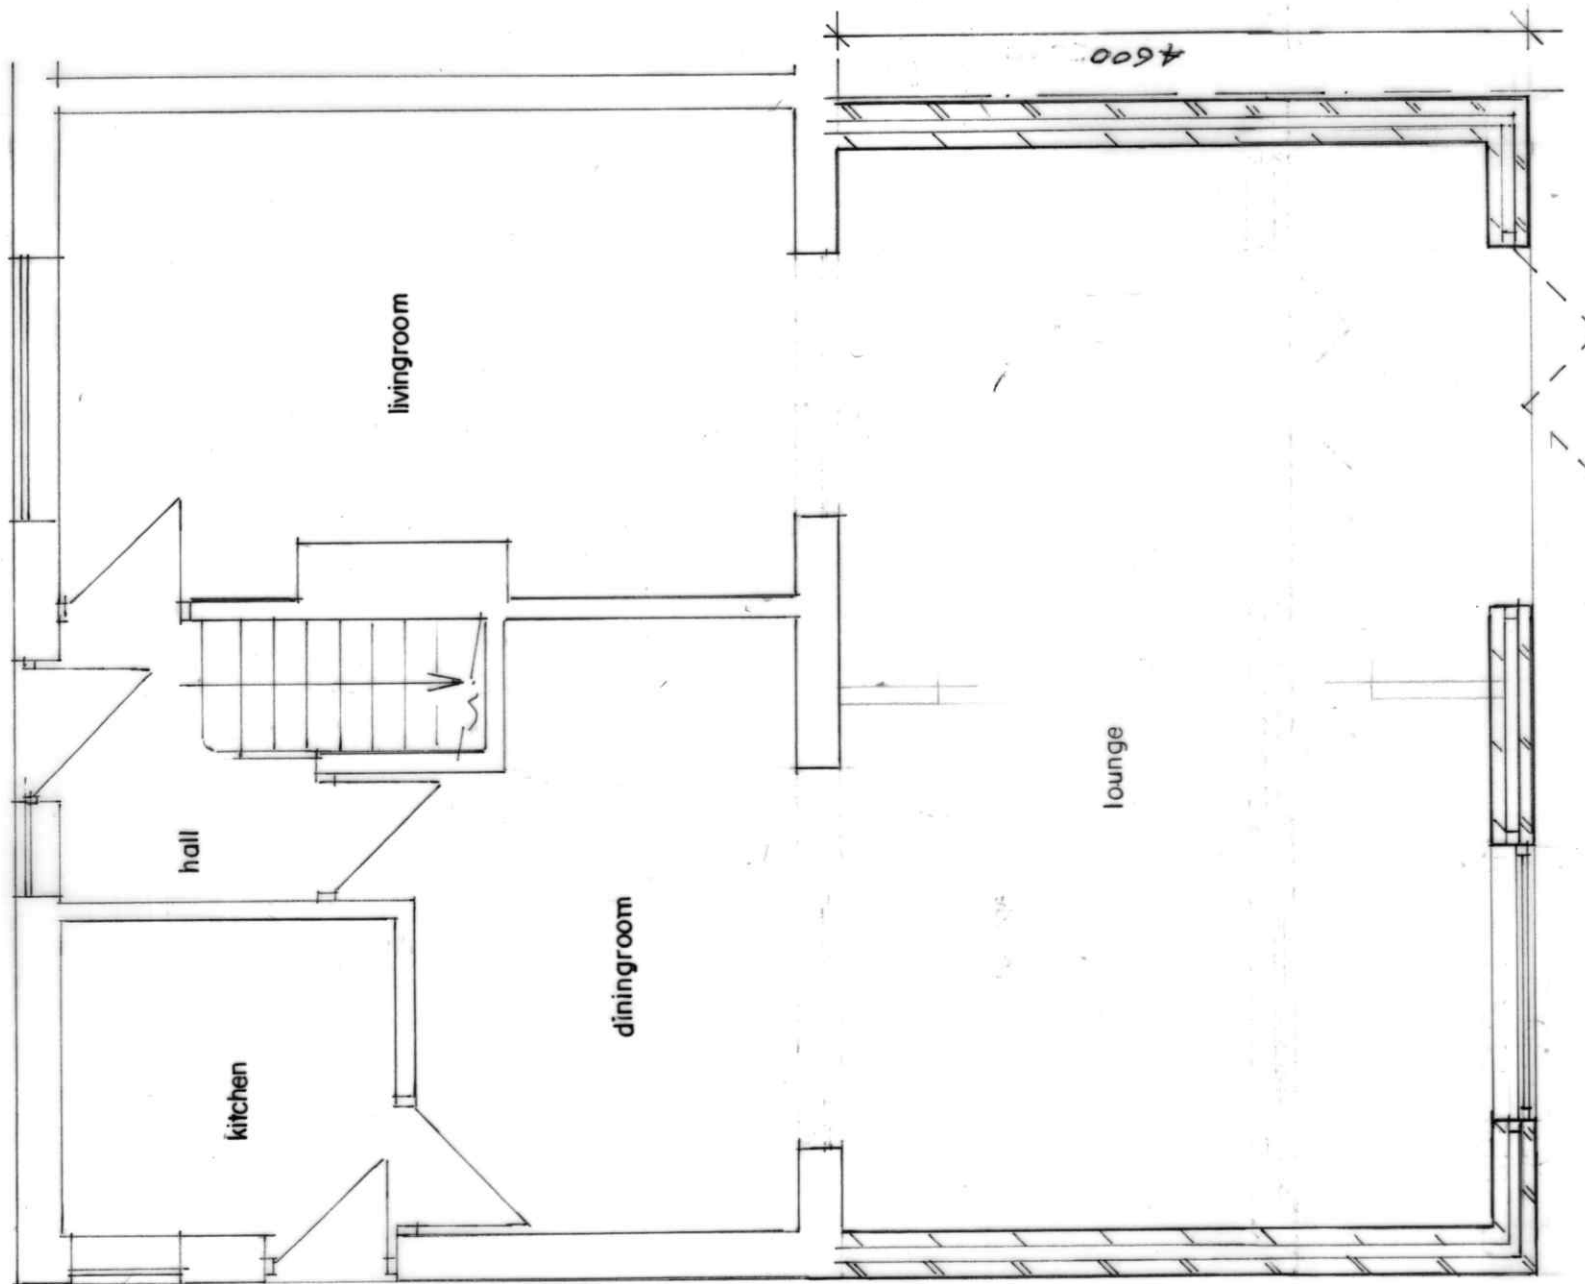

GROUND FLOOR PLAN
(PROPOSED)

BUILDING DESIGN SERVICES	
M. FAROOQ	
6 Stock Close, Shawclough, Rochdale OL12 6BB	
Tel: 01706 712231 Mob: 07967605763	
PROPOSED SINGLE STOREY REAR EXTENSION AT	
11 THIRLMERE ROAD ROCHDALE OL11 3LJ	
For: Mr RIZWAN SHERAZ	
Plan	Scale 1:50
A 2025/2	