




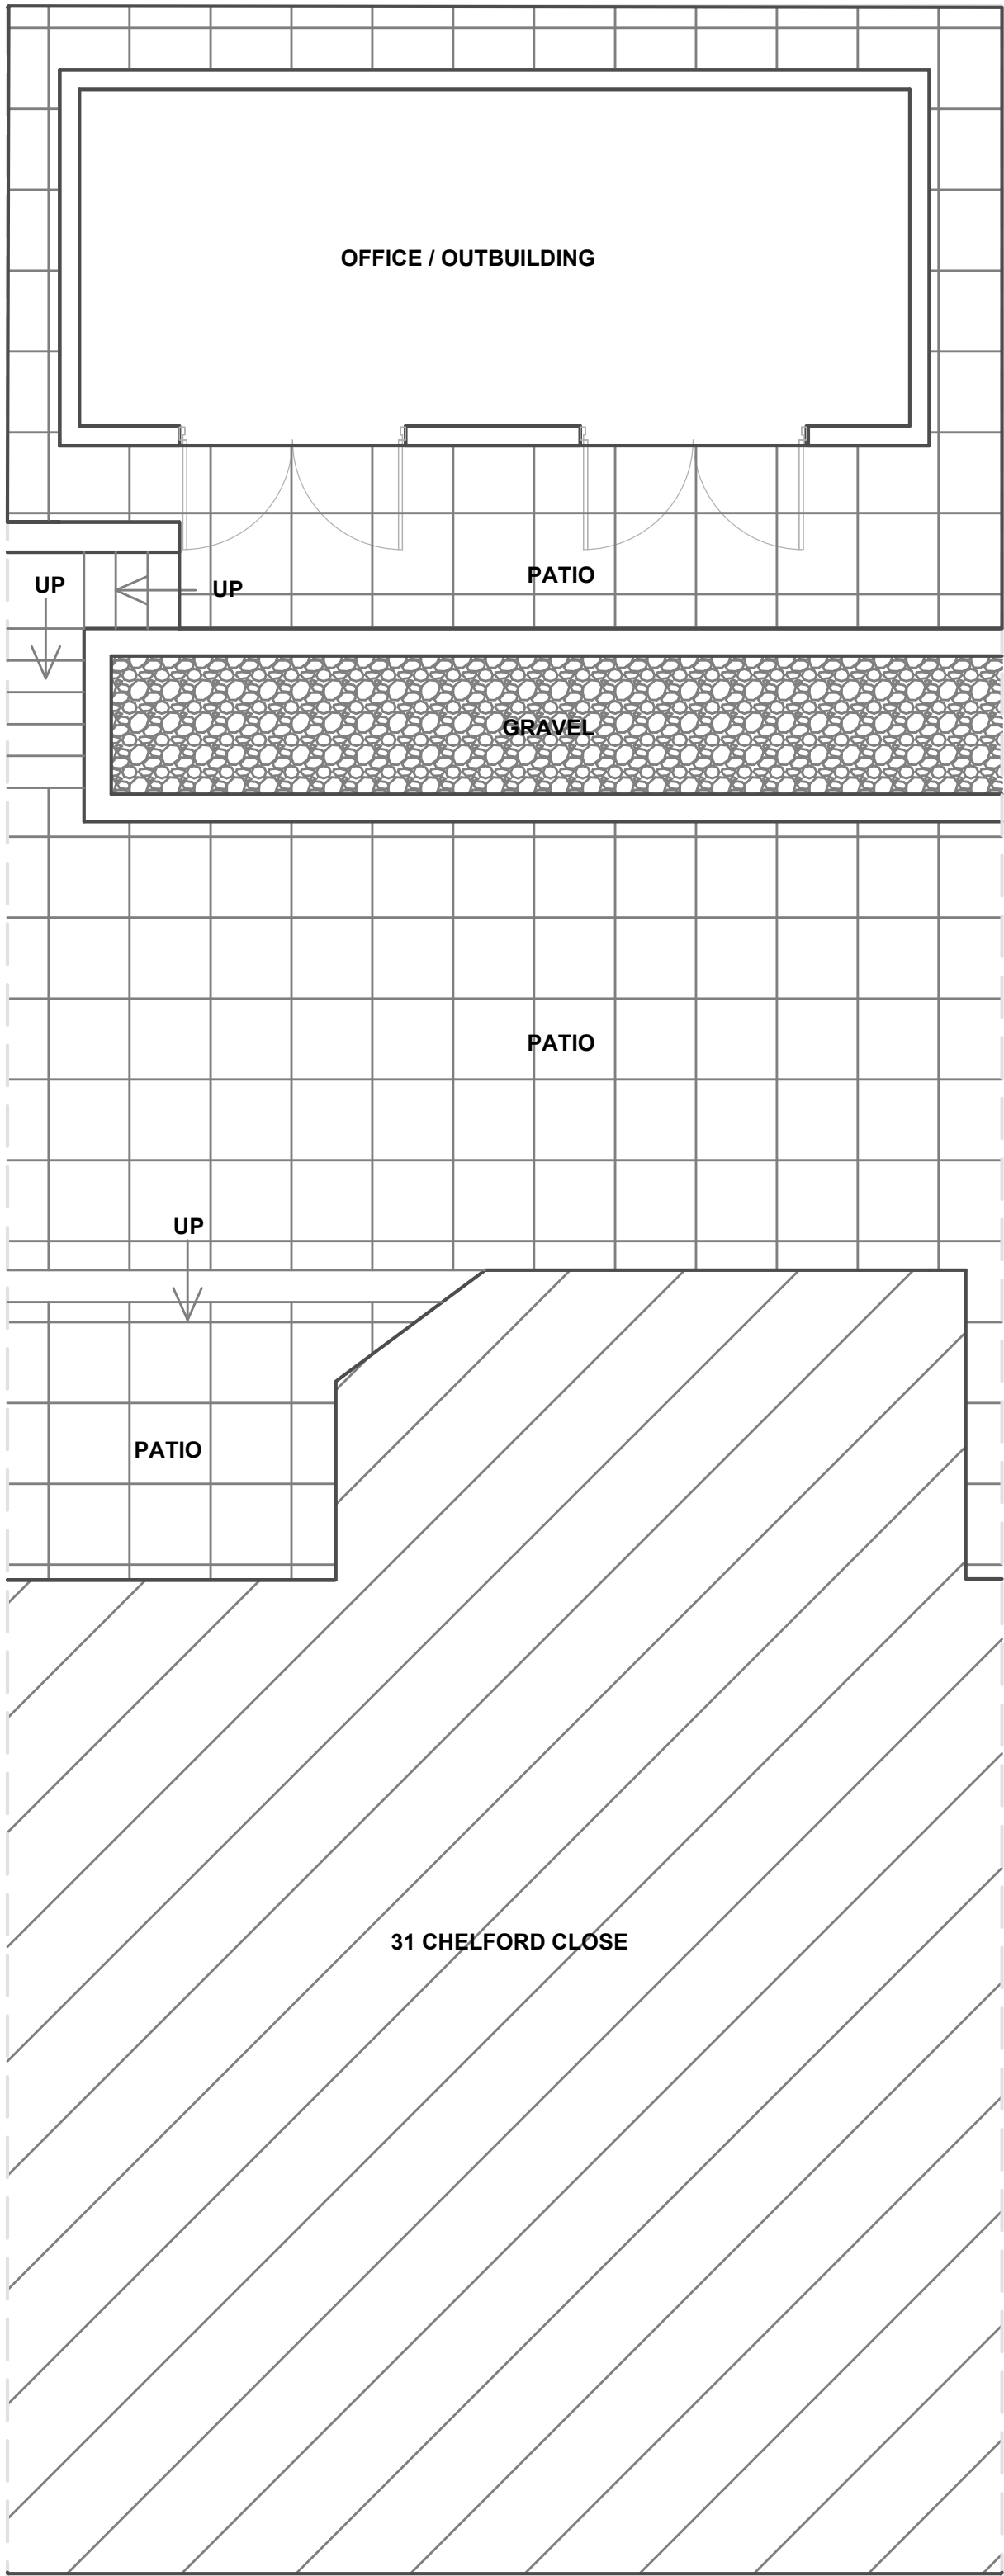


SITE PLAN

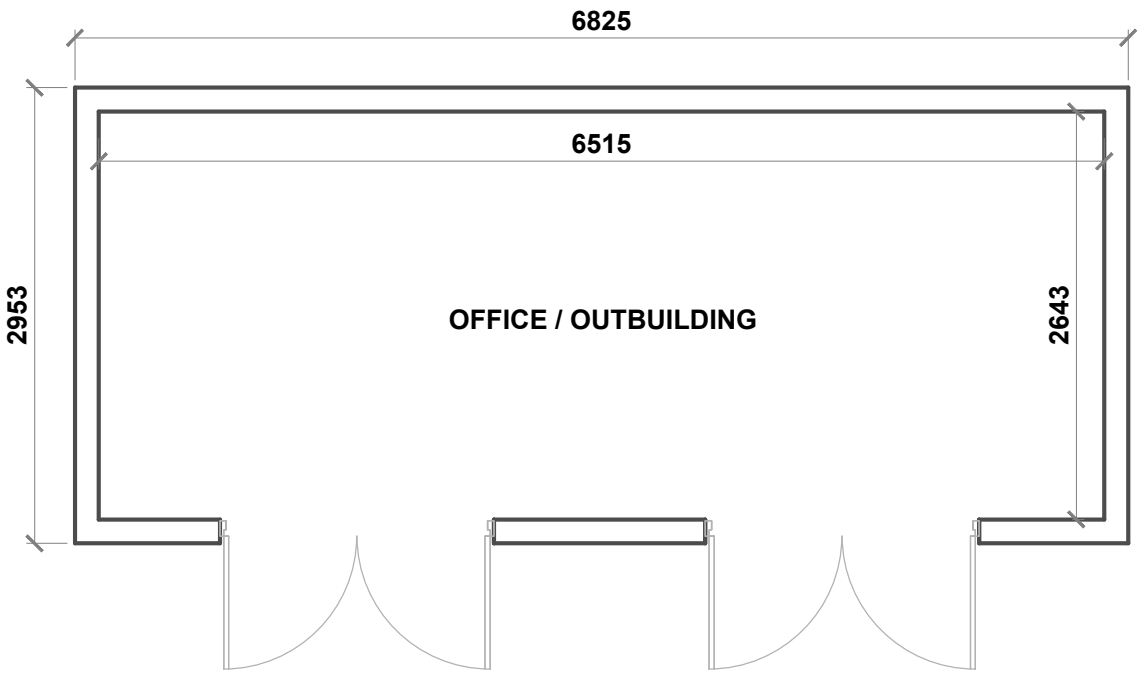


PLAN

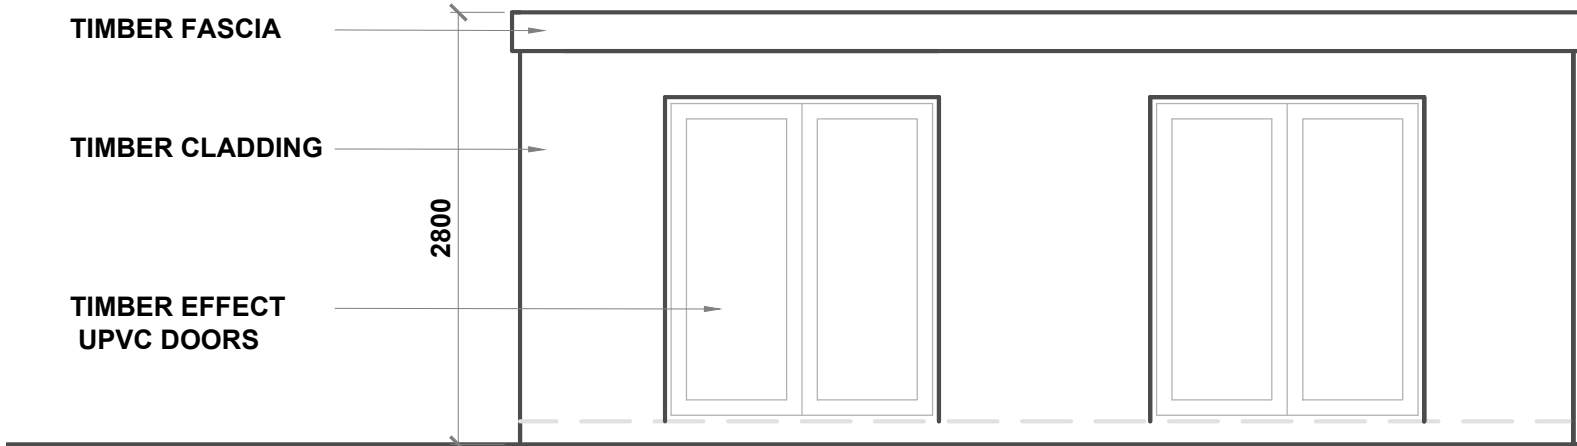


FRONT ELEVATION

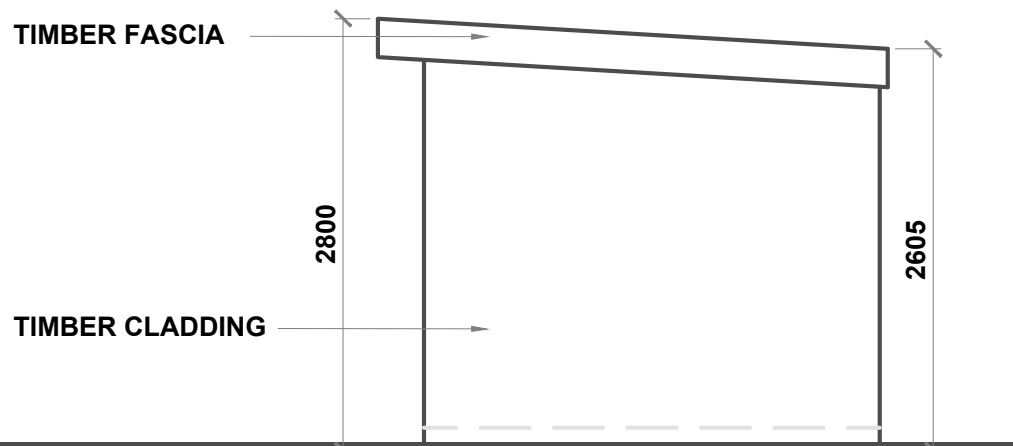



SIDE ELEVATION

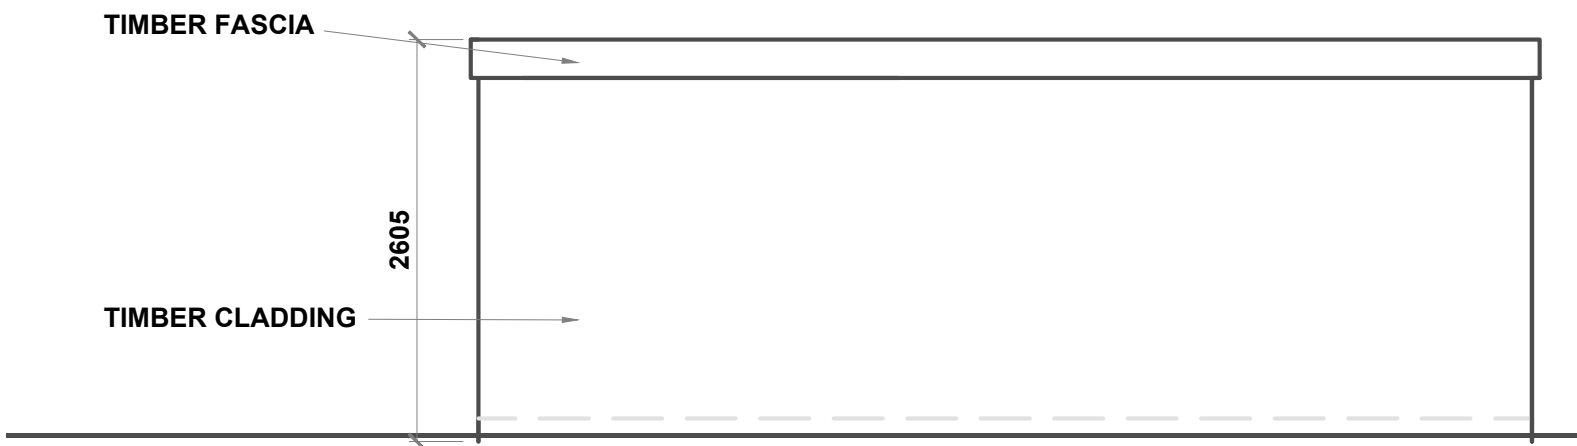

REAR ELEVATION

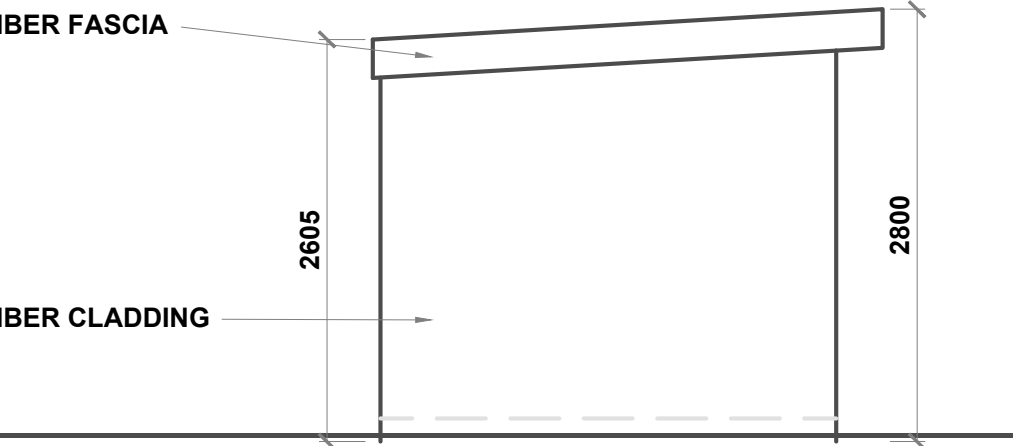

SIDE ELEVATION

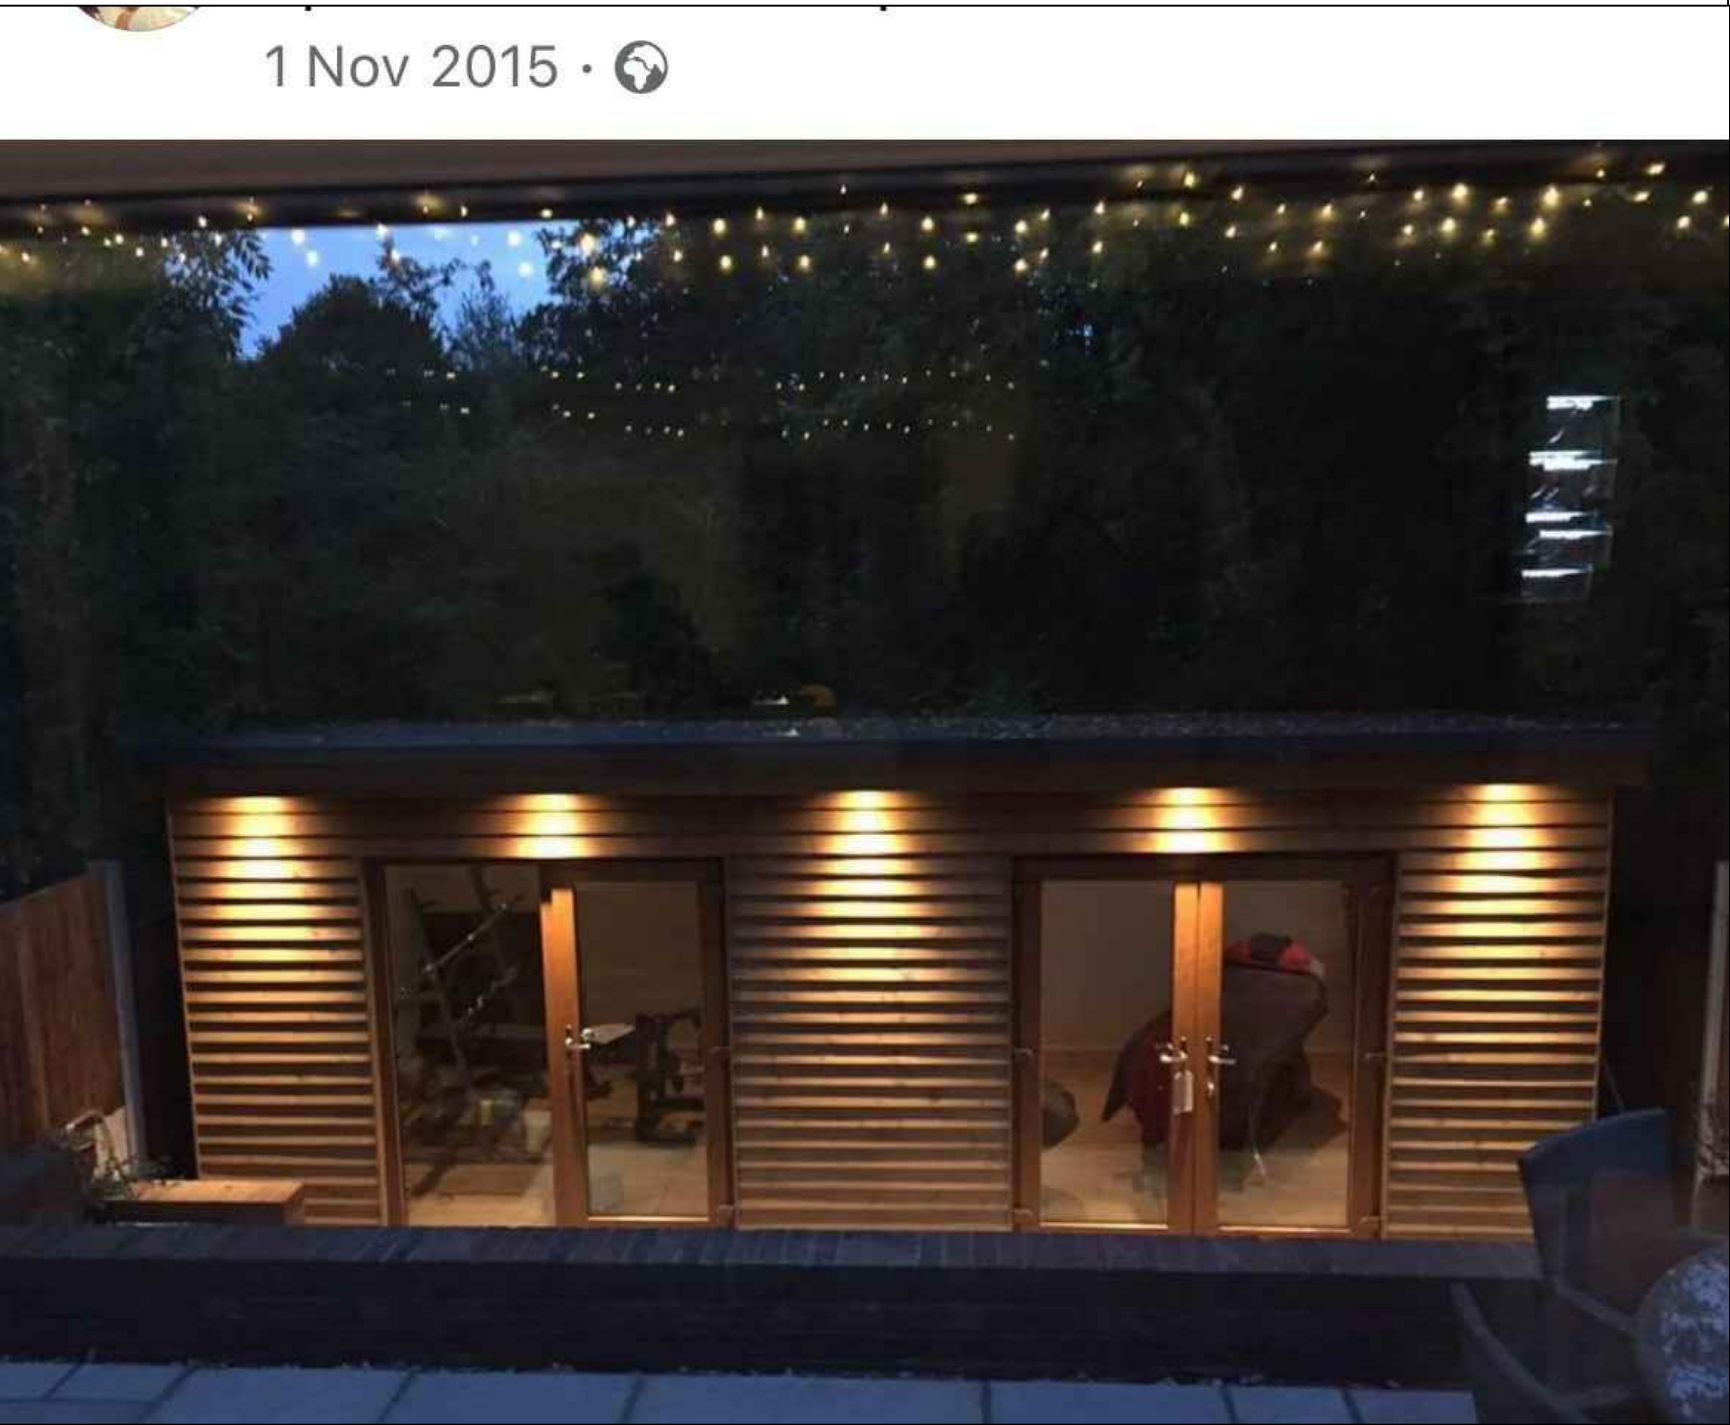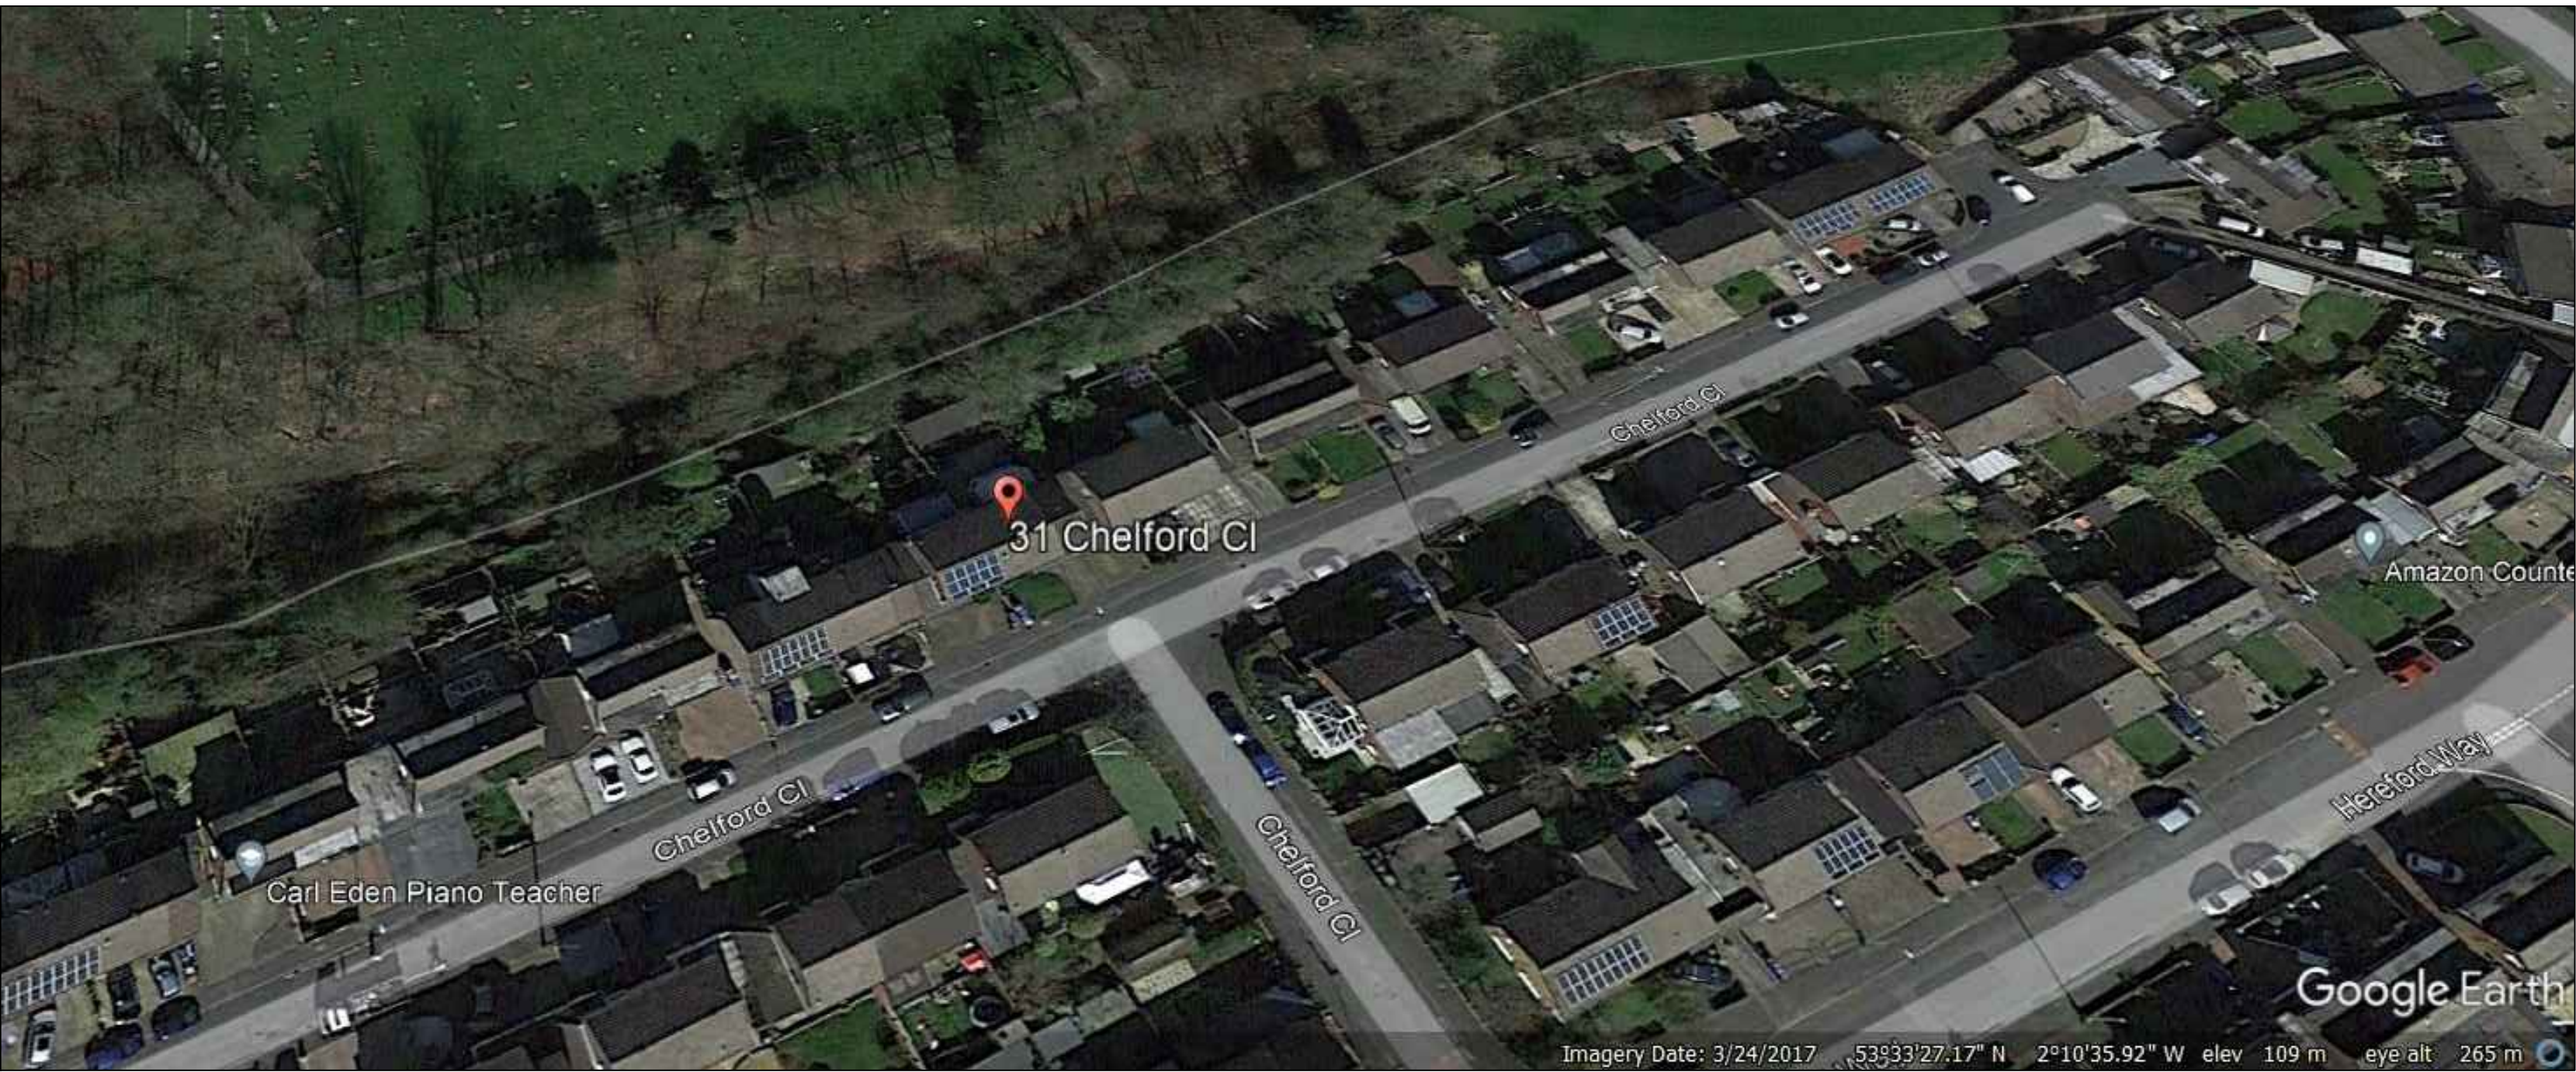

rev	Revision details			Date
This drawing is not authorised unless signed as checked & approved				
Address				
31 Chelford Close				
Middleton				
Job Title				
Retention of existing				
Outbuilding - Lawful				
Development				
Drawing title				
Plans, Elevations and Site				
Plan				
RJS Architecture				
23 Ellerslie Avenue, Rainhill, L35 4QD Mob:07511515637				
Chkd	Appvd	date	scale	drawn
		Aug 24	1:500A1	rs
DRAWING No			200501/01	rev *