


Velux centre-pivot manually operated opening rooflight installed within roof structure in strict accordance with manufacturer's details; including any support trimmers, flashings, insulation and underfelt collars; colours to match roof finish.
PK06 942 x 1178mm high



Front elevation

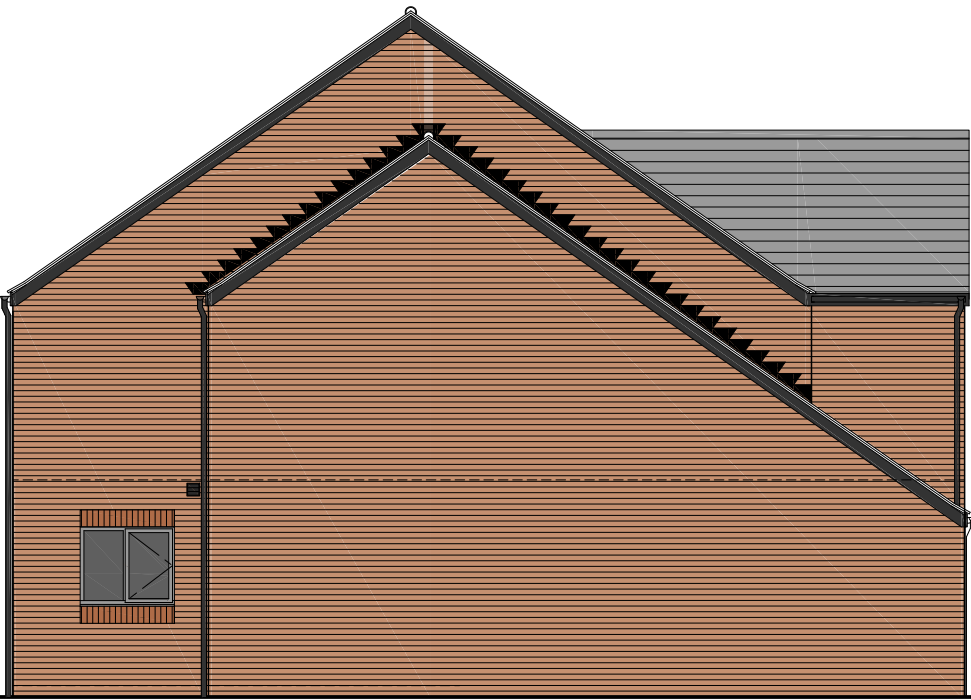


Side elevation



Side elevation




Rear elevation

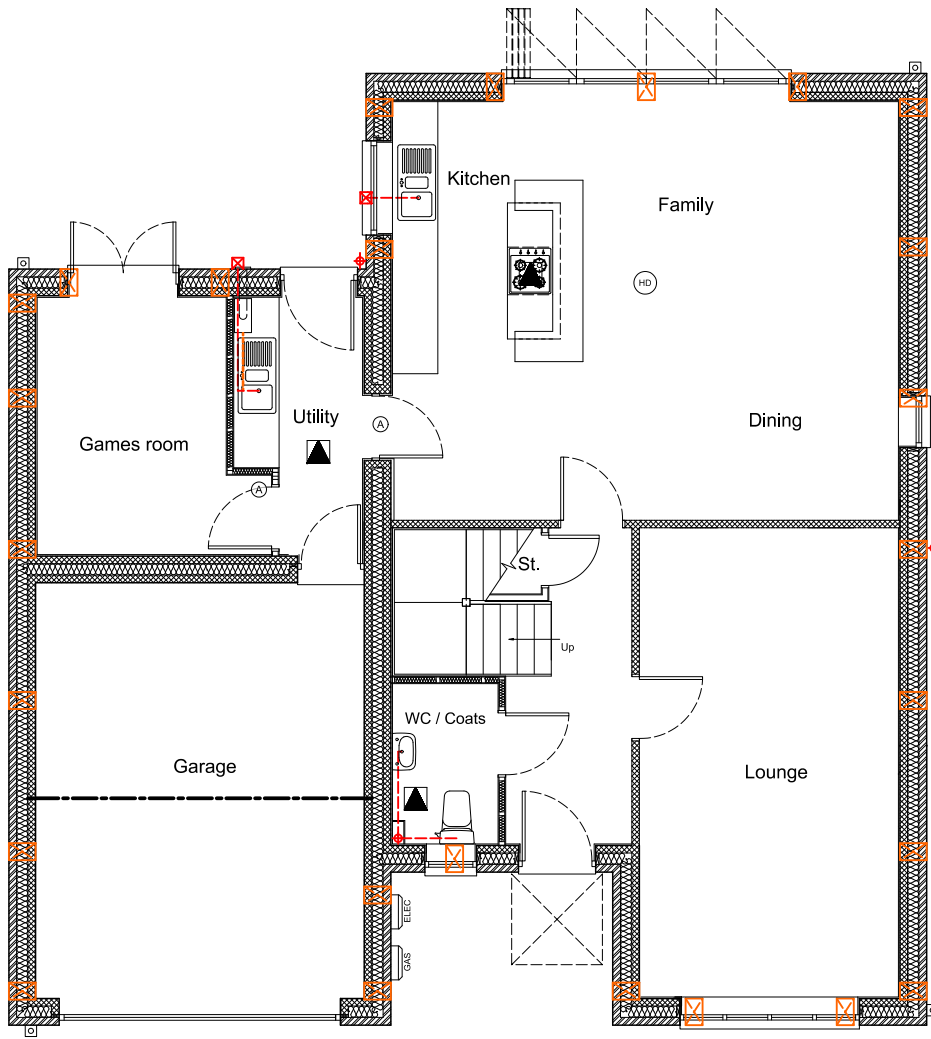


Ground floor plan

Velux centre-pivot manually operated opening rooflight Velux GGL MK08 2070 size 780 x 1400mm high installed within roof structure in strict accordance with manufacturer's details; including any support trimmers, flashings, insulation and underfelt collars; colours to match roof finish.

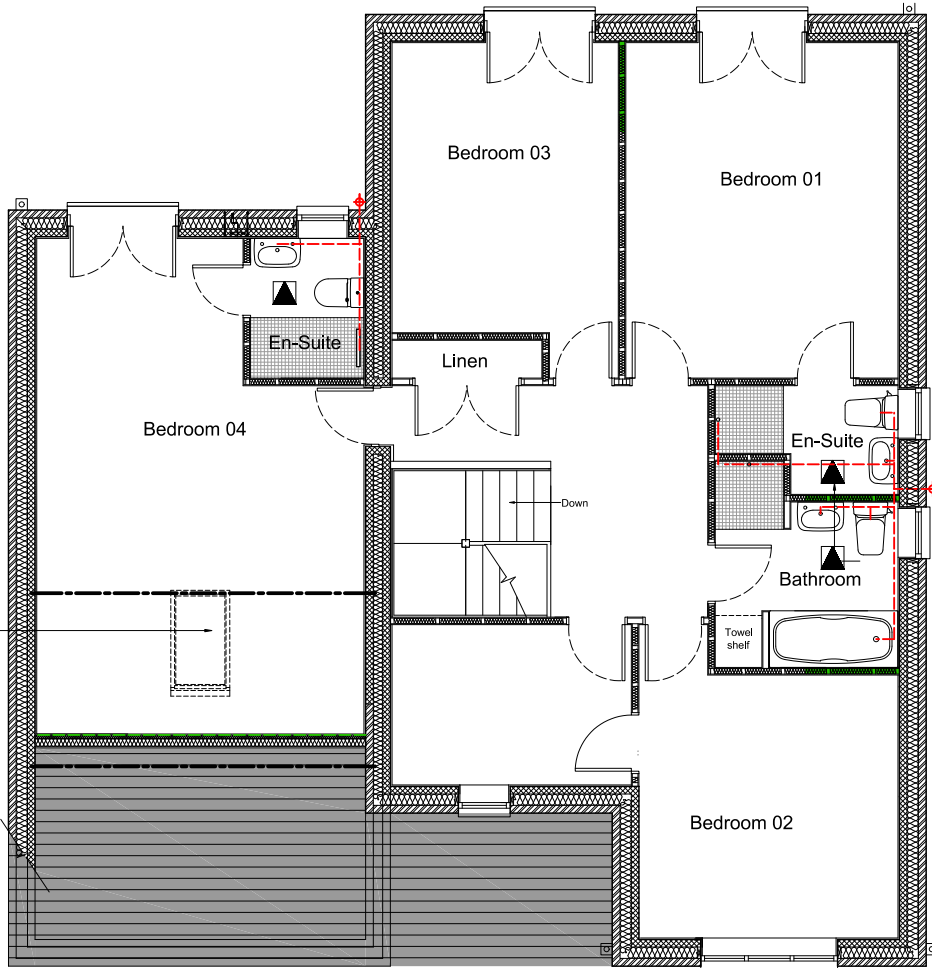

First floor plan

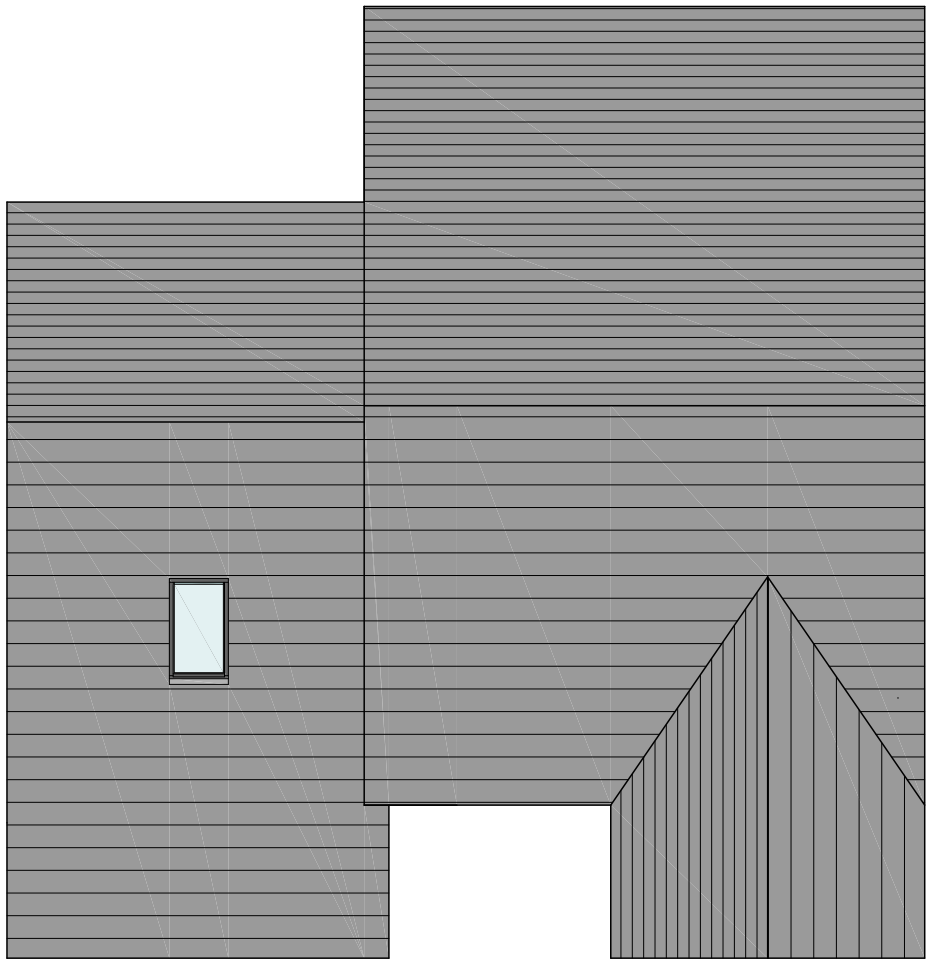

Roof plan

REV	DATE	AMENDMENT	BY	CHKD

HNAarchitects
Architecture | Planning | Design

PROJECT:	174 Bury Old Road, Rochdale				
CLIENT:	Wiggett Construction Ltd				
DRAWING:	House type C - Plans and elevations				
DRAWN BY:	YQ	CHECKED BY:	GG	DATE: 02/05/23	SCALE: 1:100@A3
STATUS:	Planning			DRAWING No: 1362-P-100	REVISION: