



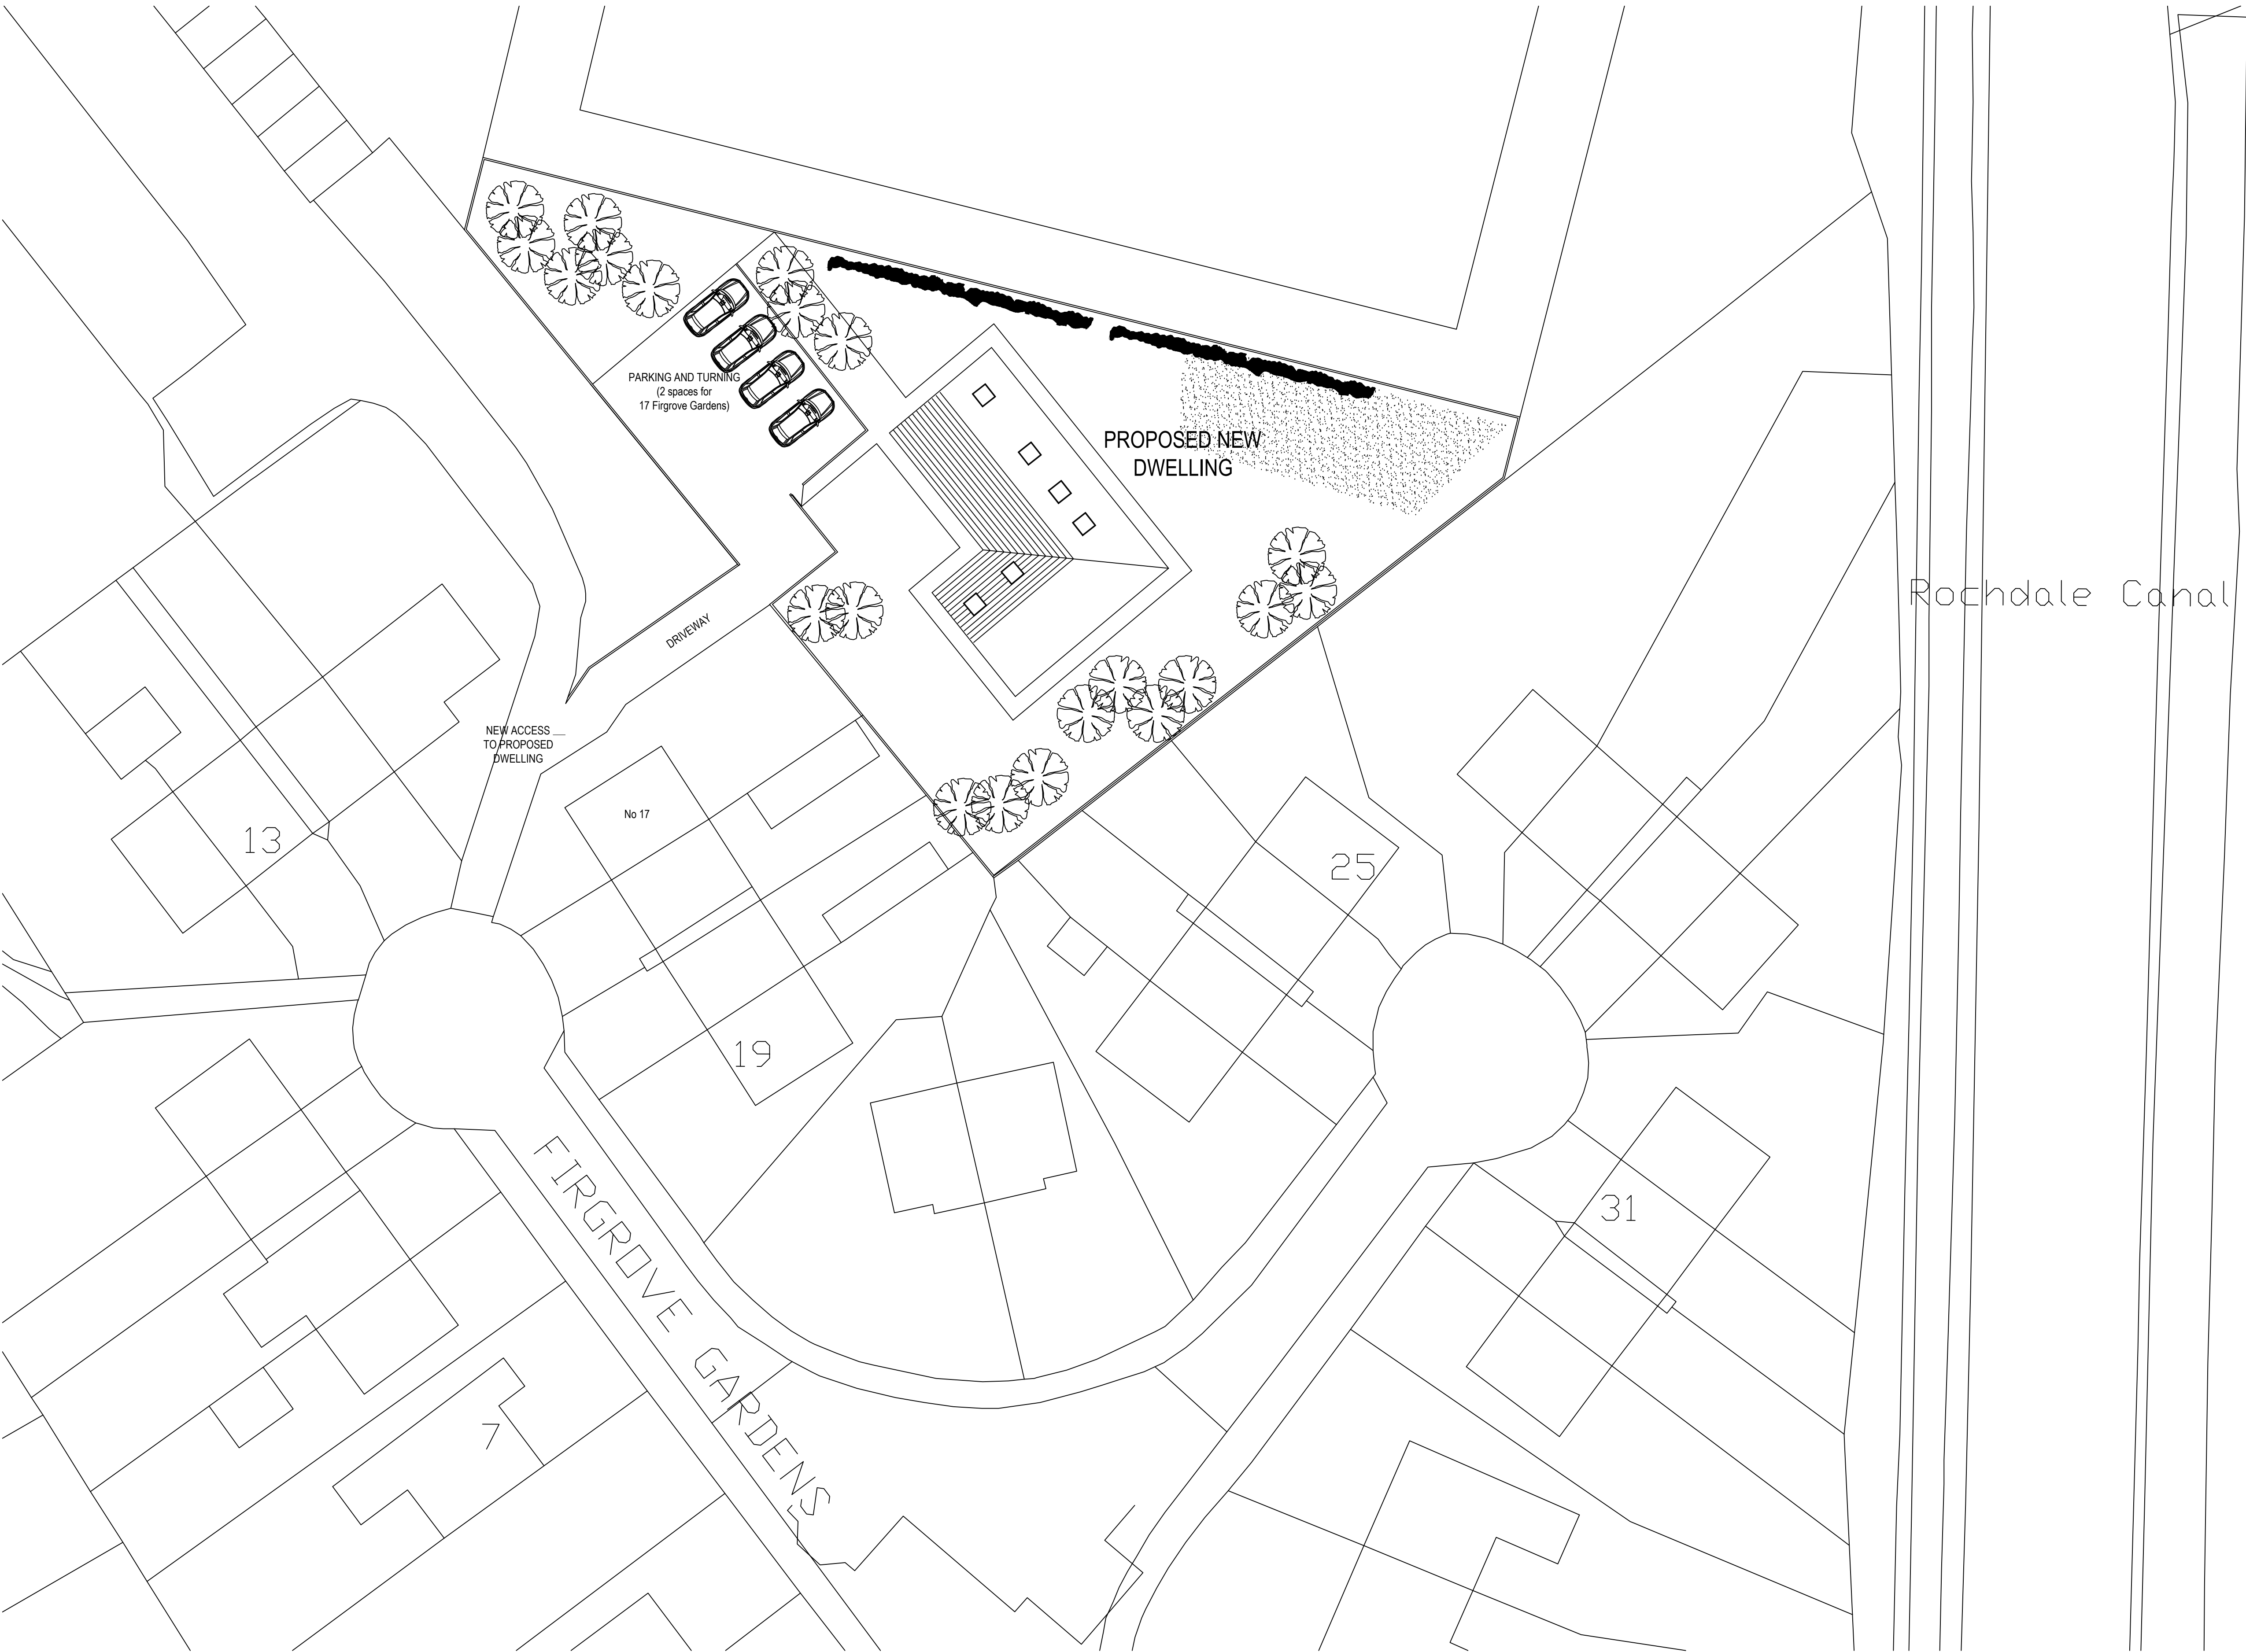

PROPOSED SITE PLAN

IF IN ANY DOUBT PLEASE ASK THE ARCHITECT FOR CLARIFICATION.
DO NOT SCALE FROM DRAWING. ALL DIMENSIONS TO BE CHECKED ON SITE
THE COPYRIGHT FOR THESE DRAWINGS REMAINS THE PROPERTY OF THE ARCHITECT,
THEY MUST NOT BE REPRODUCED IN ANY WAY WITHOUT THE ARCHITECT'S PRIOR
WRITTEN CONSENT.

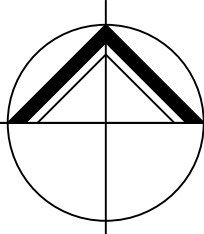

NORTHERN
DESIGN

(OLDHAM)
CHARTED ARCHITECTS

NORTHERN DESIGN
17 STATION LANE
GROTTON
OLDHAM
OL4 5GY

TELEPHONE : 07753 859616

CLIENT			
MR PATRICK OCONNOR			
PROJECT			
PROPOSED BUNGALOW SACRED HEART ROCHDALE			
DRAWING TITLE			
PROPOSED SITE PLAN			
Rev.	Notes	Date	Drawn
*	*	*	*
SCALE		1:200 AT A1	02.23 AD
PROJECT No.		DRAWING No.	Rev.
2307		02	-