



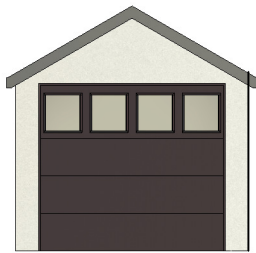

Existing Front
1 : 100



Existing Side
1 : 100

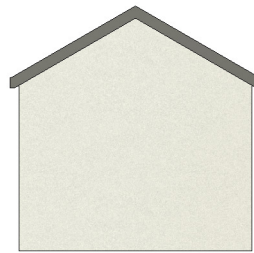


Existing Rear
1 : 100




Existing Side (2)
1 : 100

Scale: @ A1.
Do NOT scale from this drawing.
If in doubt, ask.
Dimensions must be checked by contractor before work is commenced.


This drawing remains the property of Belal Rashid Technical Architecture and should not be reproduced in full or in part without prior consent from Belal Rashid Technical Architecture.

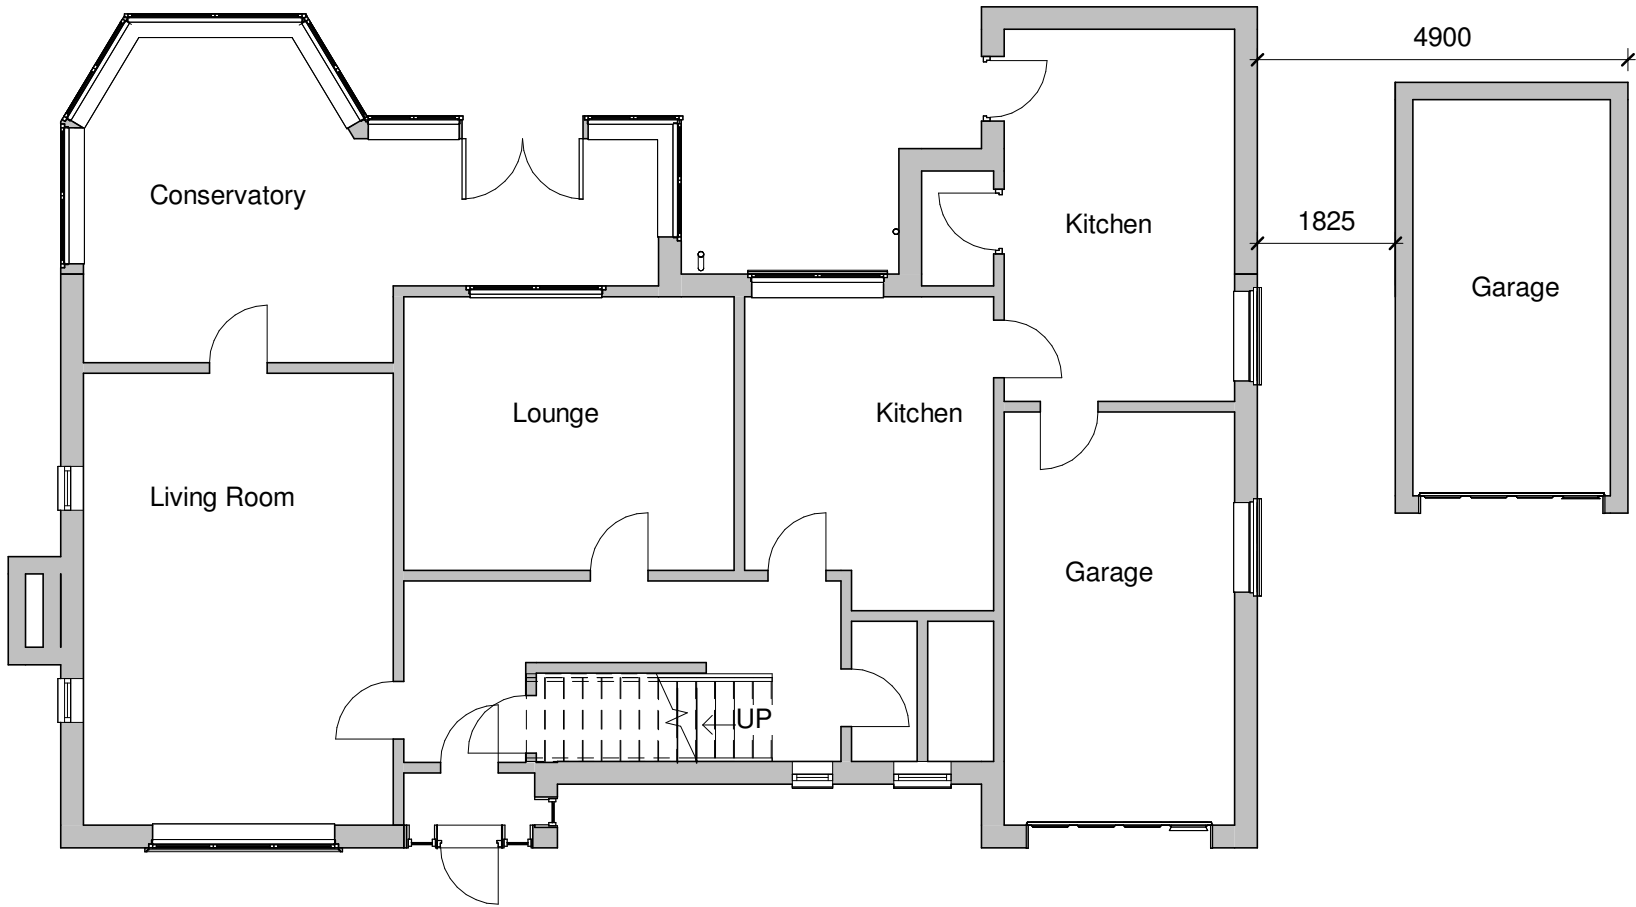

Existing Ground Floor
1 : 100

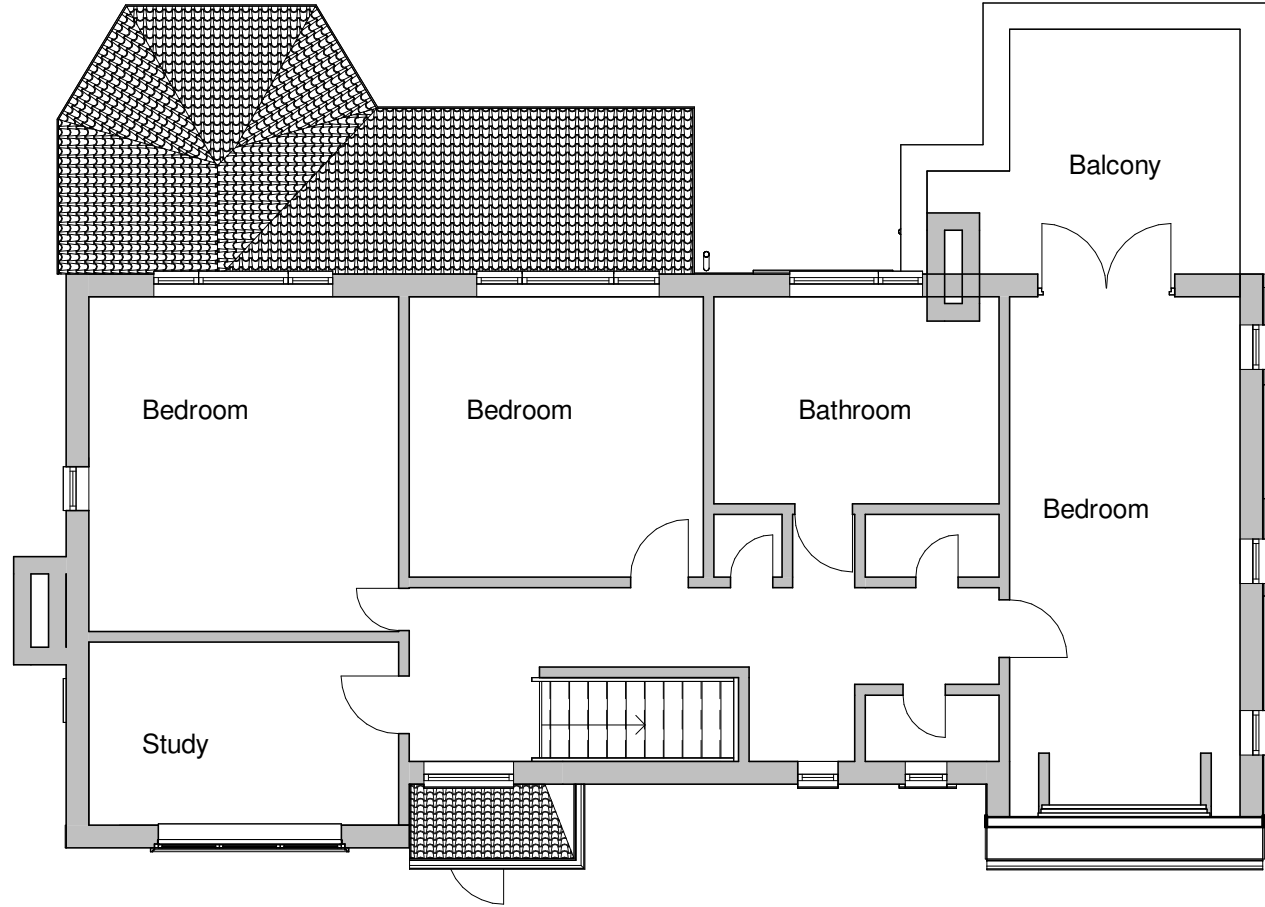

Existing First Floor
1 : 100

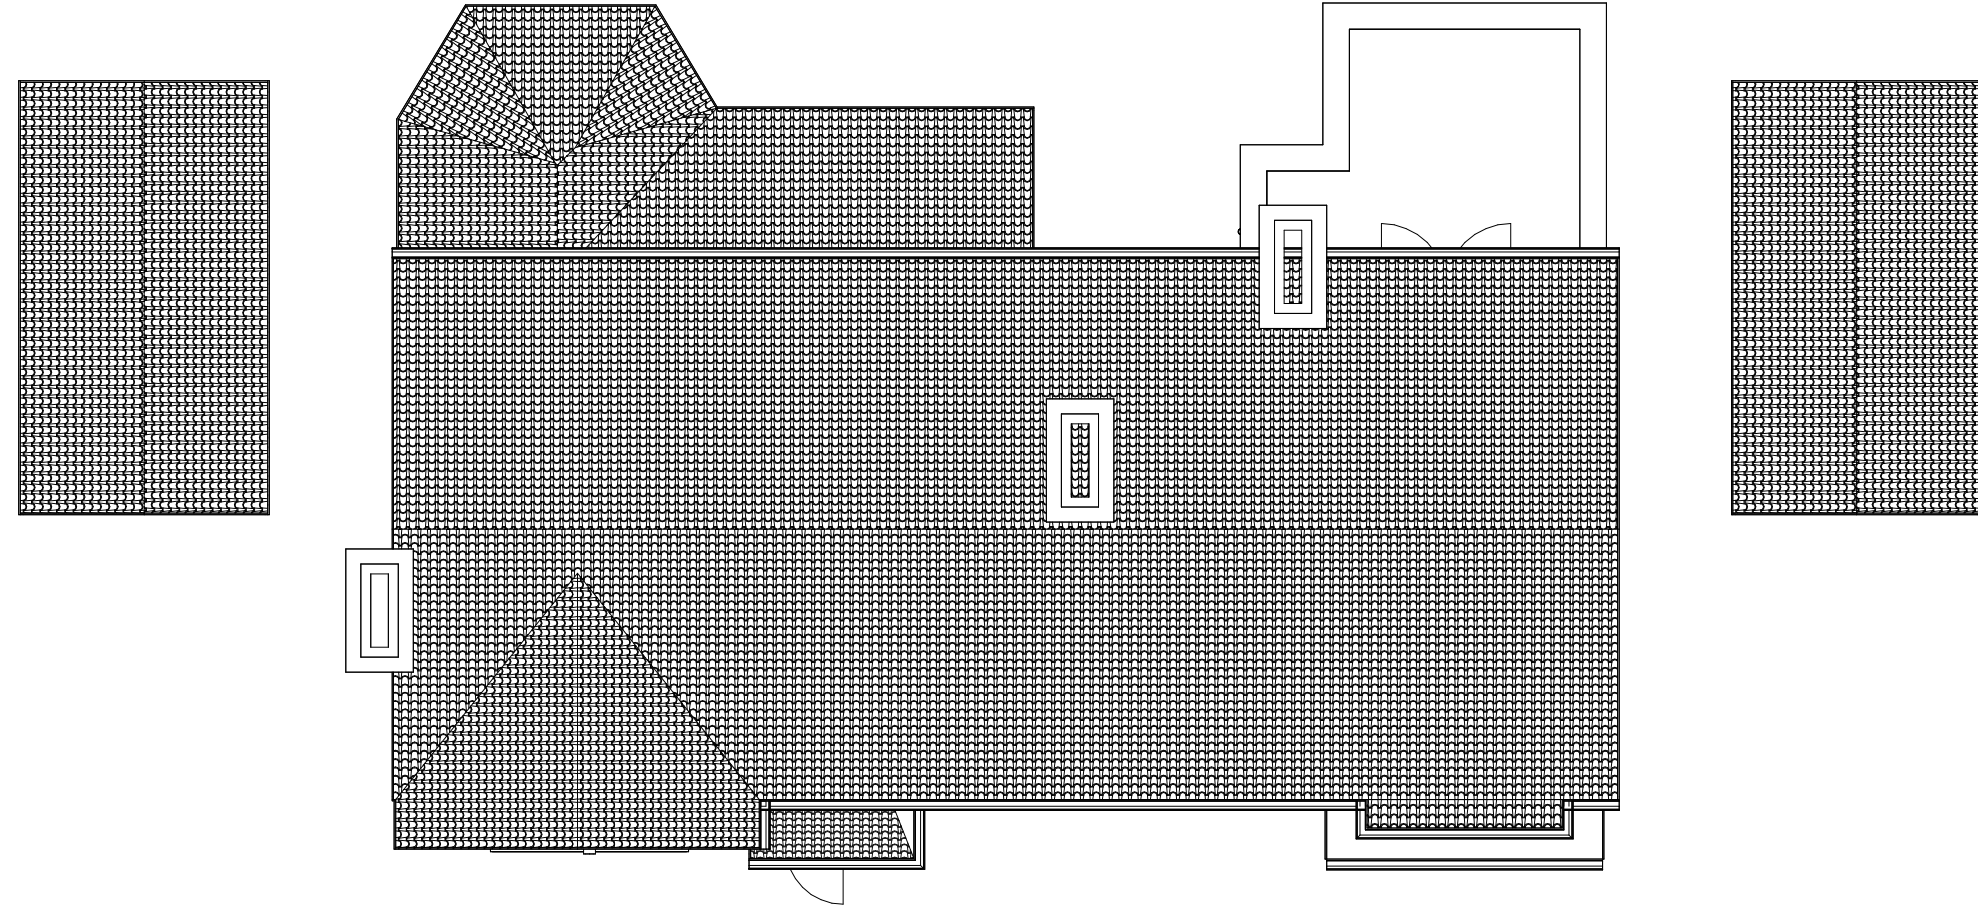

Existing Roof Plan
1 : 100

Client: IMRAN MANZOOR	
Project: Rear Extension Project Address: 331 Shawclough Road Rochdale OL12 7HL	
Drawing Name:	Existing
Drawing Number:	A101
Drawing Date:	05/03/24
Author:	N.Shah. B.Rashid

Belal Rashid Technical Architecture
11 Queen St
Oldham
Greater Manchester
OL1 1RD

Email: belal.rashid@brta.co.uk
Mobile: 0161 241 9650

