


This drawing is copyright Bernard Taylor Partnership Ltd and must not be copied or disclosed by or to any unauthorised persons without the prior written consent of Bernard Taylor Partnership Ltd


Do not scale from this drawing. Do not take measurements from the CAD base. Any discrepancies are to be reported to the architect for clarification.

All dimensions are to be checked on site prior to construction, manufacture of any components and ordering of materials and equipment.

All materials and workmanship to be in accordance with the current British Standards and codes of practice.

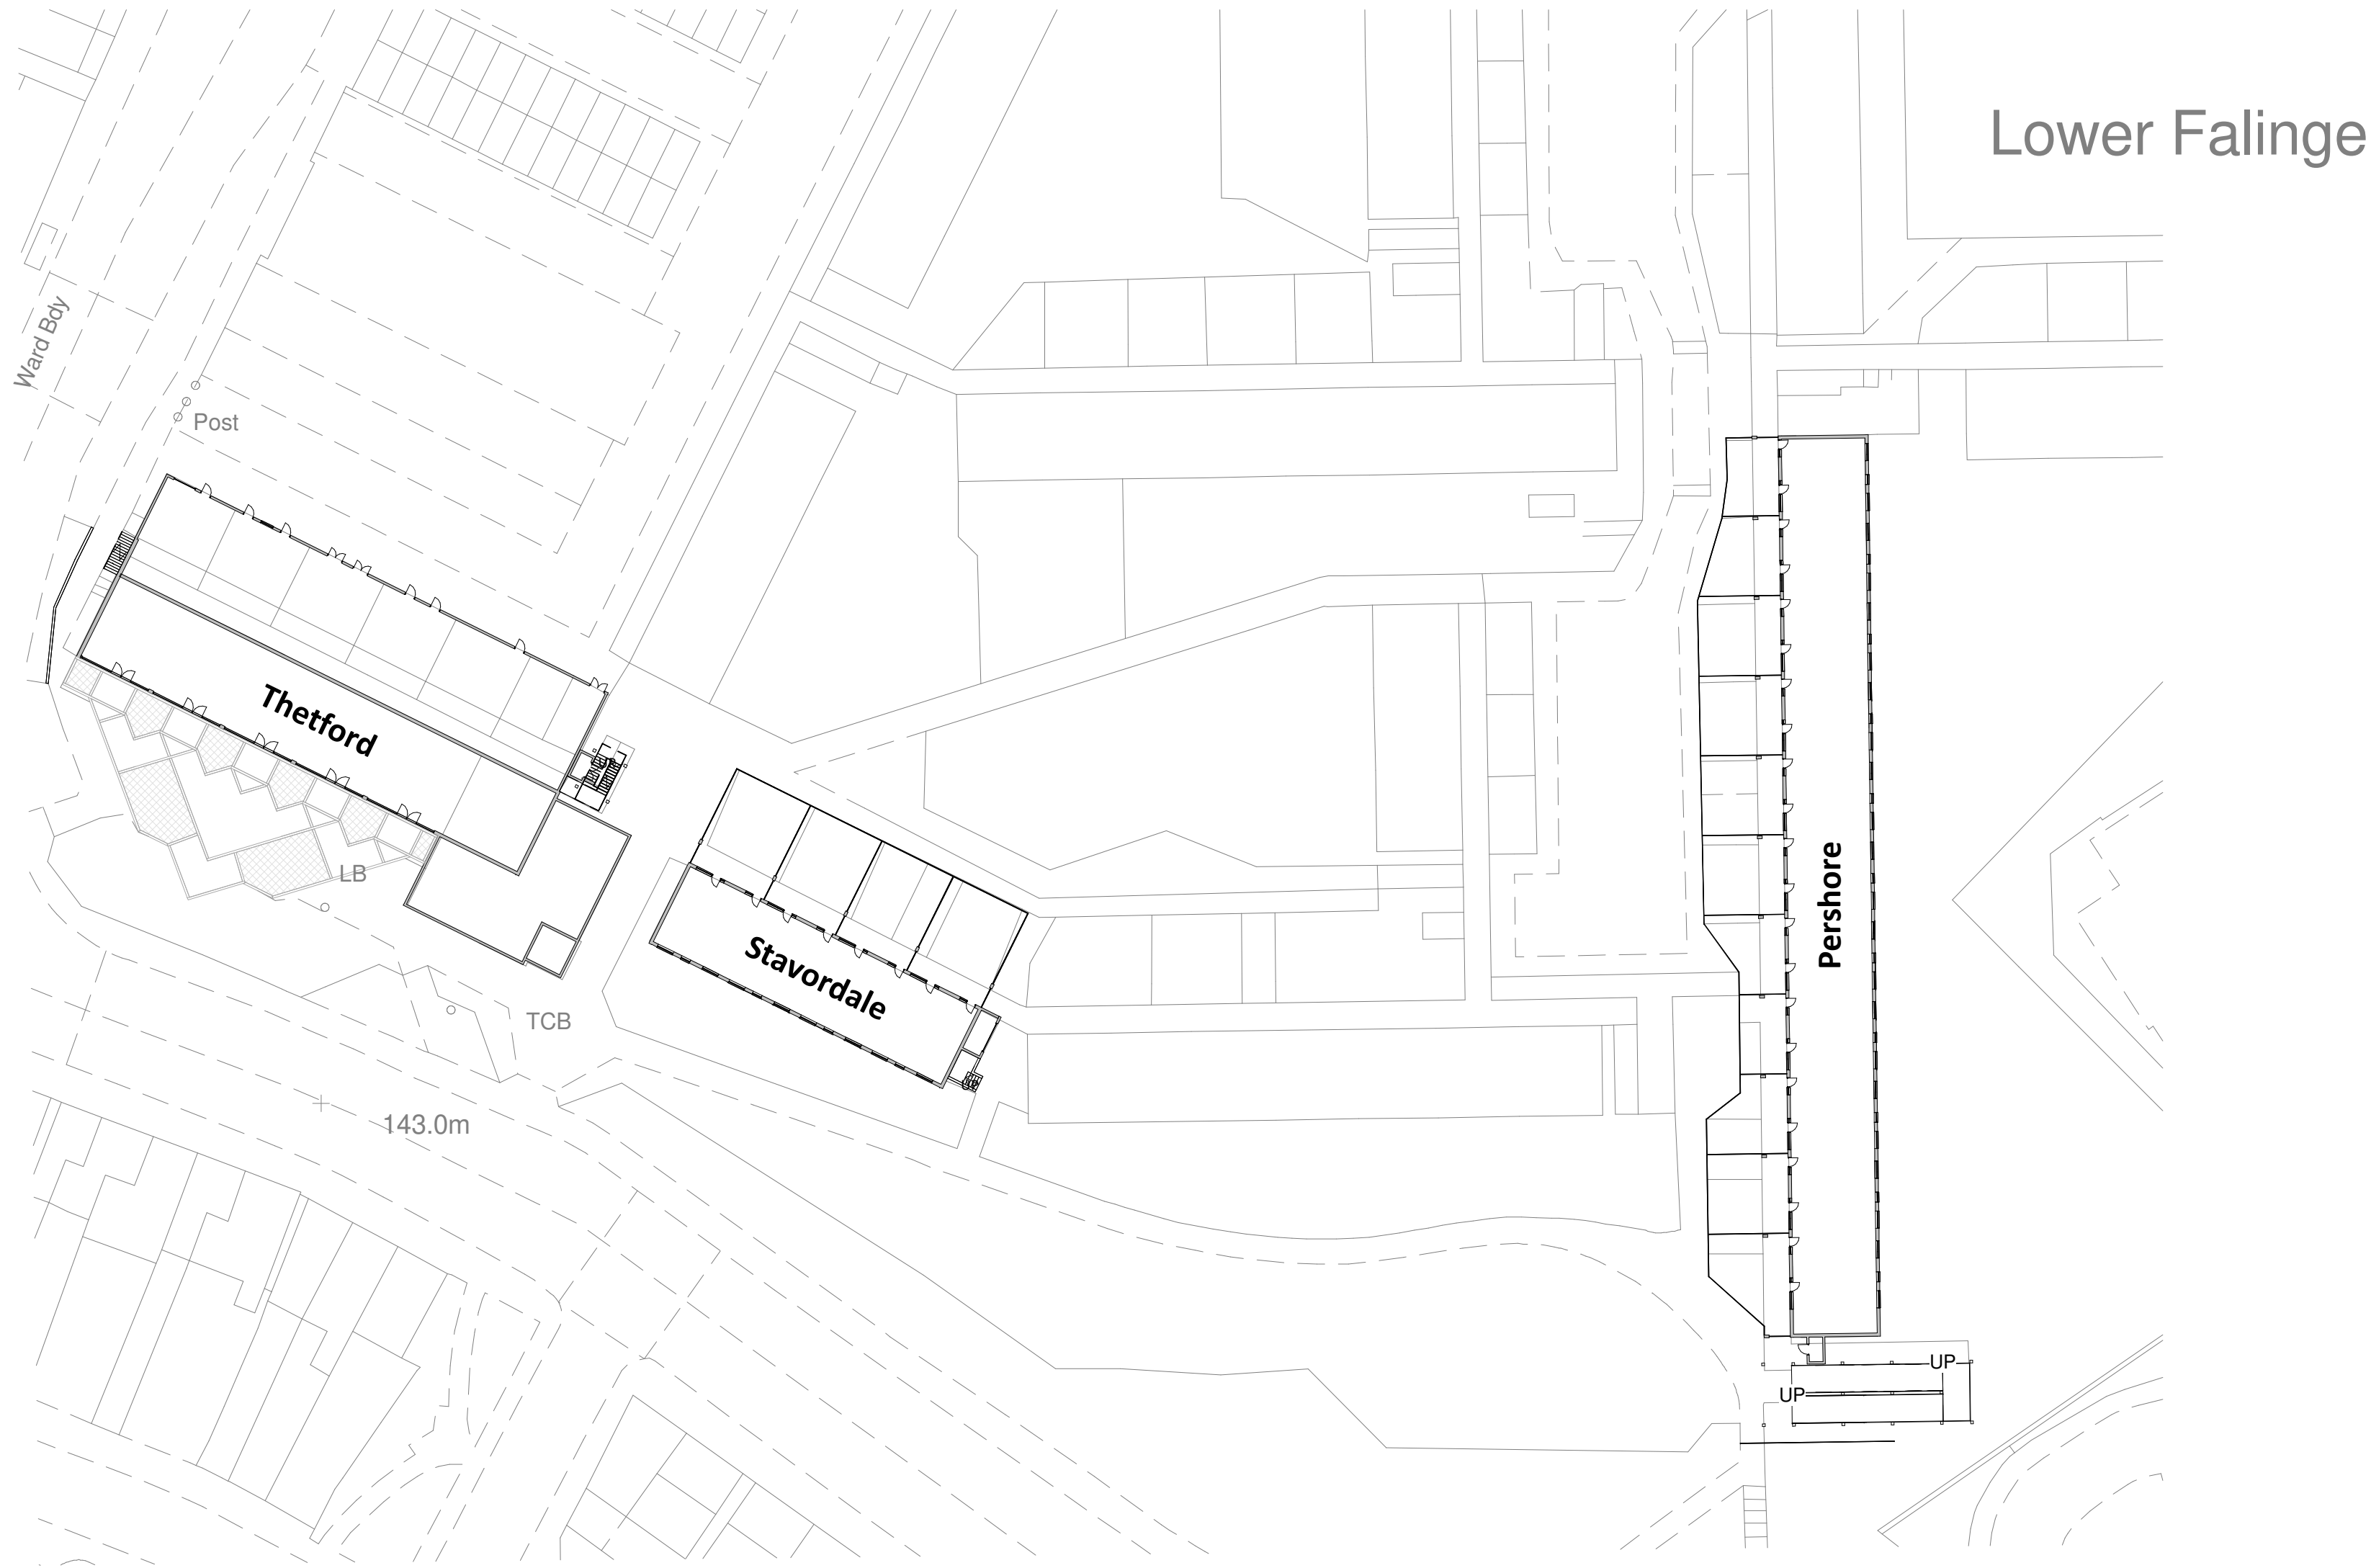

Site Plan as Existing
1 : 500

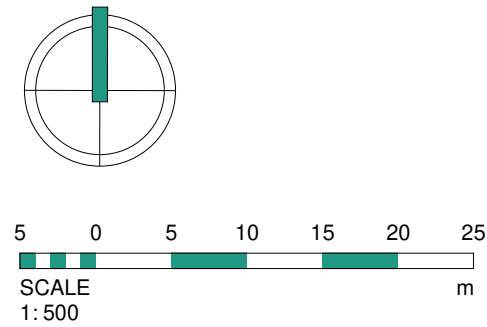

Rev	Date	Int	Description
-----	------	-----	-------------

btp
ARCHITECTS

RIBA
Chartered Practice

CLIENT:

Rochdale Borough Housing

PROJECT:

LOWER FALINGE

DESCRIPTION:

Site Plan as Existing Ph4

PURPOSE OF ISSUE:

Planning

DRAWN BY: CHECKED DATE: SCALE @ A2:

AP VS 30/06/23 1 : 500

JOB NO: STATUS CODE: DRAWING NO: REV

3749 S2 101

FILE IDENTIFIER:

LF-BTP-00-SP-DR-A-3749_101

Elizabeth House 486 Didsbury Road Heaton Mersey Stockport SK4 3BS
0161 443 1221 info@bernardtaylor.co.uk www.btparchitects.co.uk