





EXISTING FRONT ELEVATION

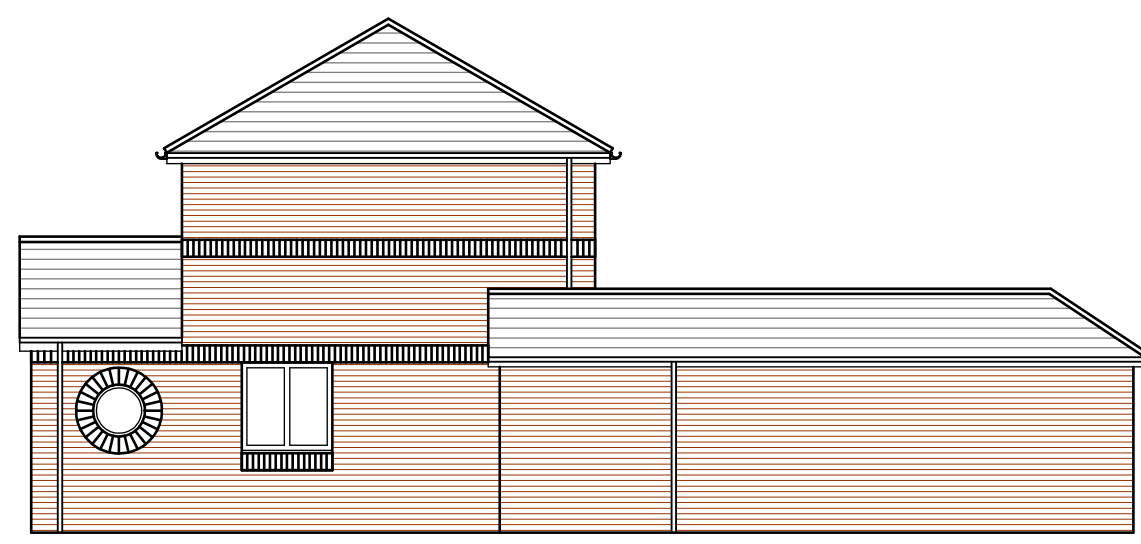


EXISTING SIDE ELEVATION




EXISTING REAR ELEVATION

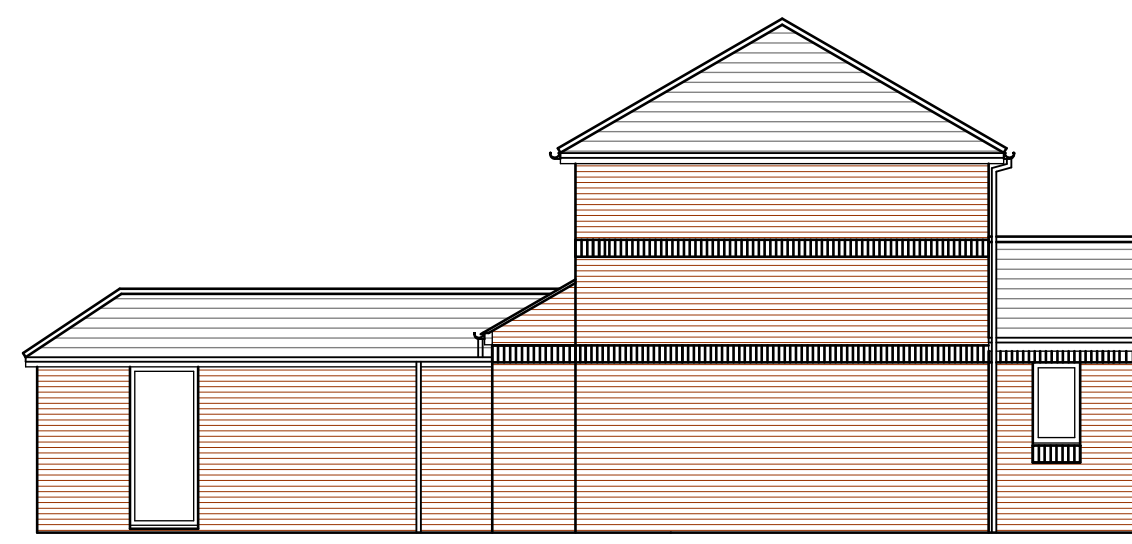


EXISTING SIDE ELEVATION 2

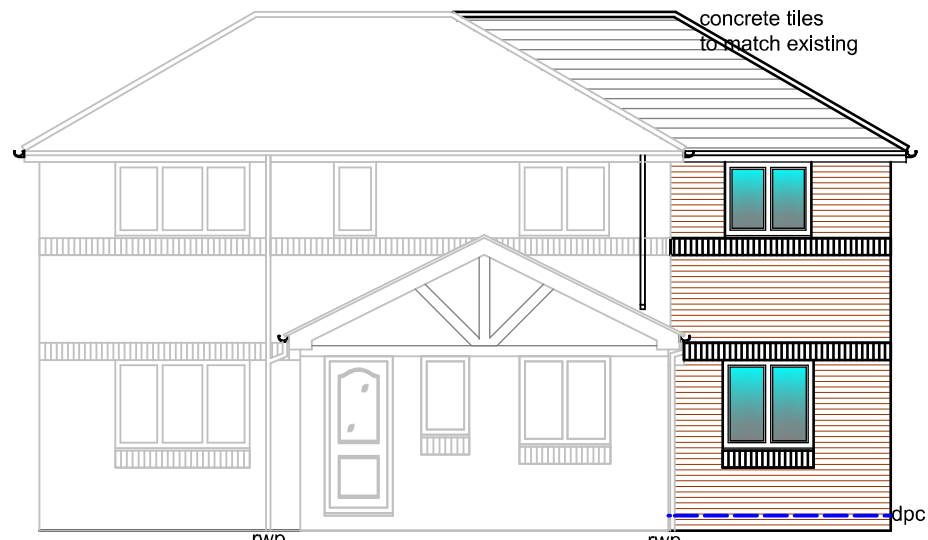


PROPOSED FRONT ELEVATION

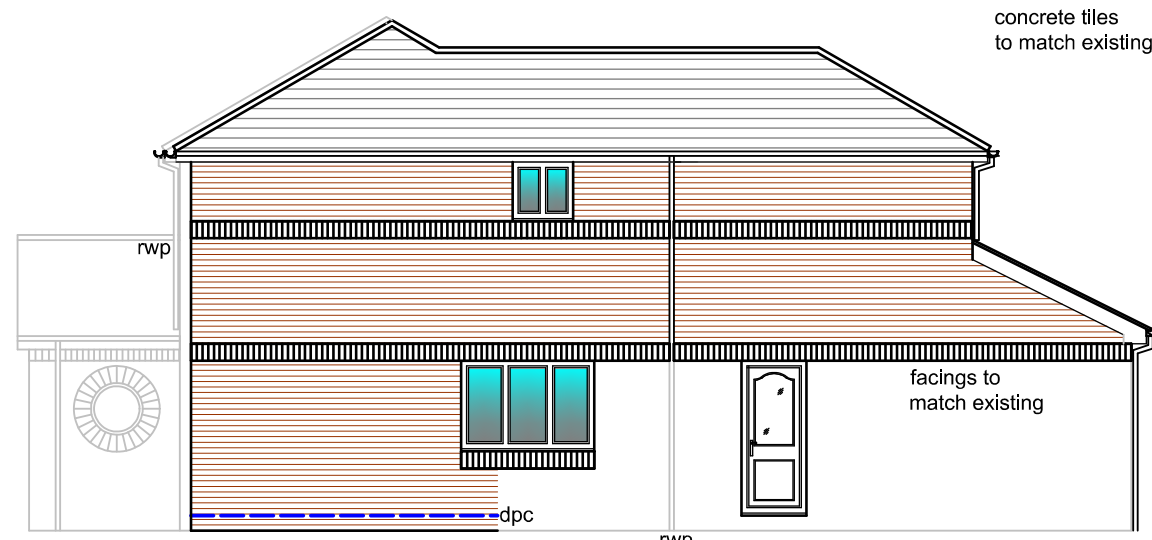


PROPOSED SIDE ELEVATION

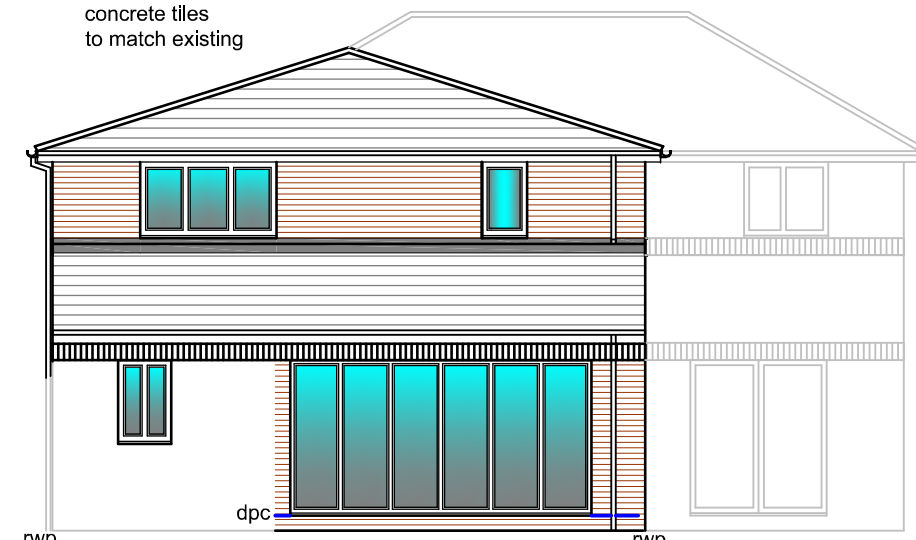


PROPOSED REAR ELEVATION

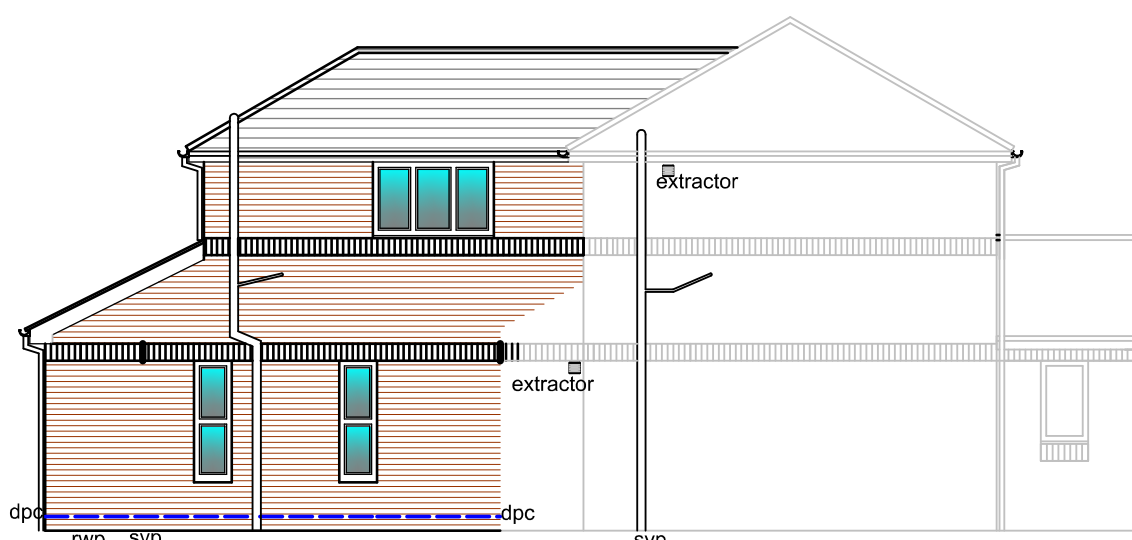


PROPOSED SIDE ELEVATION 2

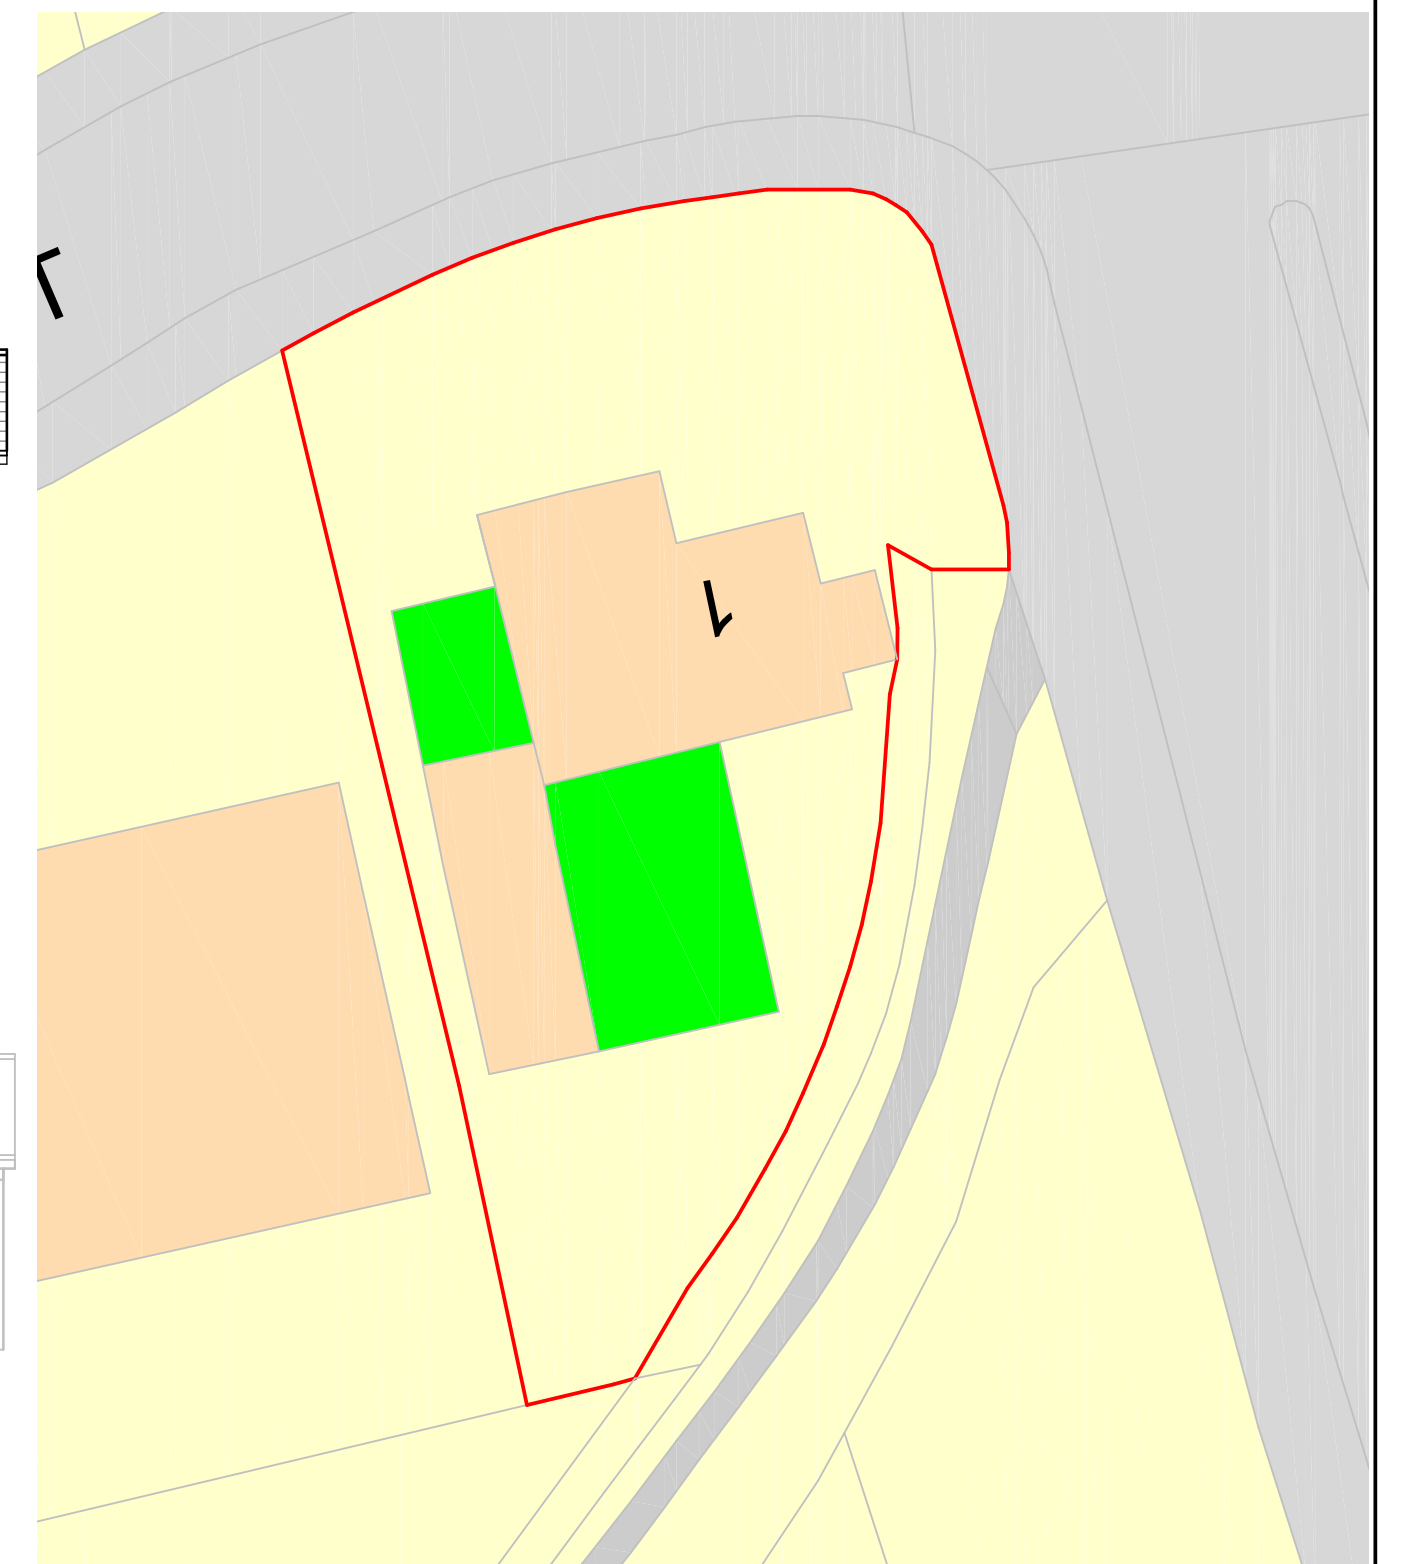


PROPOSED SITE PLAN PLAN @ 1:200

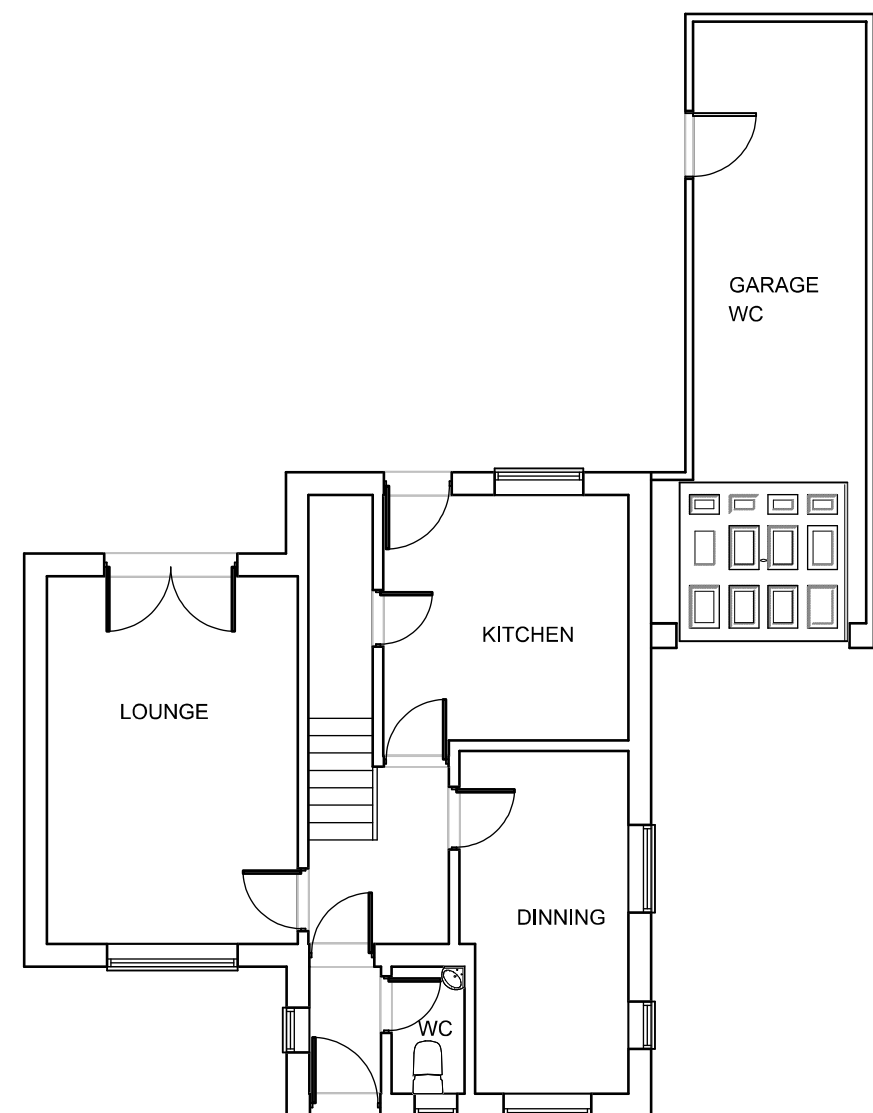

EXISTING GROUND FLOOR PLAN

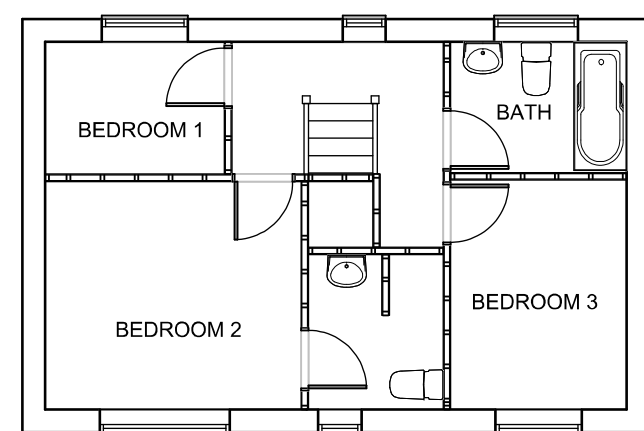

EXISTING FIRST FLOOR PLAN

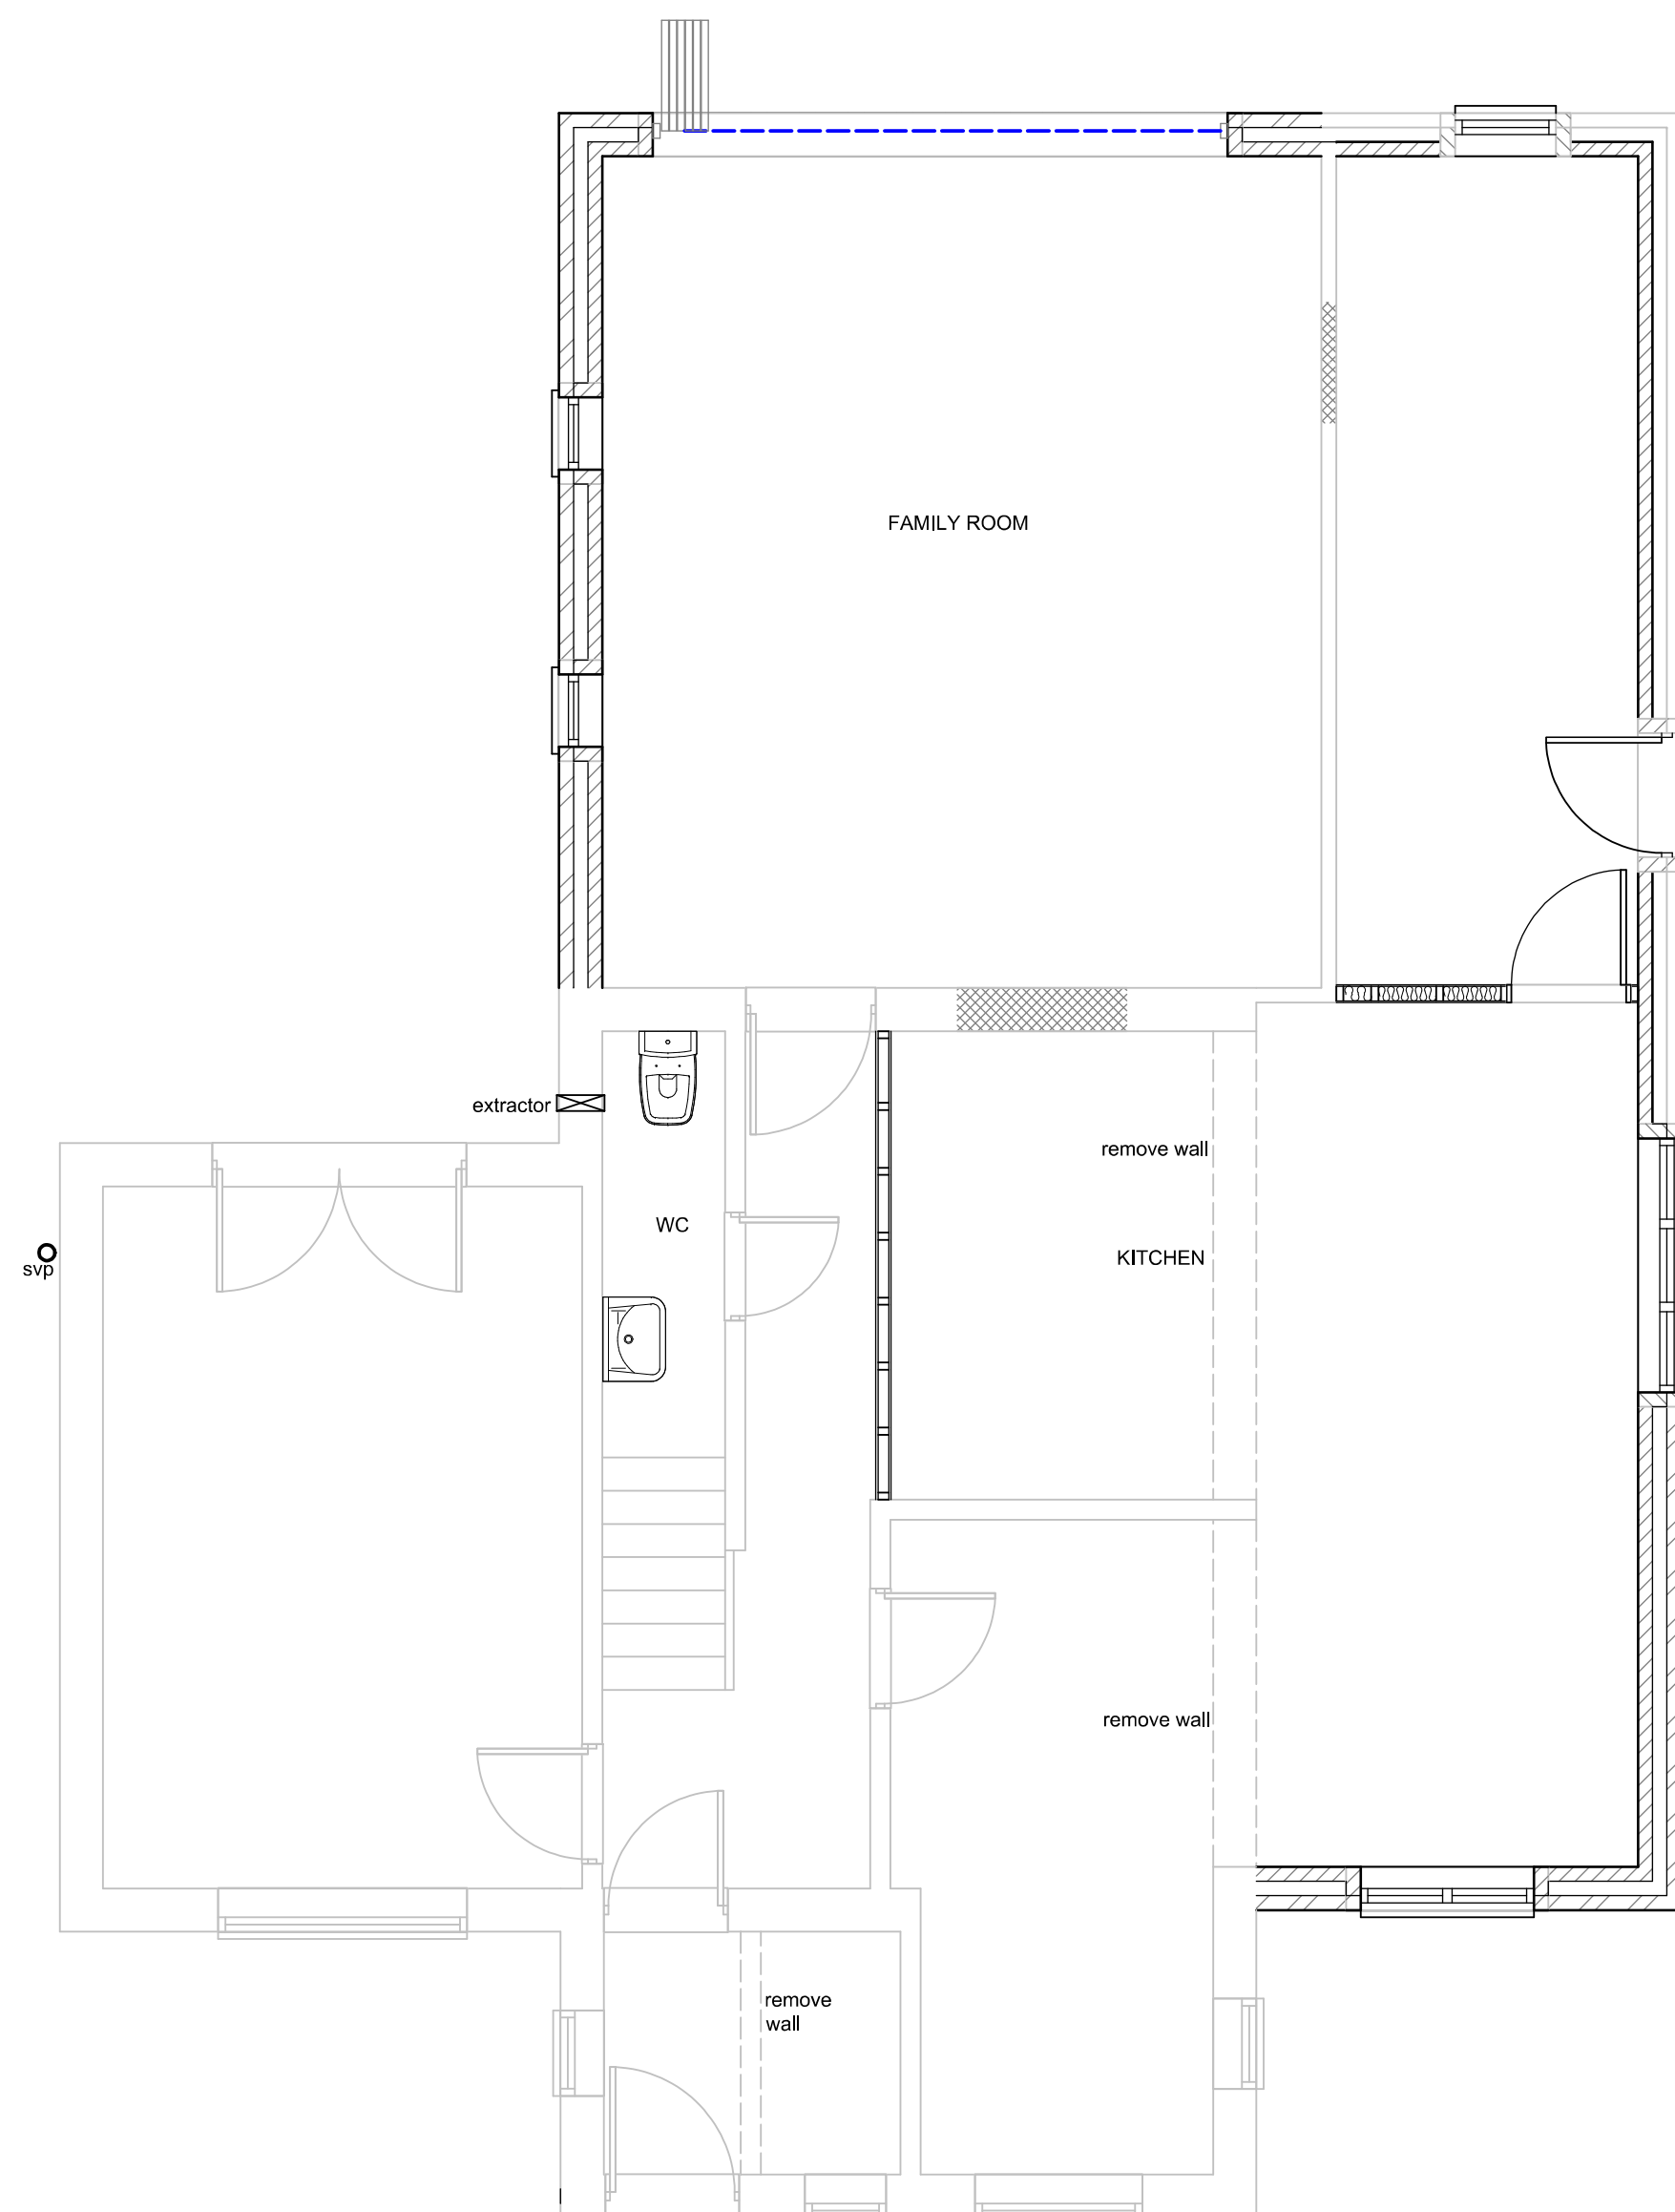

PROPOSED GROUND FLOOR PLAN



PROPOSED FIRST FLOOR PLAN

Project	DOUBLE STOREY SIDE & REAR EXTENSION WITH SINGLE TO THE FRONT
Client	MR AZAD MOHAMMAD
	1 GREAT FLATT ROCHDALE O12 7AS
Drawing	ELEVATIONS & FLOOR PLANS
Scale	1:100 Revision C 04.11.2022 Date 05.02.2022
Drawing No.	LC21317

This drawing and design is copyright and must not be reproduced in part or in whole without prior written consent. Contractors must verify all dimensions on site before commencing work or preparing shop drawings.