



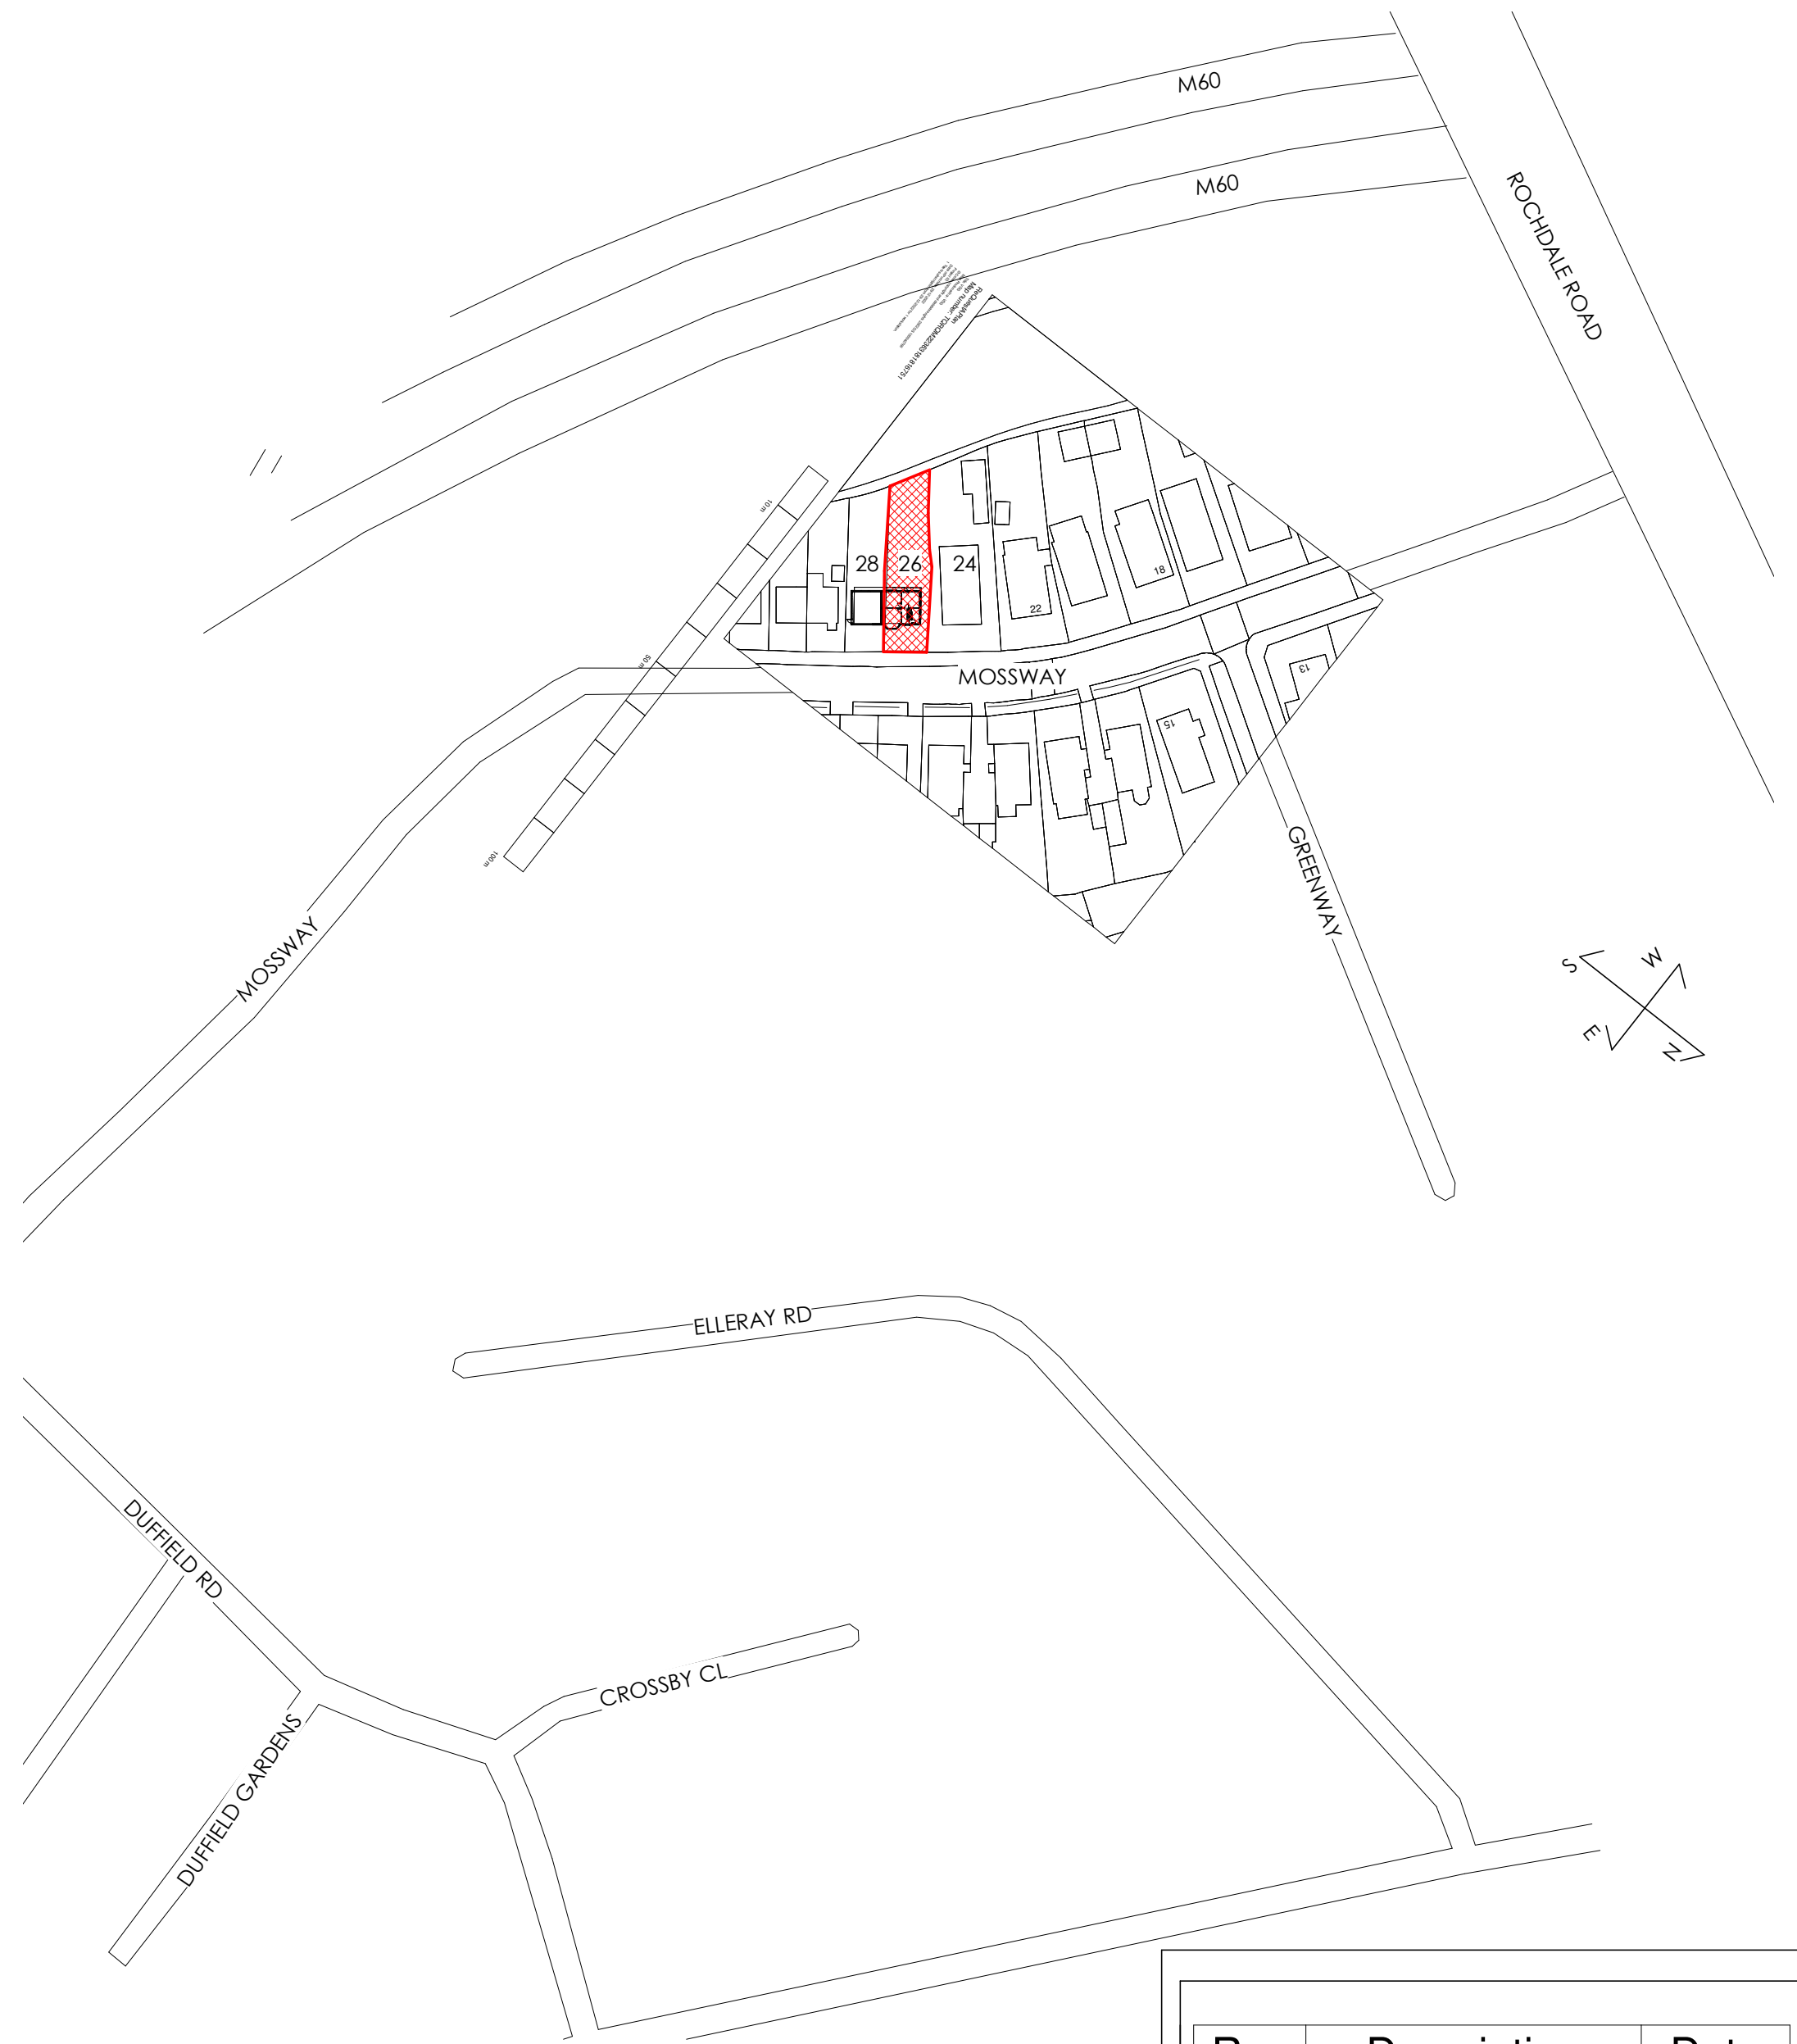

1 Existing Site Plan
SCALE 1:200

2 Proposed Site Plan
SCALE 1:200

3 Location plan
1 : 1250

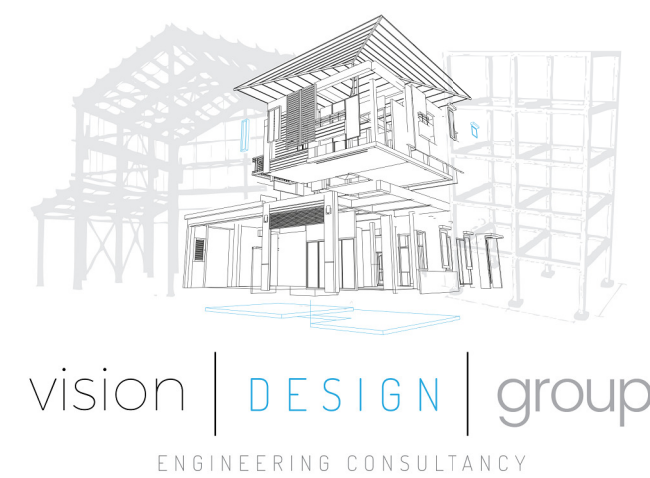

Rev	Description	Date
1	PLANNING ISSUE	30/12/22
2	0.5m OFFSET ADDED	05/03/23
CODE	SUITABILITY DESCRIPTION	
STATUS	PURPOSE OF ISSUE	
PROJECT		
26 MOSSWAY M24 1NS		
TITLE		
SITE PLAN AND LOCATION PLAN		
CLIENT		
26 MOSSWAY M24 1NS		
DRAWN BY MW	CHECKED BY MW	DATE 29/12/22
SCALE (@ A1) 1 : 1250		PROJECT NUMBER MCS2185
DRAWING NUMBER A100		REV 2