




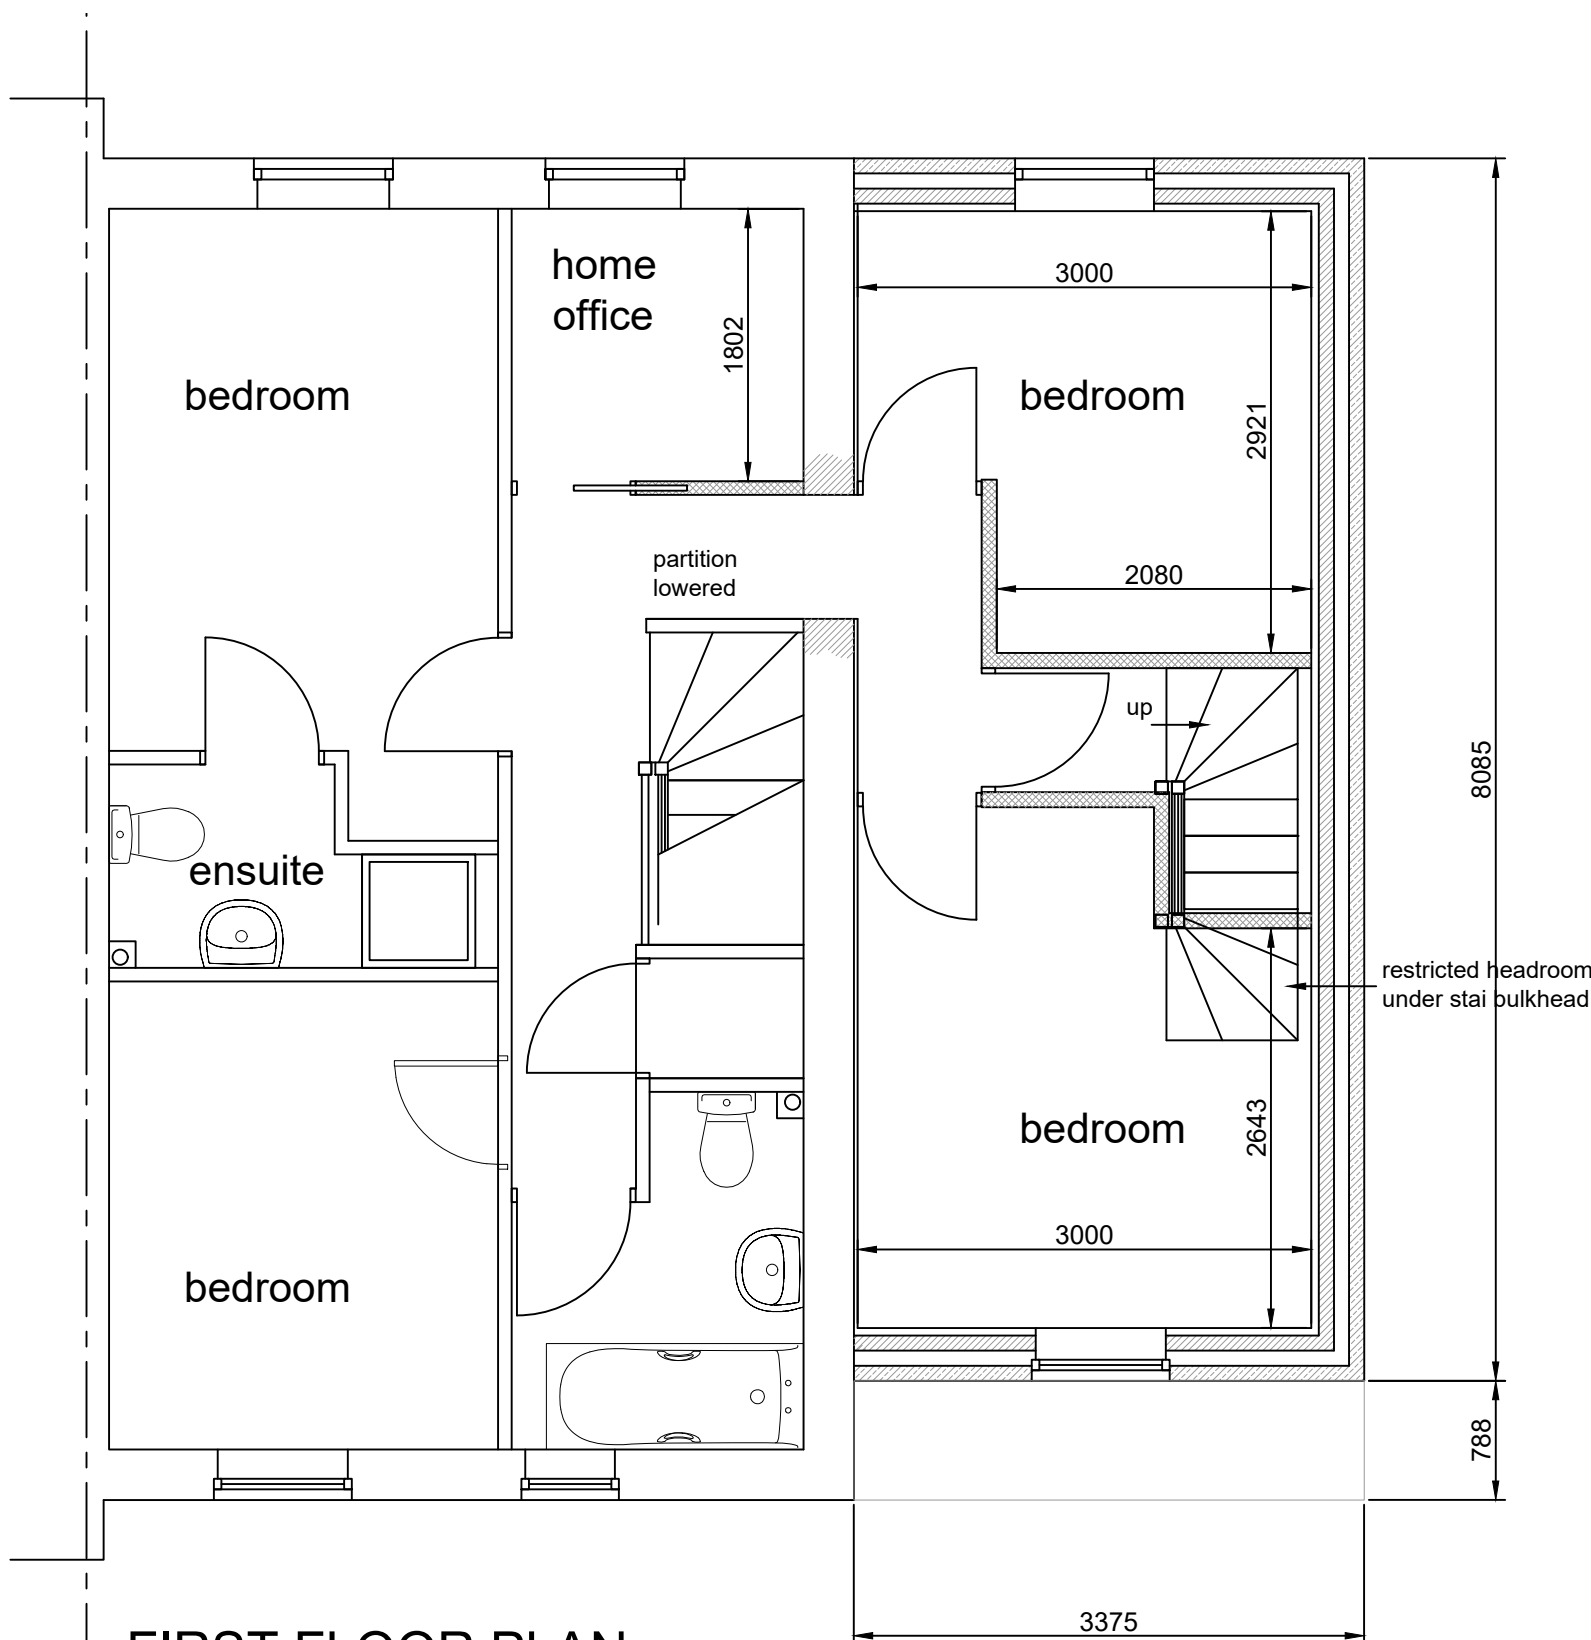


FIRST FLOOR PLAN
scale 1-50

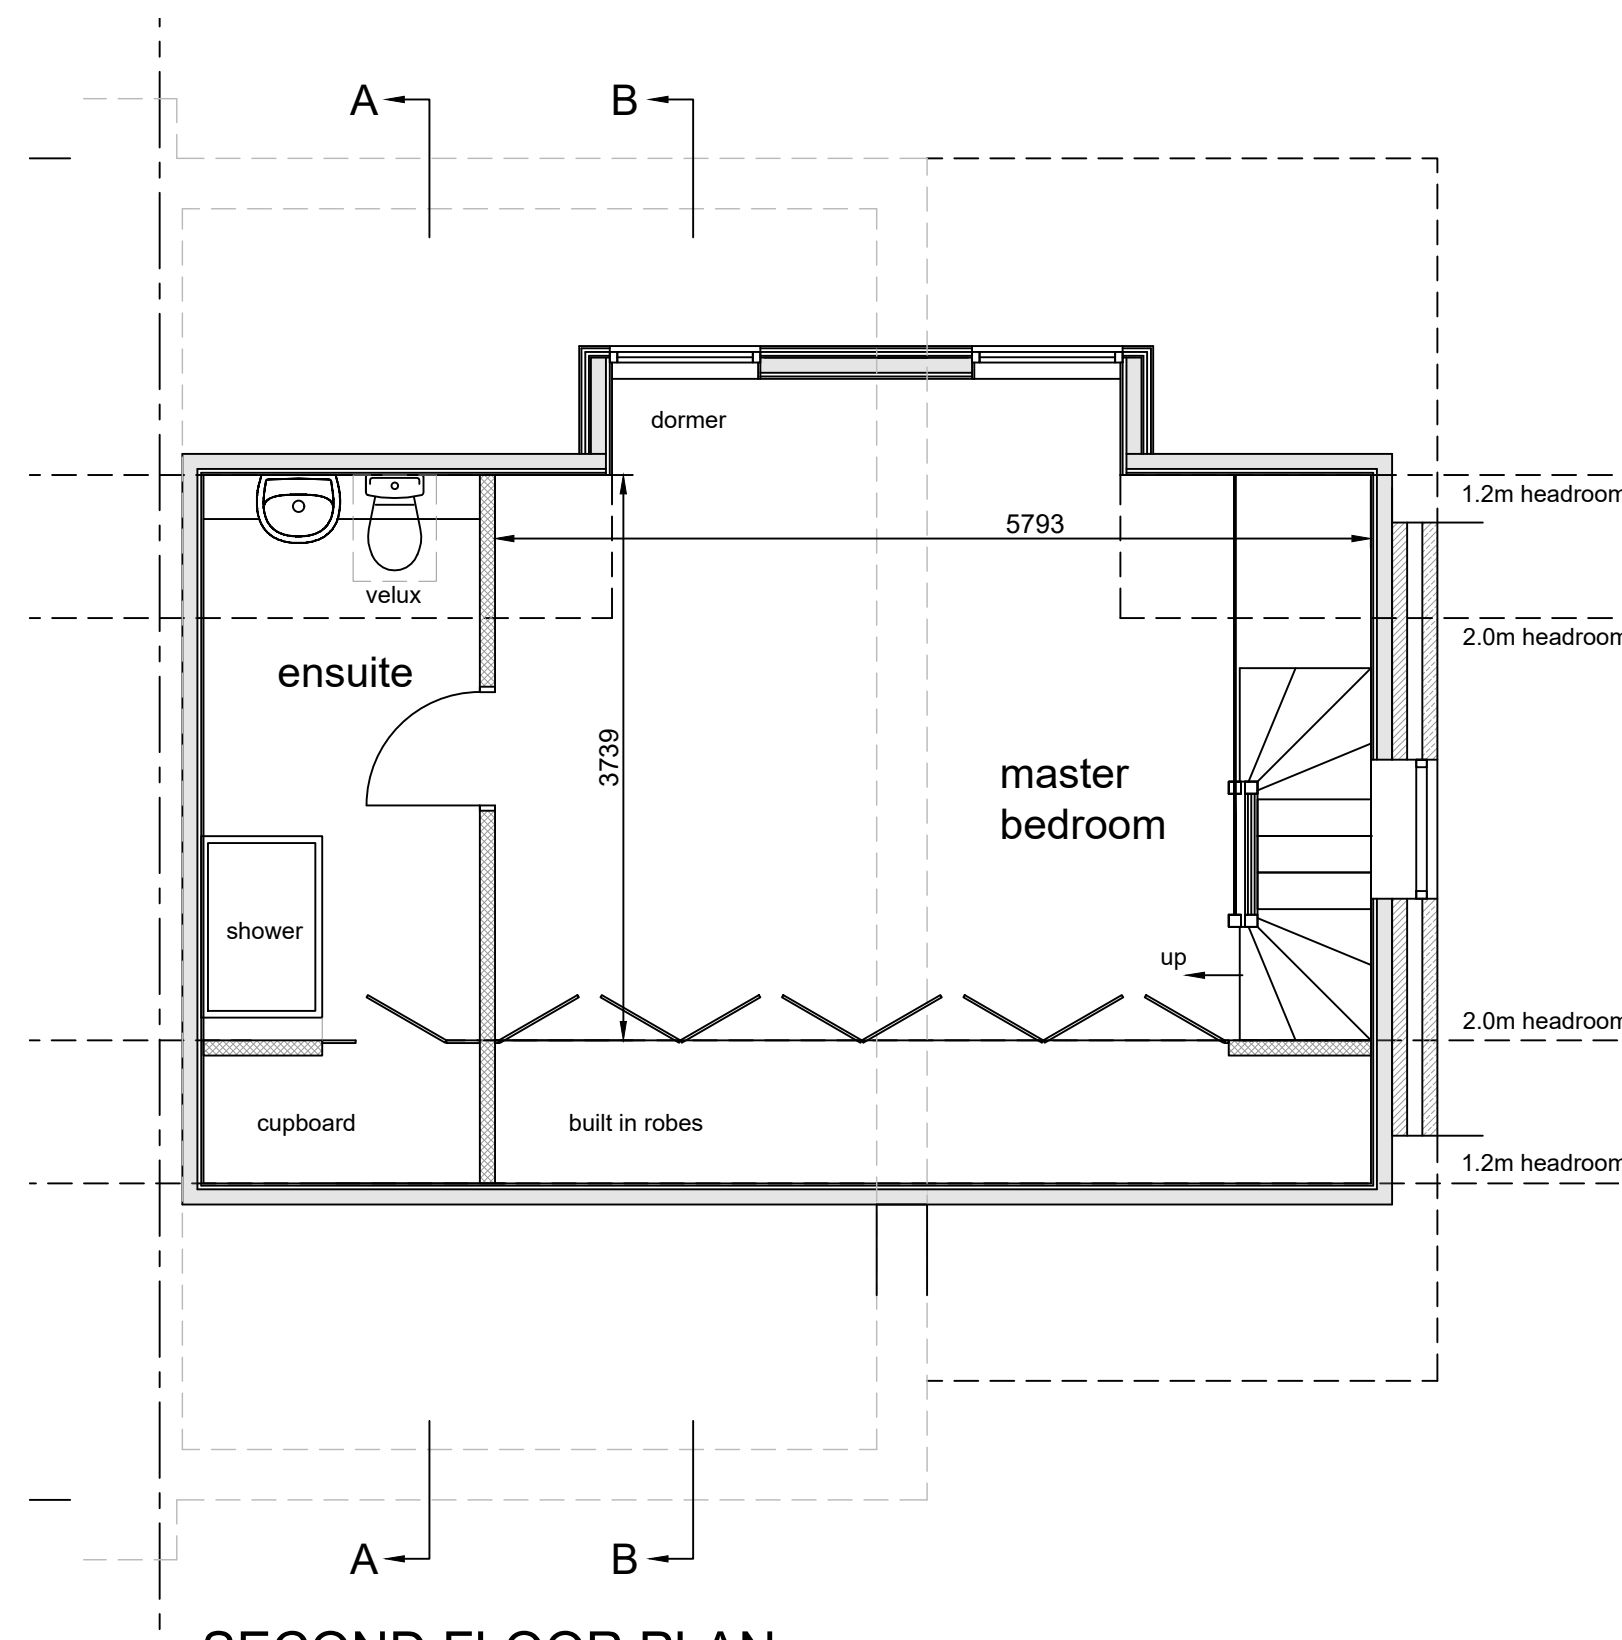


SECOND FLOOR PLAN
scale 1-50

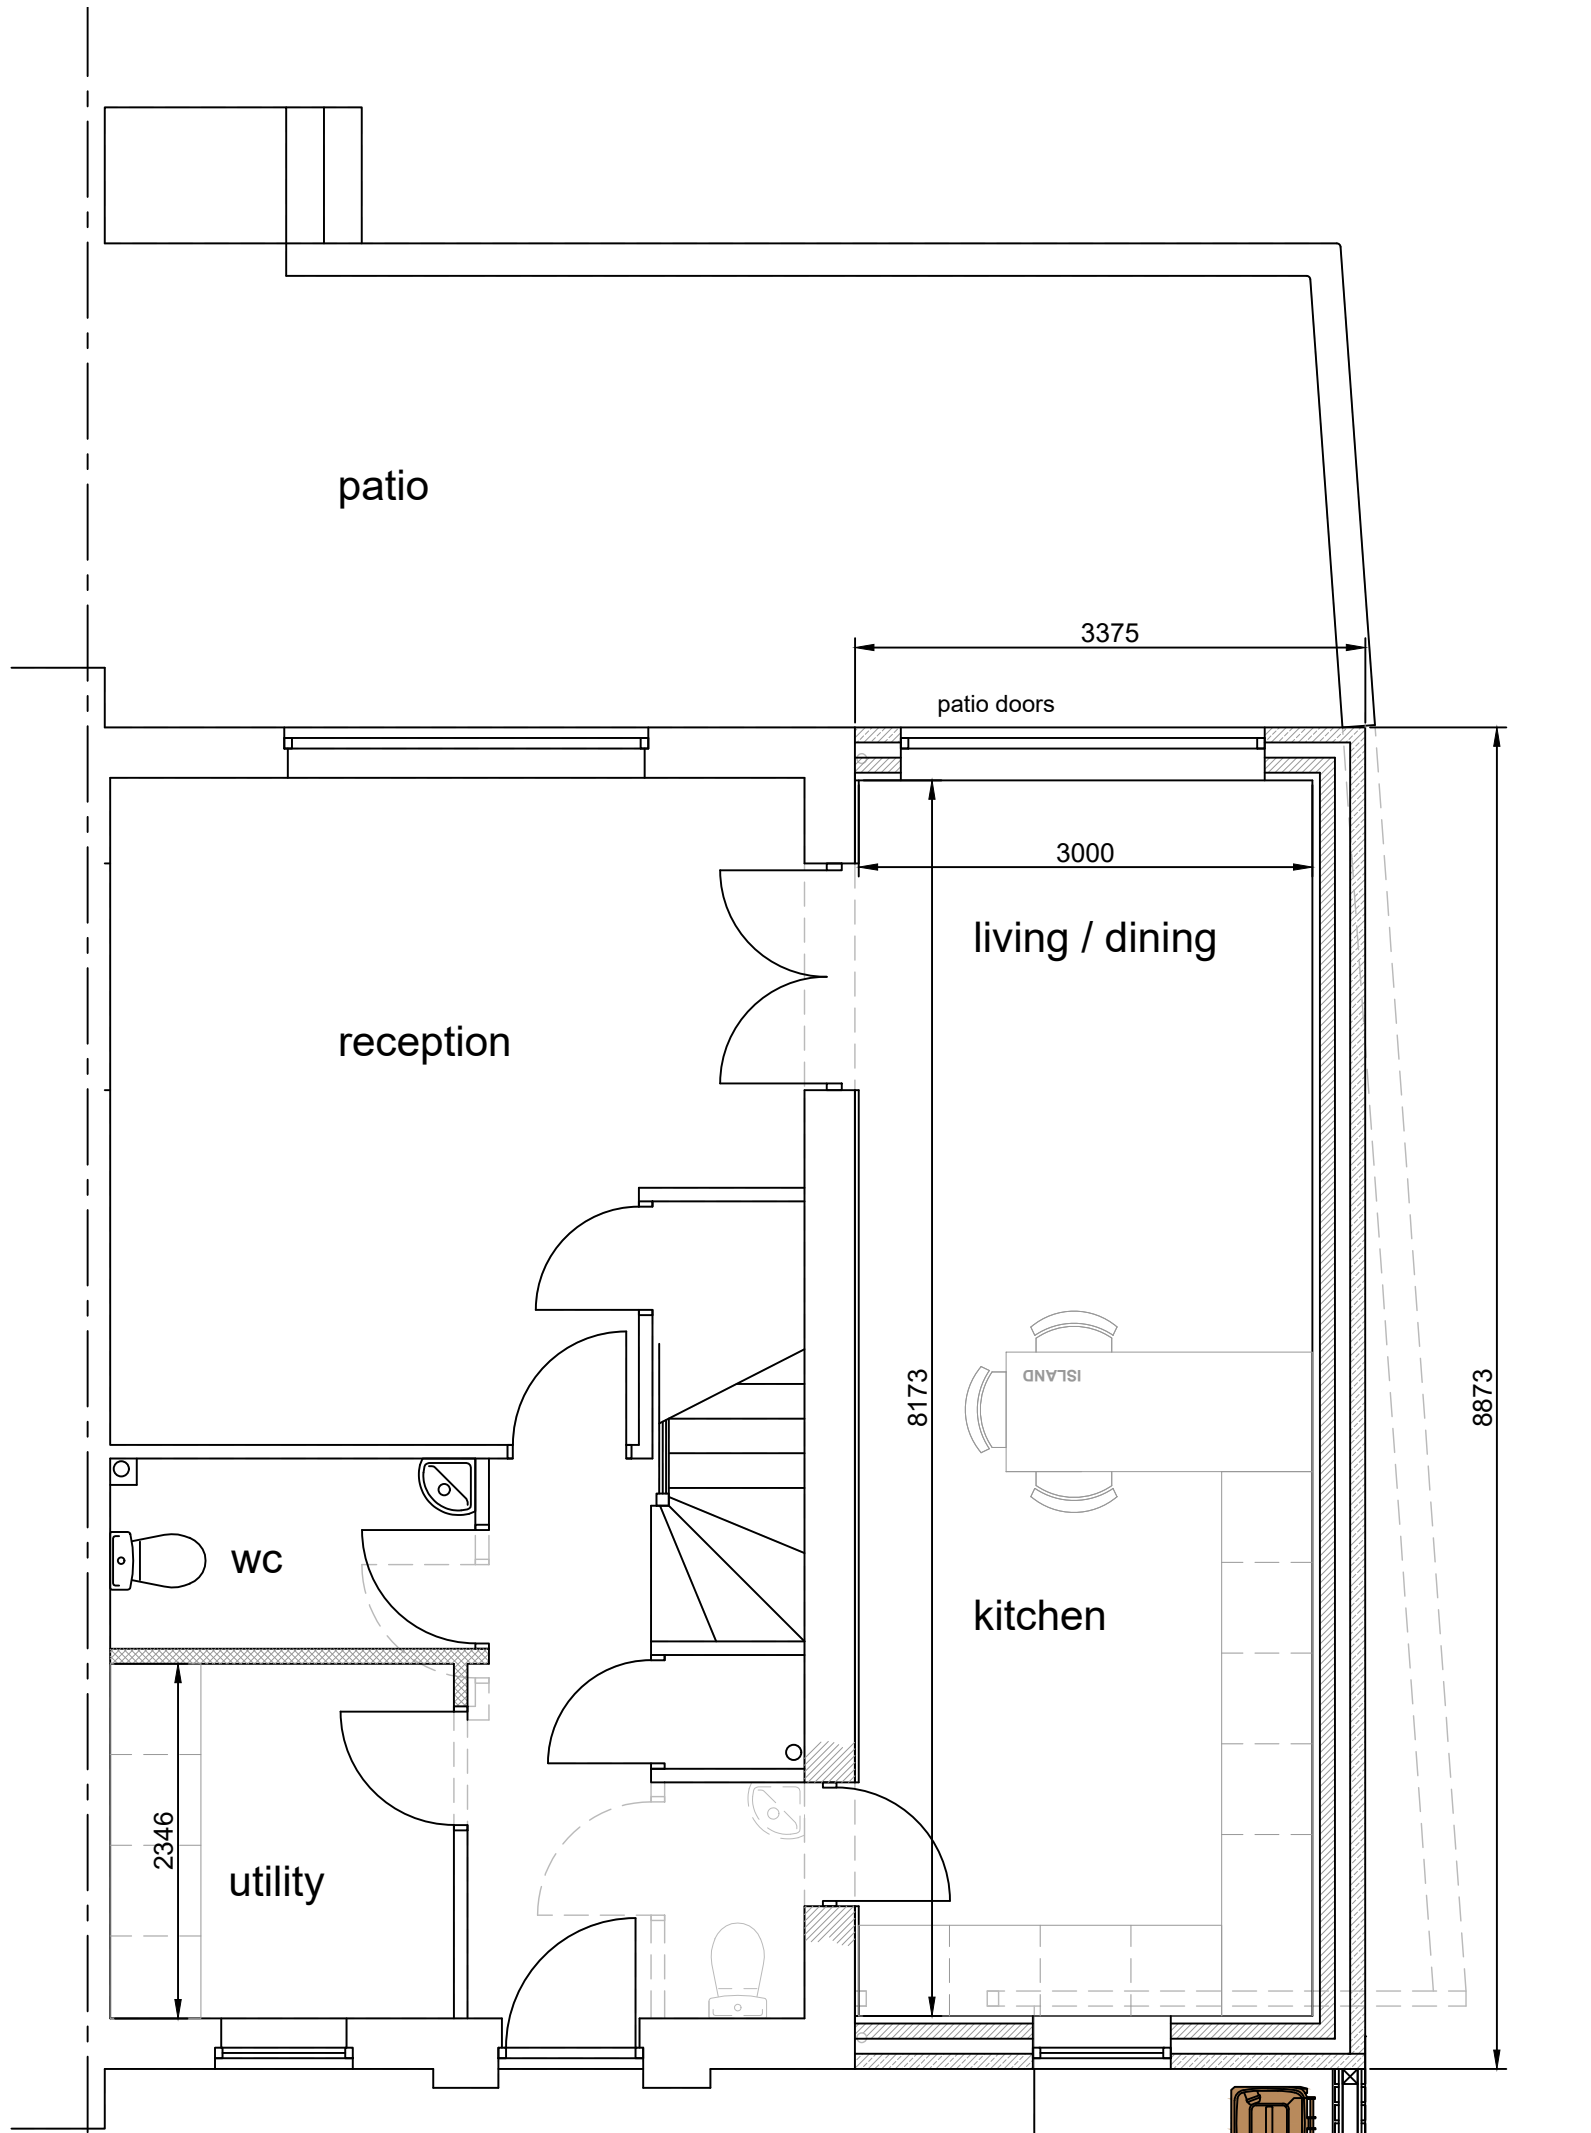

GROUND FLOOR PLAN
scale 1-50

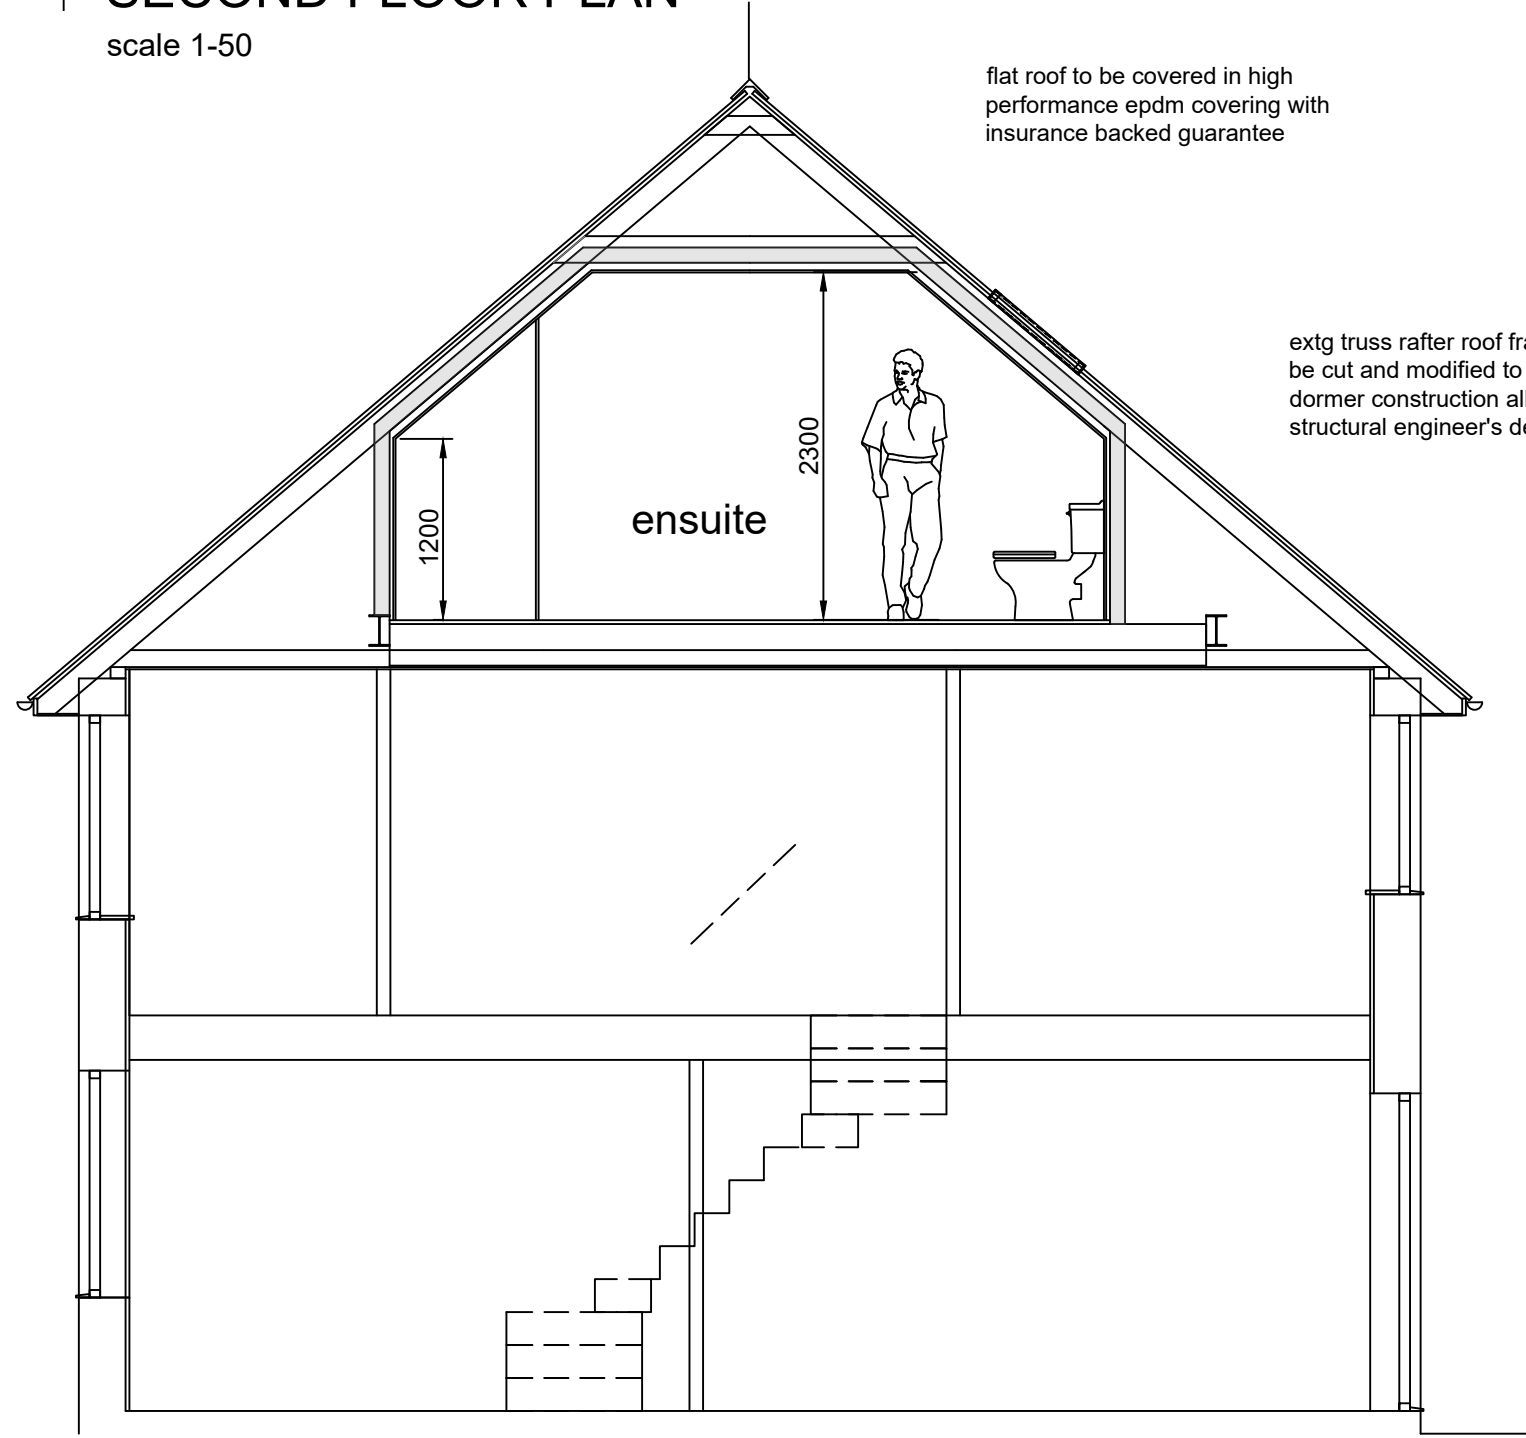

CROSS SECTION AA
scale 1-50

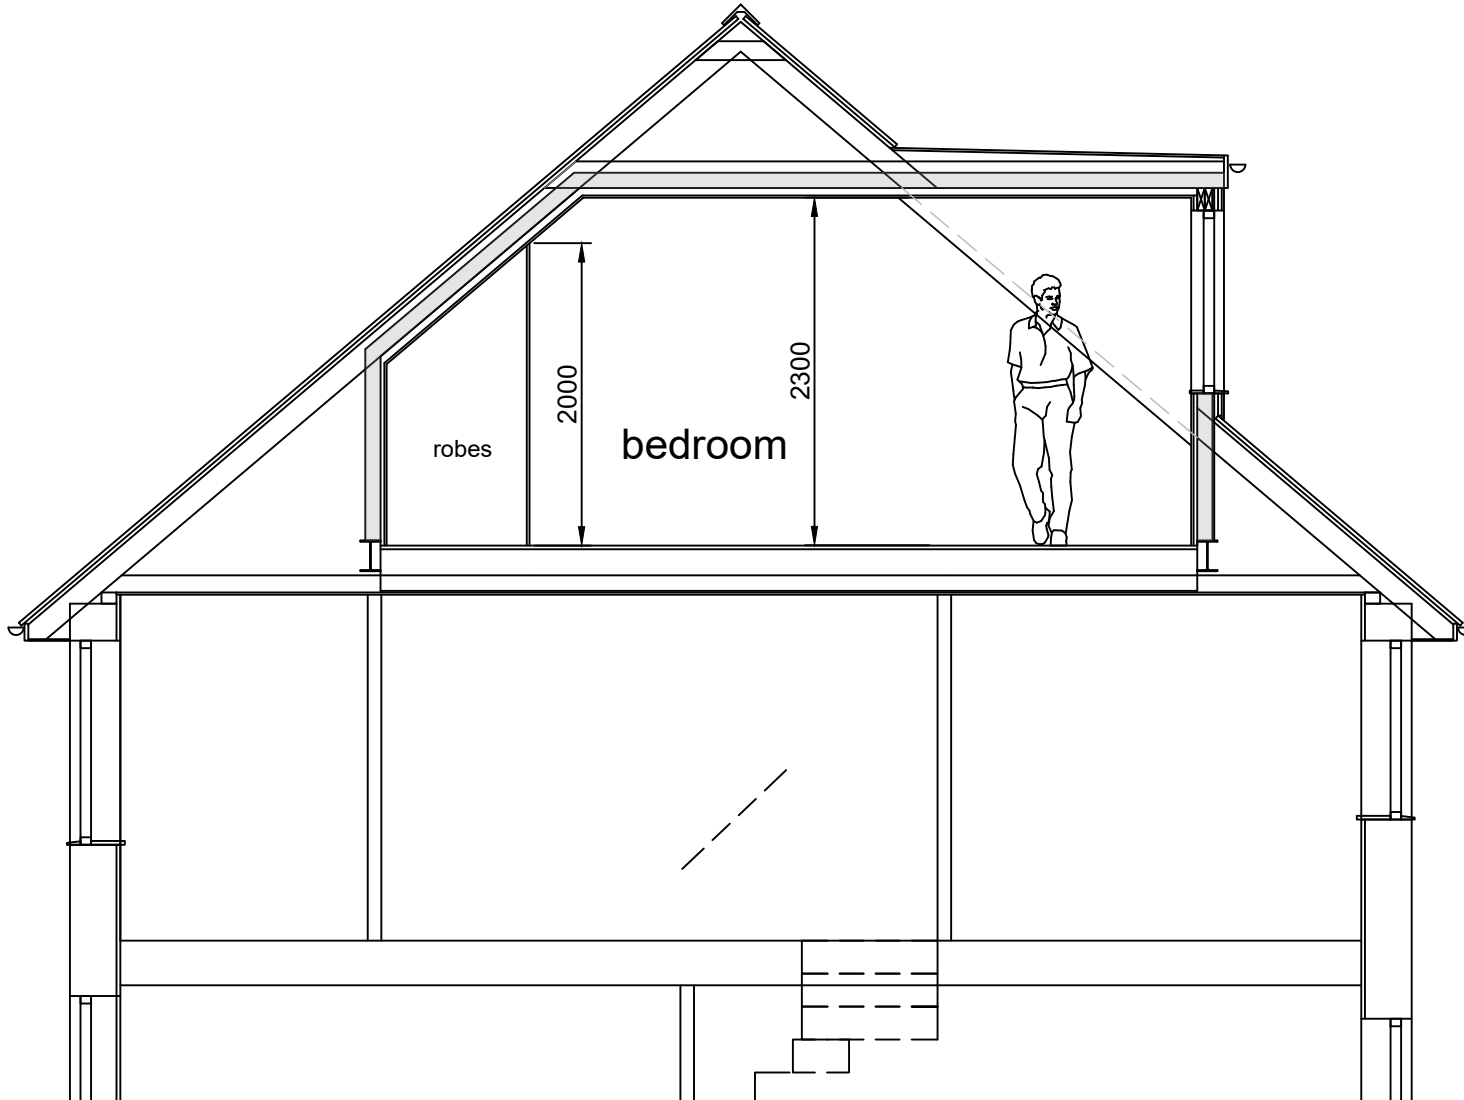

CROSS SECTION BB
[thro dormer]
scale 1-50




FRONT ELEVATION
scale 1-100



GABLE ELEVATION
scale 1-100



REAR ELEVATION
scale 1-100

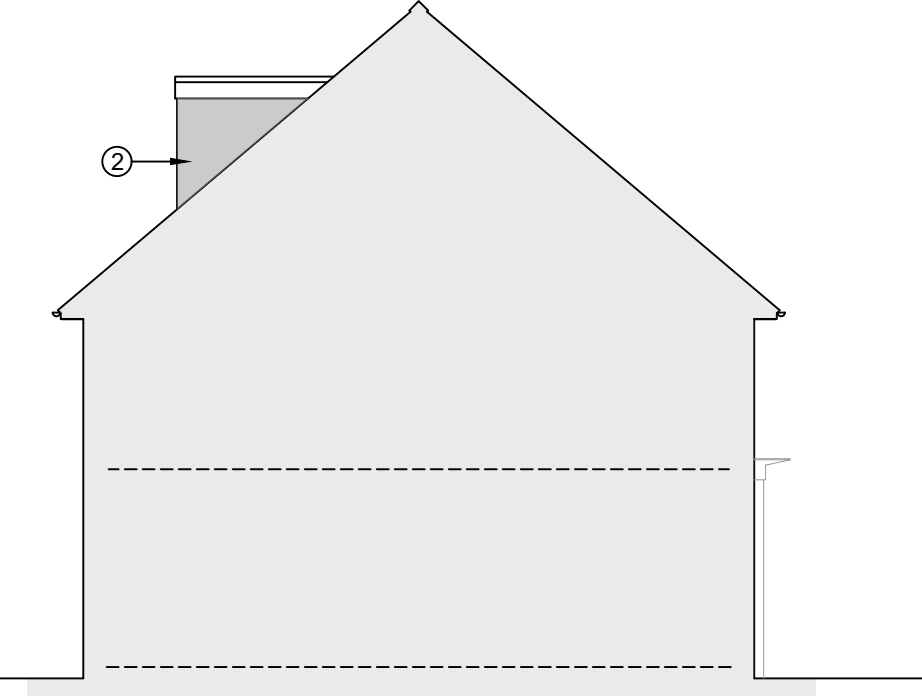

RETURN ELEVATION
scale 1-100

materials palette

ref	description
1	interlocking concrete tiles to match existing
2	GRP finish to dormers to match adjacent
3	plastic rainwater goods and fascia
4	artificial stone to match existing
5	velux windows
6	plastic double glazed windows

COPYRIGHT RESERVED.
This drawing is the property of A.J.Cocker Associates Ltd. and must not be copied or used in whole or in part without their consent.
CDM:
Clients and contractors must fulfil their duties under the CDM regulations 2015. The client is required to notify the HSE of any projects lasting more than 30 days or involving more than 500 person days.

A 12/04/23 amended following comments from planning dept	
rev: date:	description
 AJ COCKER ASSOCIATES CHARTERED BUILDING SURVEYORS	
New Century House 176 Drake Street Rochdale OL16 1UP Tel: 01706 764880 Fax: 01706 764881 www.ajcockerassociates.co.uk mail@ajcockerassociates.co.uk	
 RICS the mark of property professionalism worldwide	
Project: 55 Shopwood Way Littleborough EXISTING and PROPOSED LAYOUTS	
Client: Mr and Mrs Daveron	Dwg. Nr. D248-02/A
scale: as noted @ A1	date: Feb 23
drawn: IS	