




- Key:**
- Access track/parking area; compacted gravel finish
 - Paving slabs/gravel finish
 - Grass/Soft Landscaping
 - Countryside
 - Public Right of Way

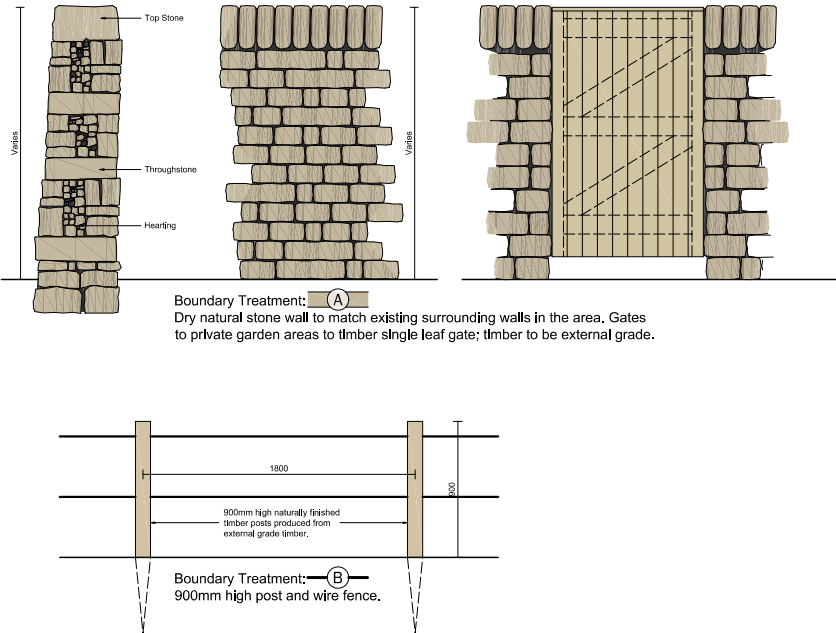

C	09/09/2021	Floor plan of barn updated to coincide with revised floor plan drawing in accordance with planning and conservation officer's comments 07/09/2022.	DB	MB
B	20/07/2022	Parking area and access track reduced and plans updated to coincide with amended floor plans following site meeting with planning and conservation officers.	DB	MB
A	09/11/2021	'Existing levels to remain' notation added.	DB	MB
REV	DATE	AMENDMENT	BY	CHKD

HNAarchitects
Architecture | Planning | Design

PROJECT:	Tame Barn Farm, Newhey, Rochdale				
CLIENT:	Mr Phil Wiseman				
DRAWING:	Proposed Site Plan				
DRAWN BY:	DB	CHECKED BY:	MB	DATE: Sept' 2022	SCALE: 1:200 @ A2
STATUS:	Developed Design			DRAWING No: 1357/P-001	REVISION: C