



MATERIALS KEY


- 1. RED BRICK TYPE 1 - STRETCHER BOND WITH FLUSH MORTAR JOINTS
- 2. RED BRICK TYPE 2 - RECESSED BRICK PANEL WITH FLUSH MORTAR JOINTS
- 3. RED BRICK TYPE 3 - RECESSED SOLDIER COURSING WITH FLUSH MORTAR JOINTS
- 4. RANDOM COURSED BUFF STONE WALL
- 5. PROJECTING CAST STONE WINDOW HEAD
- 6. PROJECTING CAST STONE SILL
- 7. CAST STONE COPING
- 8. LIGHT GREY TIMBER CLADDING
- 9. LIGHT GREY ALUMINIUM COMPOSITE WINDOWS / DOORS
- 10. HORIZONTALLY PLANKED TIMBER ENTRANCE DOOR
- 11. ALUMINIUM ROUND RAINWATER GOODS (RISE AND FALL BRACKETS TO GUTTERS)
- 12. FIBRE CEMENT ROOF SLATES AND RIDGE SLATES (CEMBRIT JUTLAND OR SIMILAR)
- 13. ALUMINIUM DRY VERGE SYSTEM (KYTUN TILE DRY VERGE SYSTEM OR SIMILAR)
- 14. LASER CUT METAL SIGNAGE

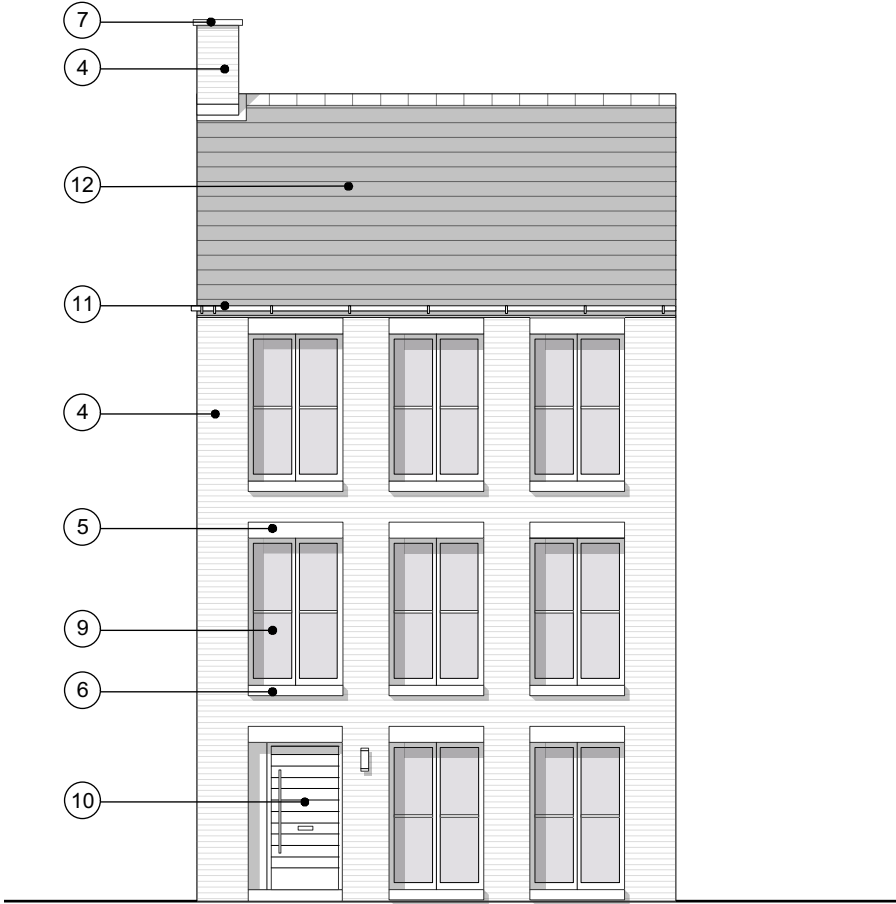

FRONT ELEVATION

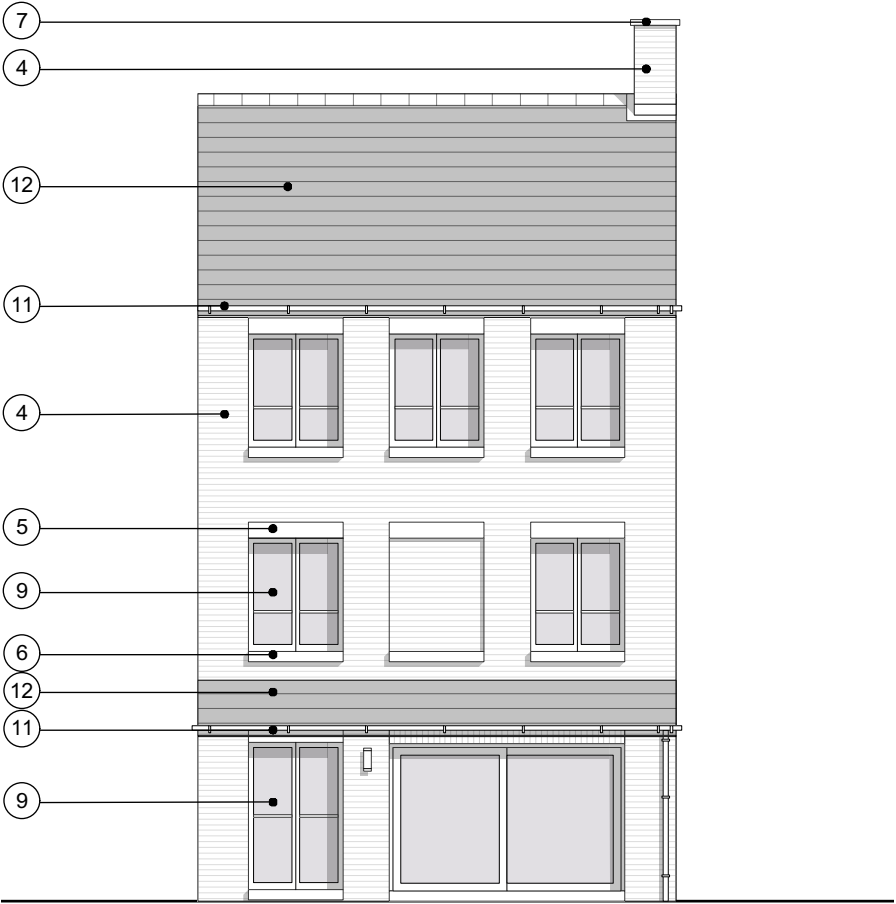


REAR ELEVATION

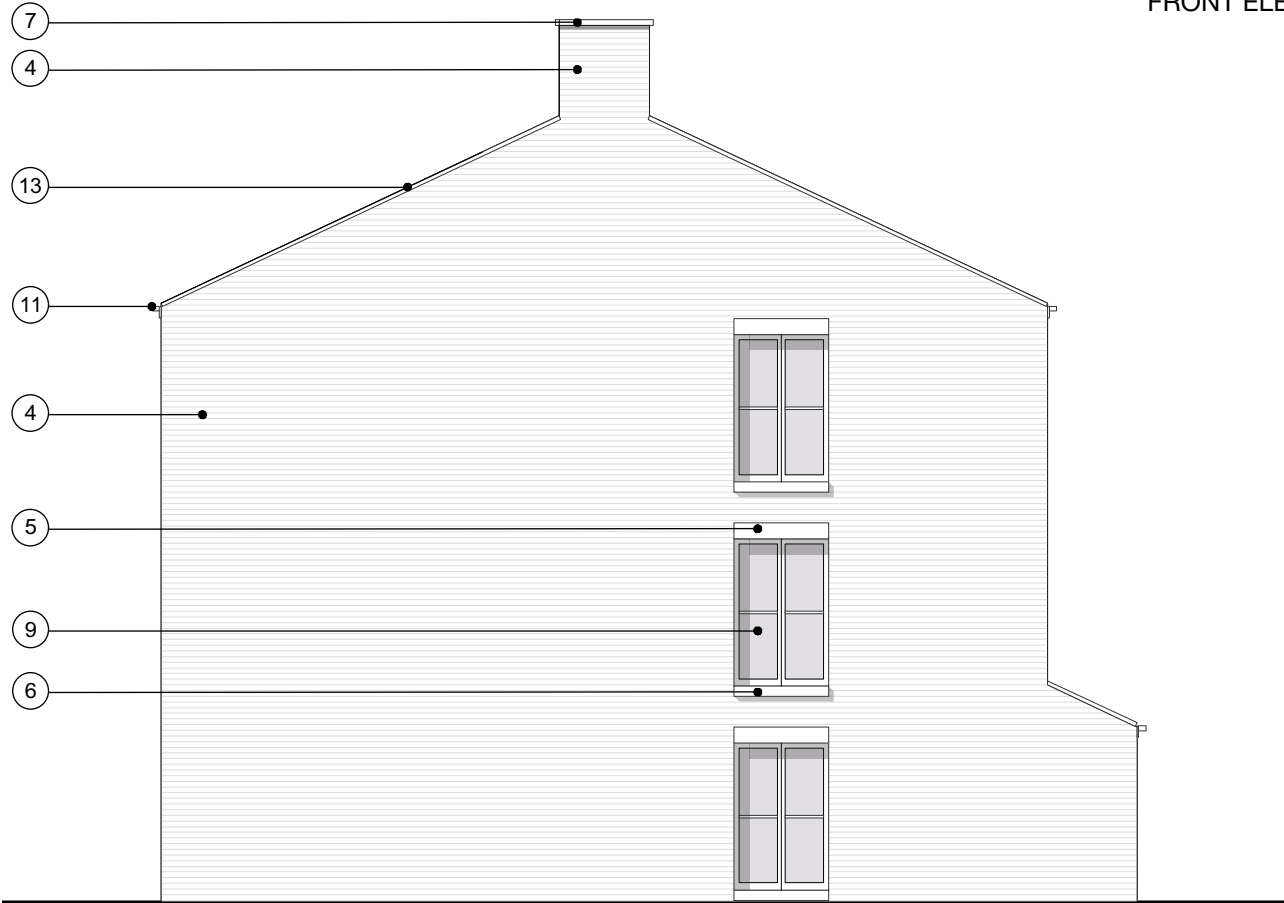

SIDE ELEVATION

NOTE: WINDOW TO SIDE ELEVATION TO PLOTS 12 AND 16 ONLY

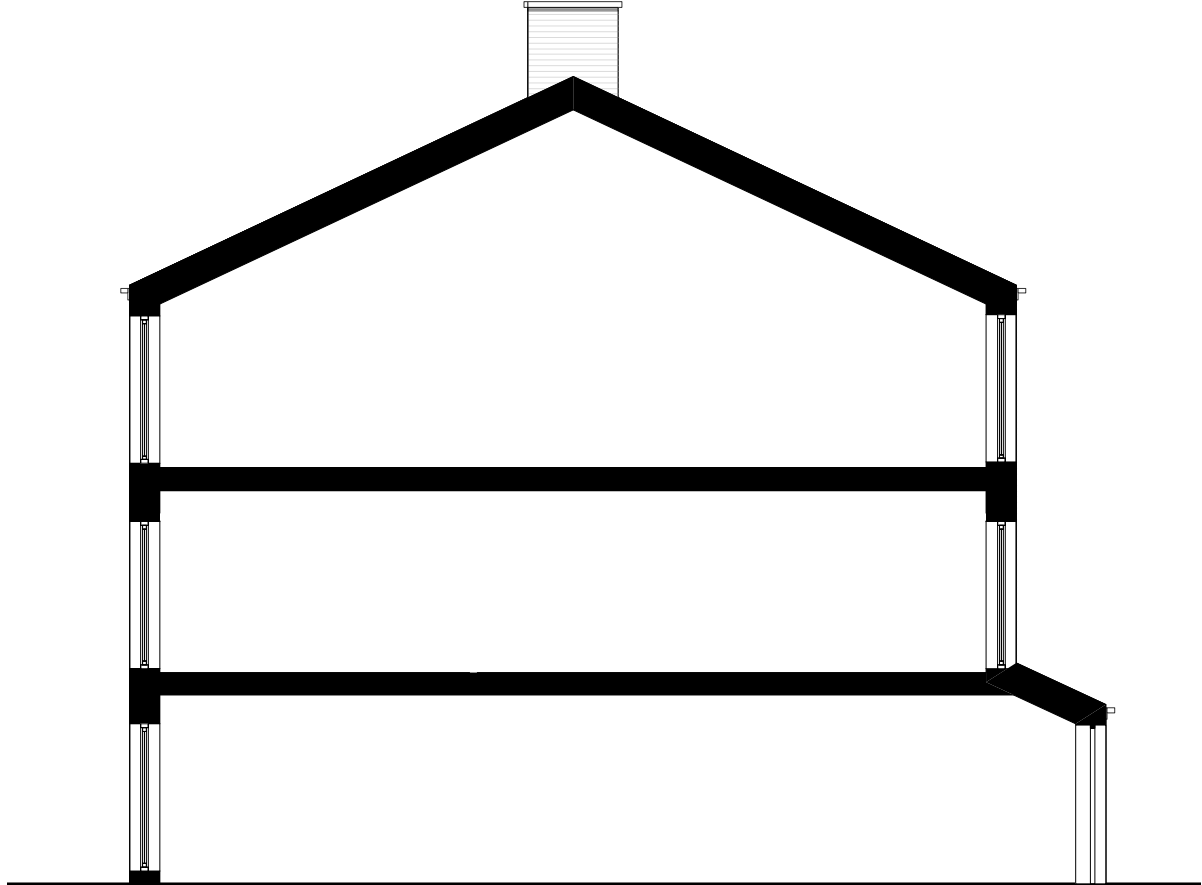

SECTION

PROPOSED HOUSE TYPE 5A ELEVATIONS & SECTION

1:100 @A3

REVISION	DATE	DESCRIPTION

CLIENT:	
PROJECT: PROPOSED RESIDENTIAL DEVELOPMENT	
ADDRESS: TACK LEA WORKS, BURY, BL9 7UA	
DRAWING TITLE: PROPOSED HOUSE TYPE 5A ELEVATIONS & SECTION	
SCALE: 1:100 @A3	DATE: AUG 2022
DRAWING NO: A645_P_211	

OLLIER SMURTHWAITE ARCHITECTS

40 King Street, Manchester, M2 6BA
T 0161 883 0838
F 0161 883 0839
E mail@olliersmurthwaite.com