


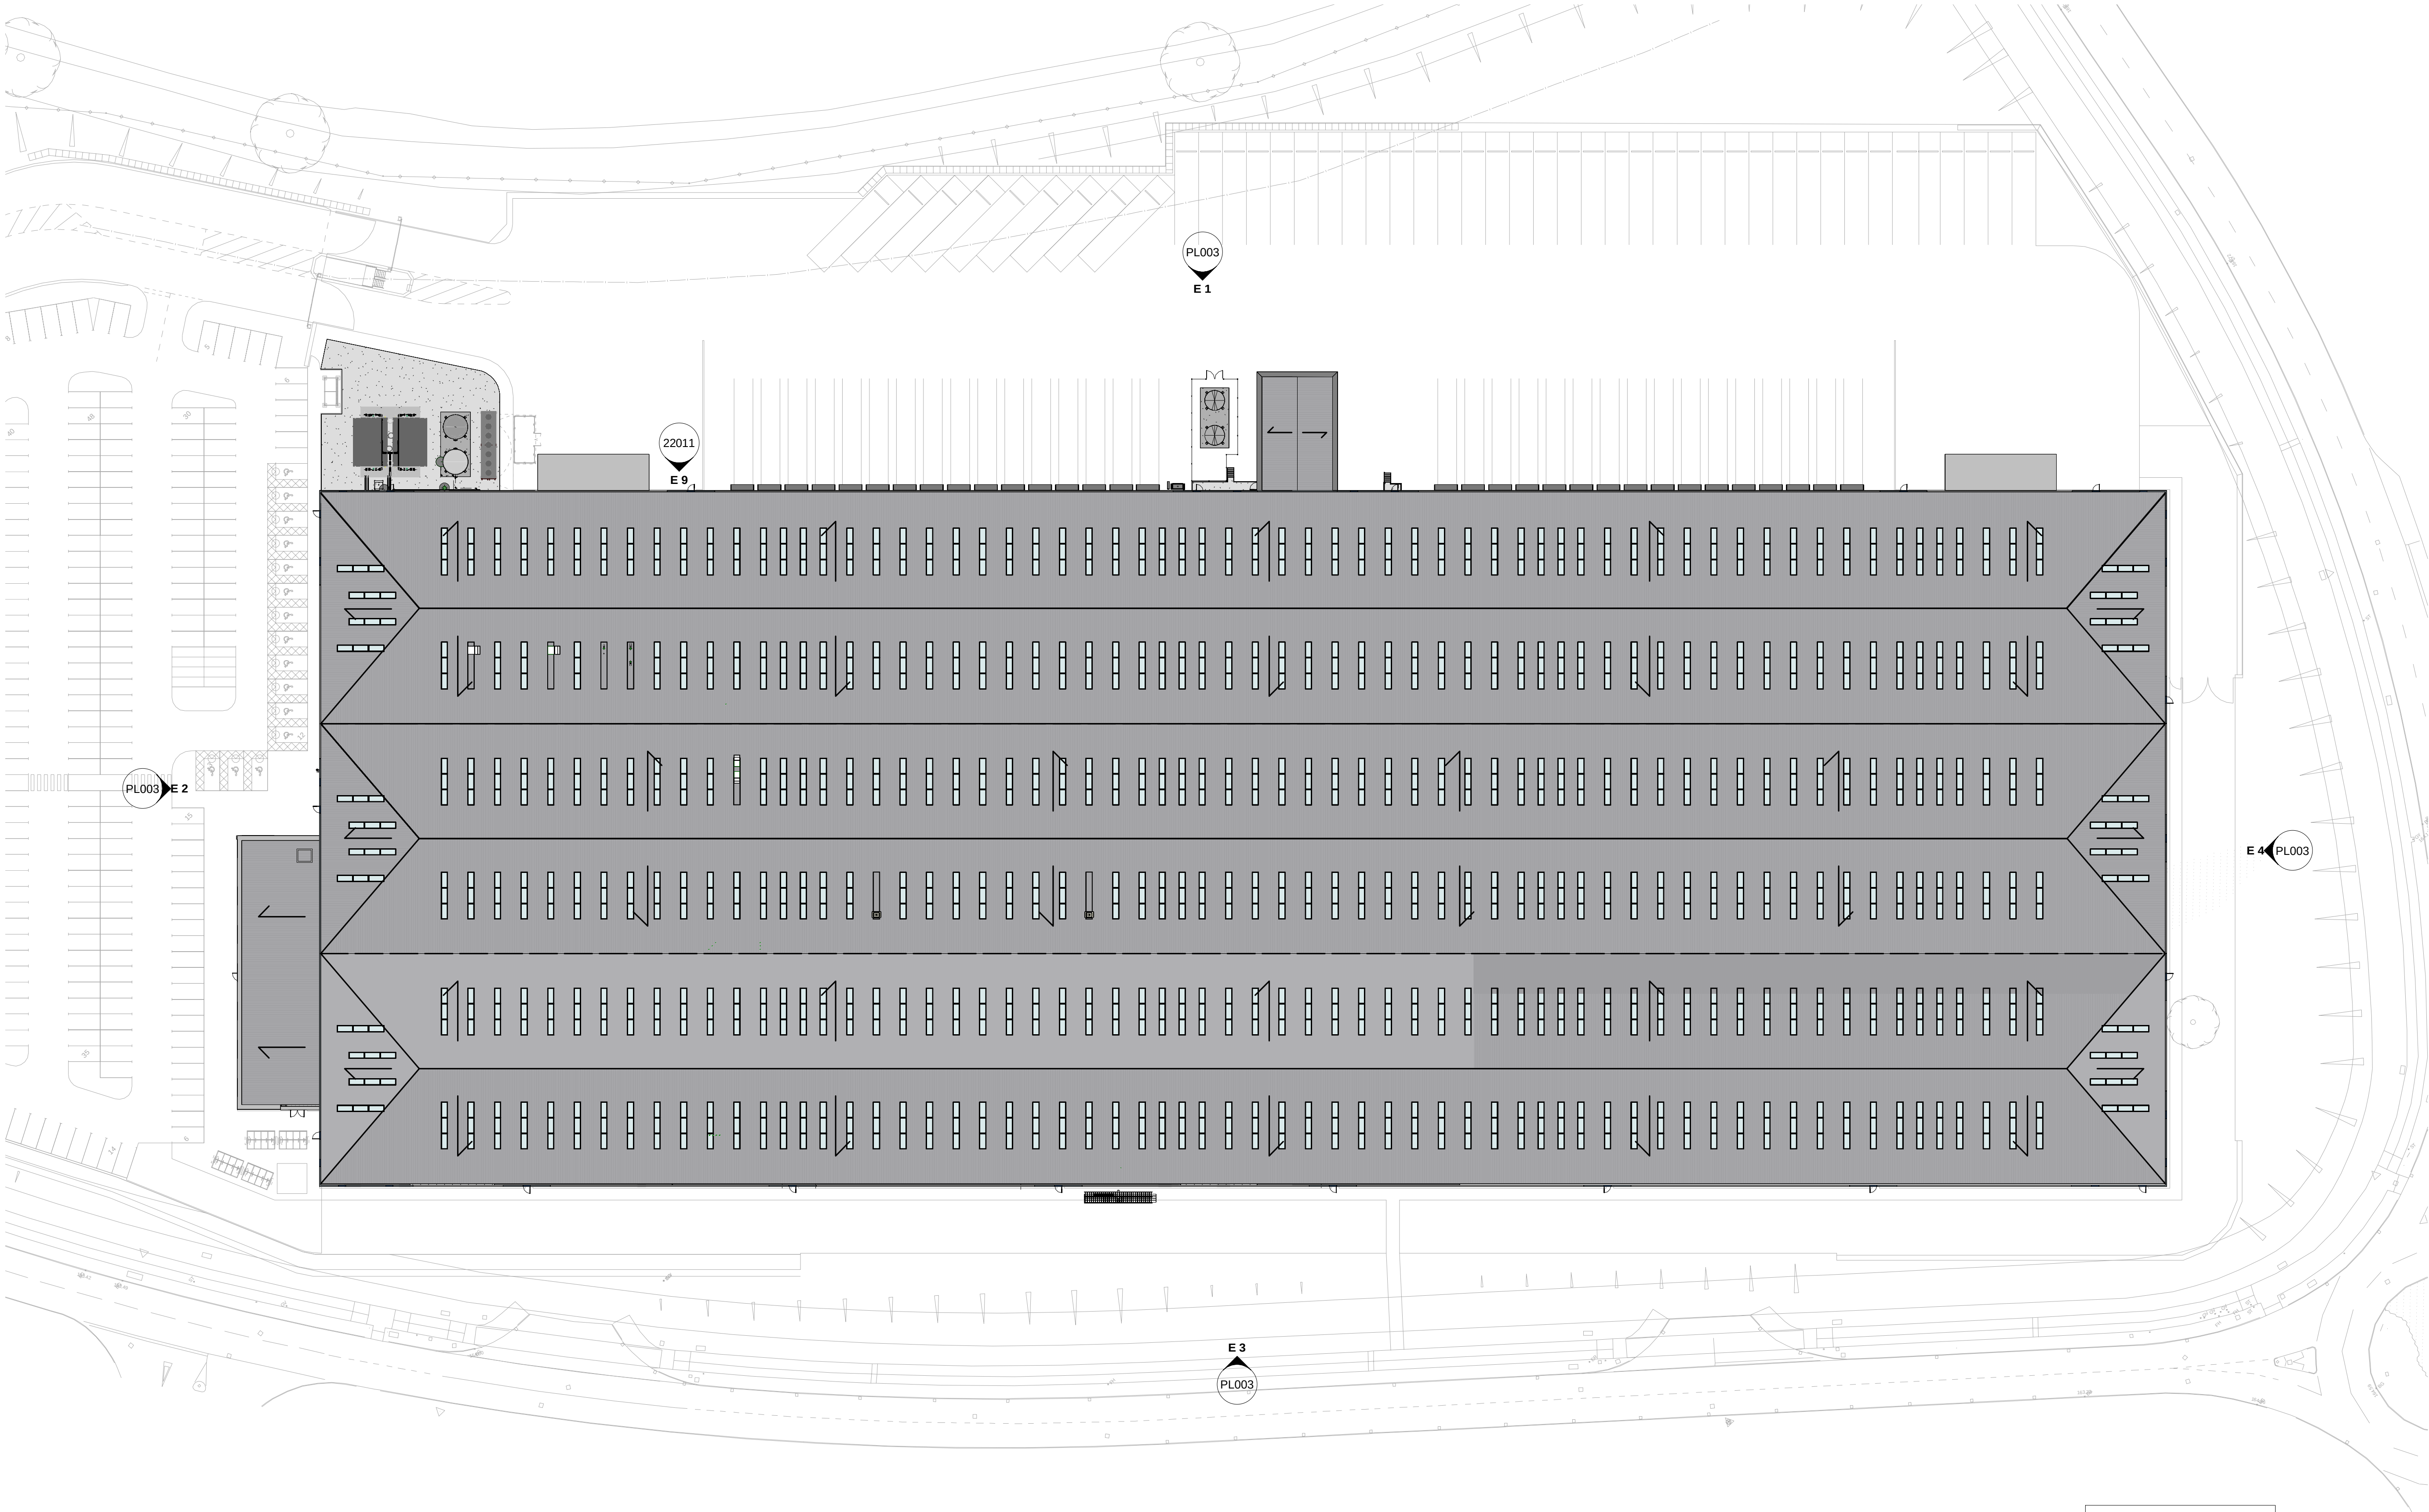

S2	14.09.2022	External plant equipment revised	RPM	CJS
S1	15.08.2022	MEP and architectural interface updated and MEP equipment added	RPM	CJS
#	14.06.2022	First Issue	RPM	CJS
Rev	Date	Description	By	Chk

PLANNING

NIRAS

ARCHITECTS

4100 PARK APPROACH
THORPE PARK
LEEDS
LS15 8GB
hello@nirasarchitects.com
+44 (0)113212000X

CLIENT

Danish Crown

PROJECT
NEW PACKING AND SLICING
FACILITY

TITLE
PROPOSED ROOF PLAN

DRAWING NUMBER	STATUS	DRAWN RPM	CHECKED CJS	SCALE @ A1 1 : 500			
DAN001	NIA	B	03	DR	A	PL005	S2
PROJECT NO	ORIG	FB	SB	FORM	DIS	NUMBER	REV

FOR CONSTRUCTION ON APPROVAL