

—

1. ALL DIMENSIONS IN MM UNLESS OTHERWISE NOTED.

REV	MODIFICATION	BY	CH	DATE
-----	--------------	----	----	------

Green Park,
450 Longwater Avenue,
Reading,
RG30 3UR



Site Name:

3UK Nominal ID:

Address:

Title:

Project:

Purpose of Issue:


MBNL/TM/H3G Cell ID

Drawing No:

Issue:


y18

SITE LOCATION

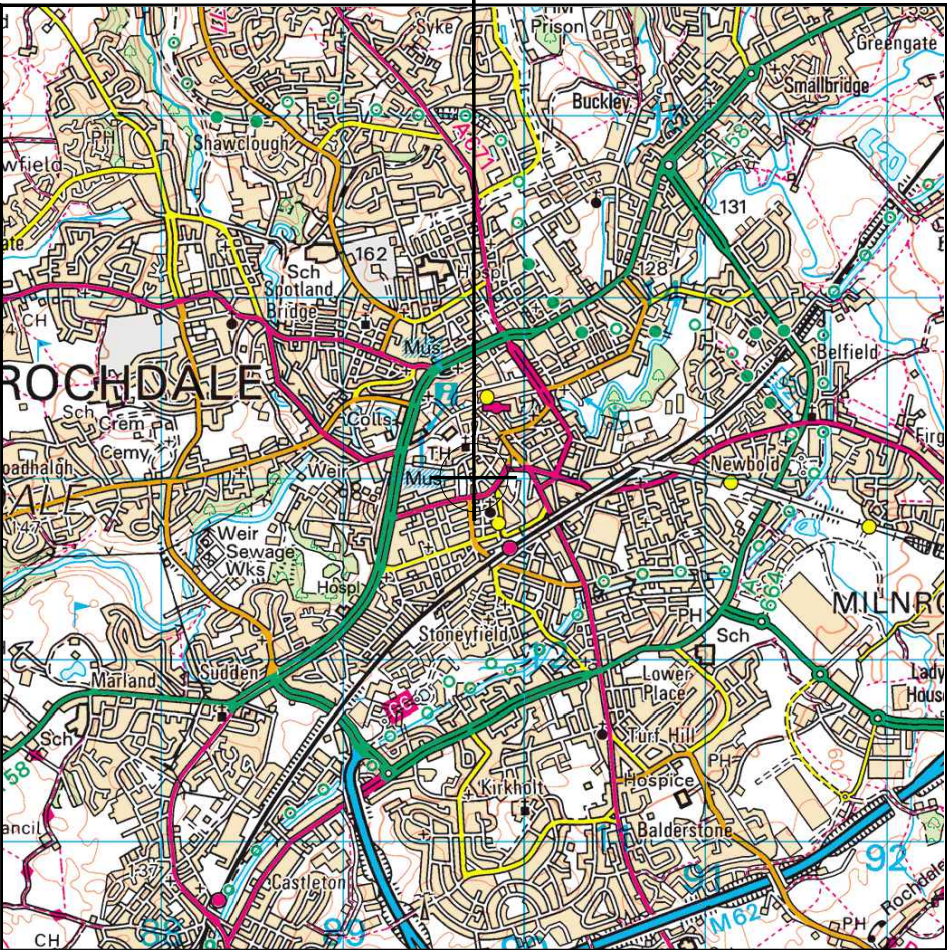

Reproduced by permission of Ordnance Survey on behalf of the Controller of Her Majesty's Stationary Office
All rights reserved. © Crown Copyright licence no. 100022432


SITE AREA PLAN

 

SITE PHOTOGRAPH




SITE LOCATION

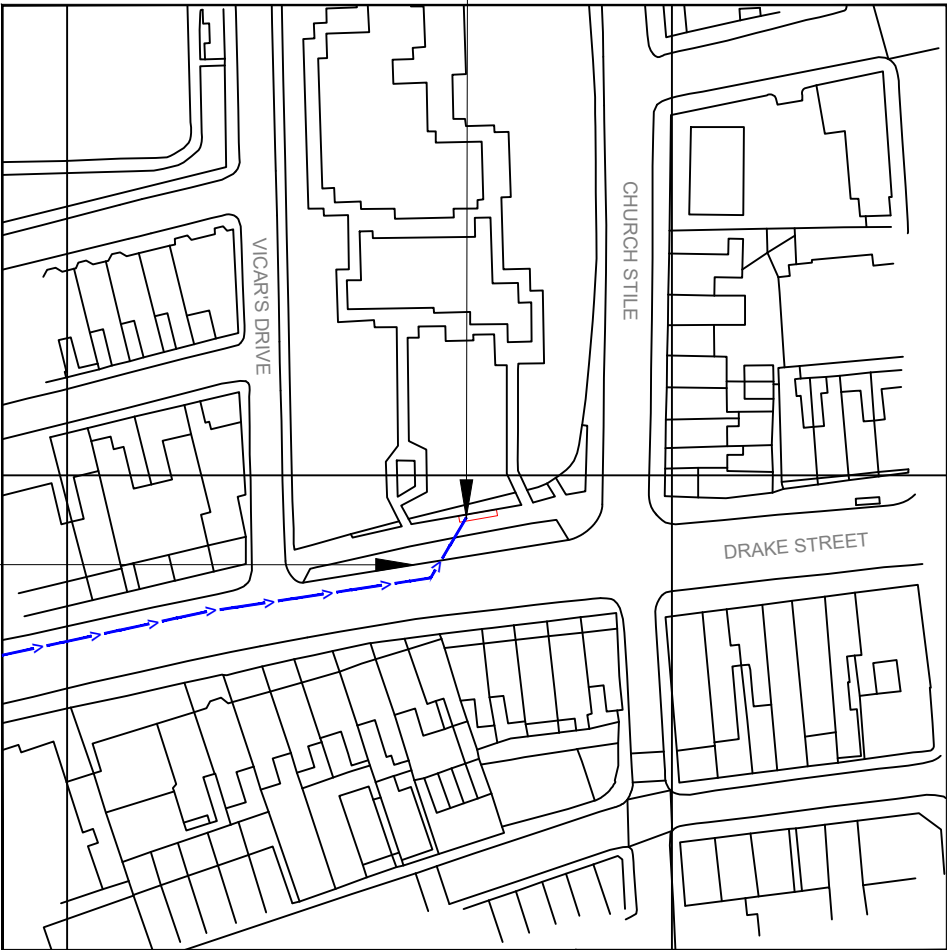

Reproduced by permission of Ordnance Survey on behalf of the Controller of Her Majesty's Stationary Office
All rights reserved. © Crown Copyright licence no. 100022432

NGR E: 389666 N: 412893

SITE LOCATION PLAN

 

GOOGLE MAPS QR CODE

GOOGLE MAPS - <https://goo.gl/maps/RMavngTKMgwUtCTR6>

STREETVIEW - <https://goo.gl/maps/e3pejekzKjtJgXum8>

NOTES:

1. ALL DIMENSIONS IN MM UNLESS OTHERWISE NOTED.

Access Route To Site:

Directions To Site: -M62 Head east 0.4 mi. At Thornham Interchange, take the 1st exit onto A627(M) heading to Rochdale 0.9 mi. Take the A664 exit towards Rochdale/A58 0.1 mi. Merge onto Edinburgh Way/Rochdale Bypass 0.3 mi. Turn right onto Manchester Rd/A58 0.7 mi. Turn right onto Drake St/Montgomery St/A640. Continue to follow Drake St/A640. Destination will be on the left.

A	Issued for Planning	JS	GBC	27.03.23
REV	MODIFICATION	BY	CH	DATE

CK Hutchison
Networks (UK)
Limited

Green Park,
450 Longwater Avenue,
Reading,
RG30 3UR

Design Consultant & Principal Contractor:



Great British Communications
Lapwing House, Block 3 Forward Point,
Tan House Lane, Widnes, Cheshire, WAB 0SL
t. 44 (0)151 420 4128
www.gbcservices.co.uk

Site Name: DRAKE STREET

3UK Nominal ID: ROD25642

Address: DRAKE STREET
DEEPLISH
ROCHDALE
OL16 1PX

Title: 002 SITE LOCATION PLAN


Project: UNILATERAL SW

Purpose of Issue: PLANNING


MBNL/TM/H3G Cell ID:
ROD190/30446/OL0512

Drawing No: ROD25642_ROD190_30446_OL0512_GA_REV_A

Issue: A

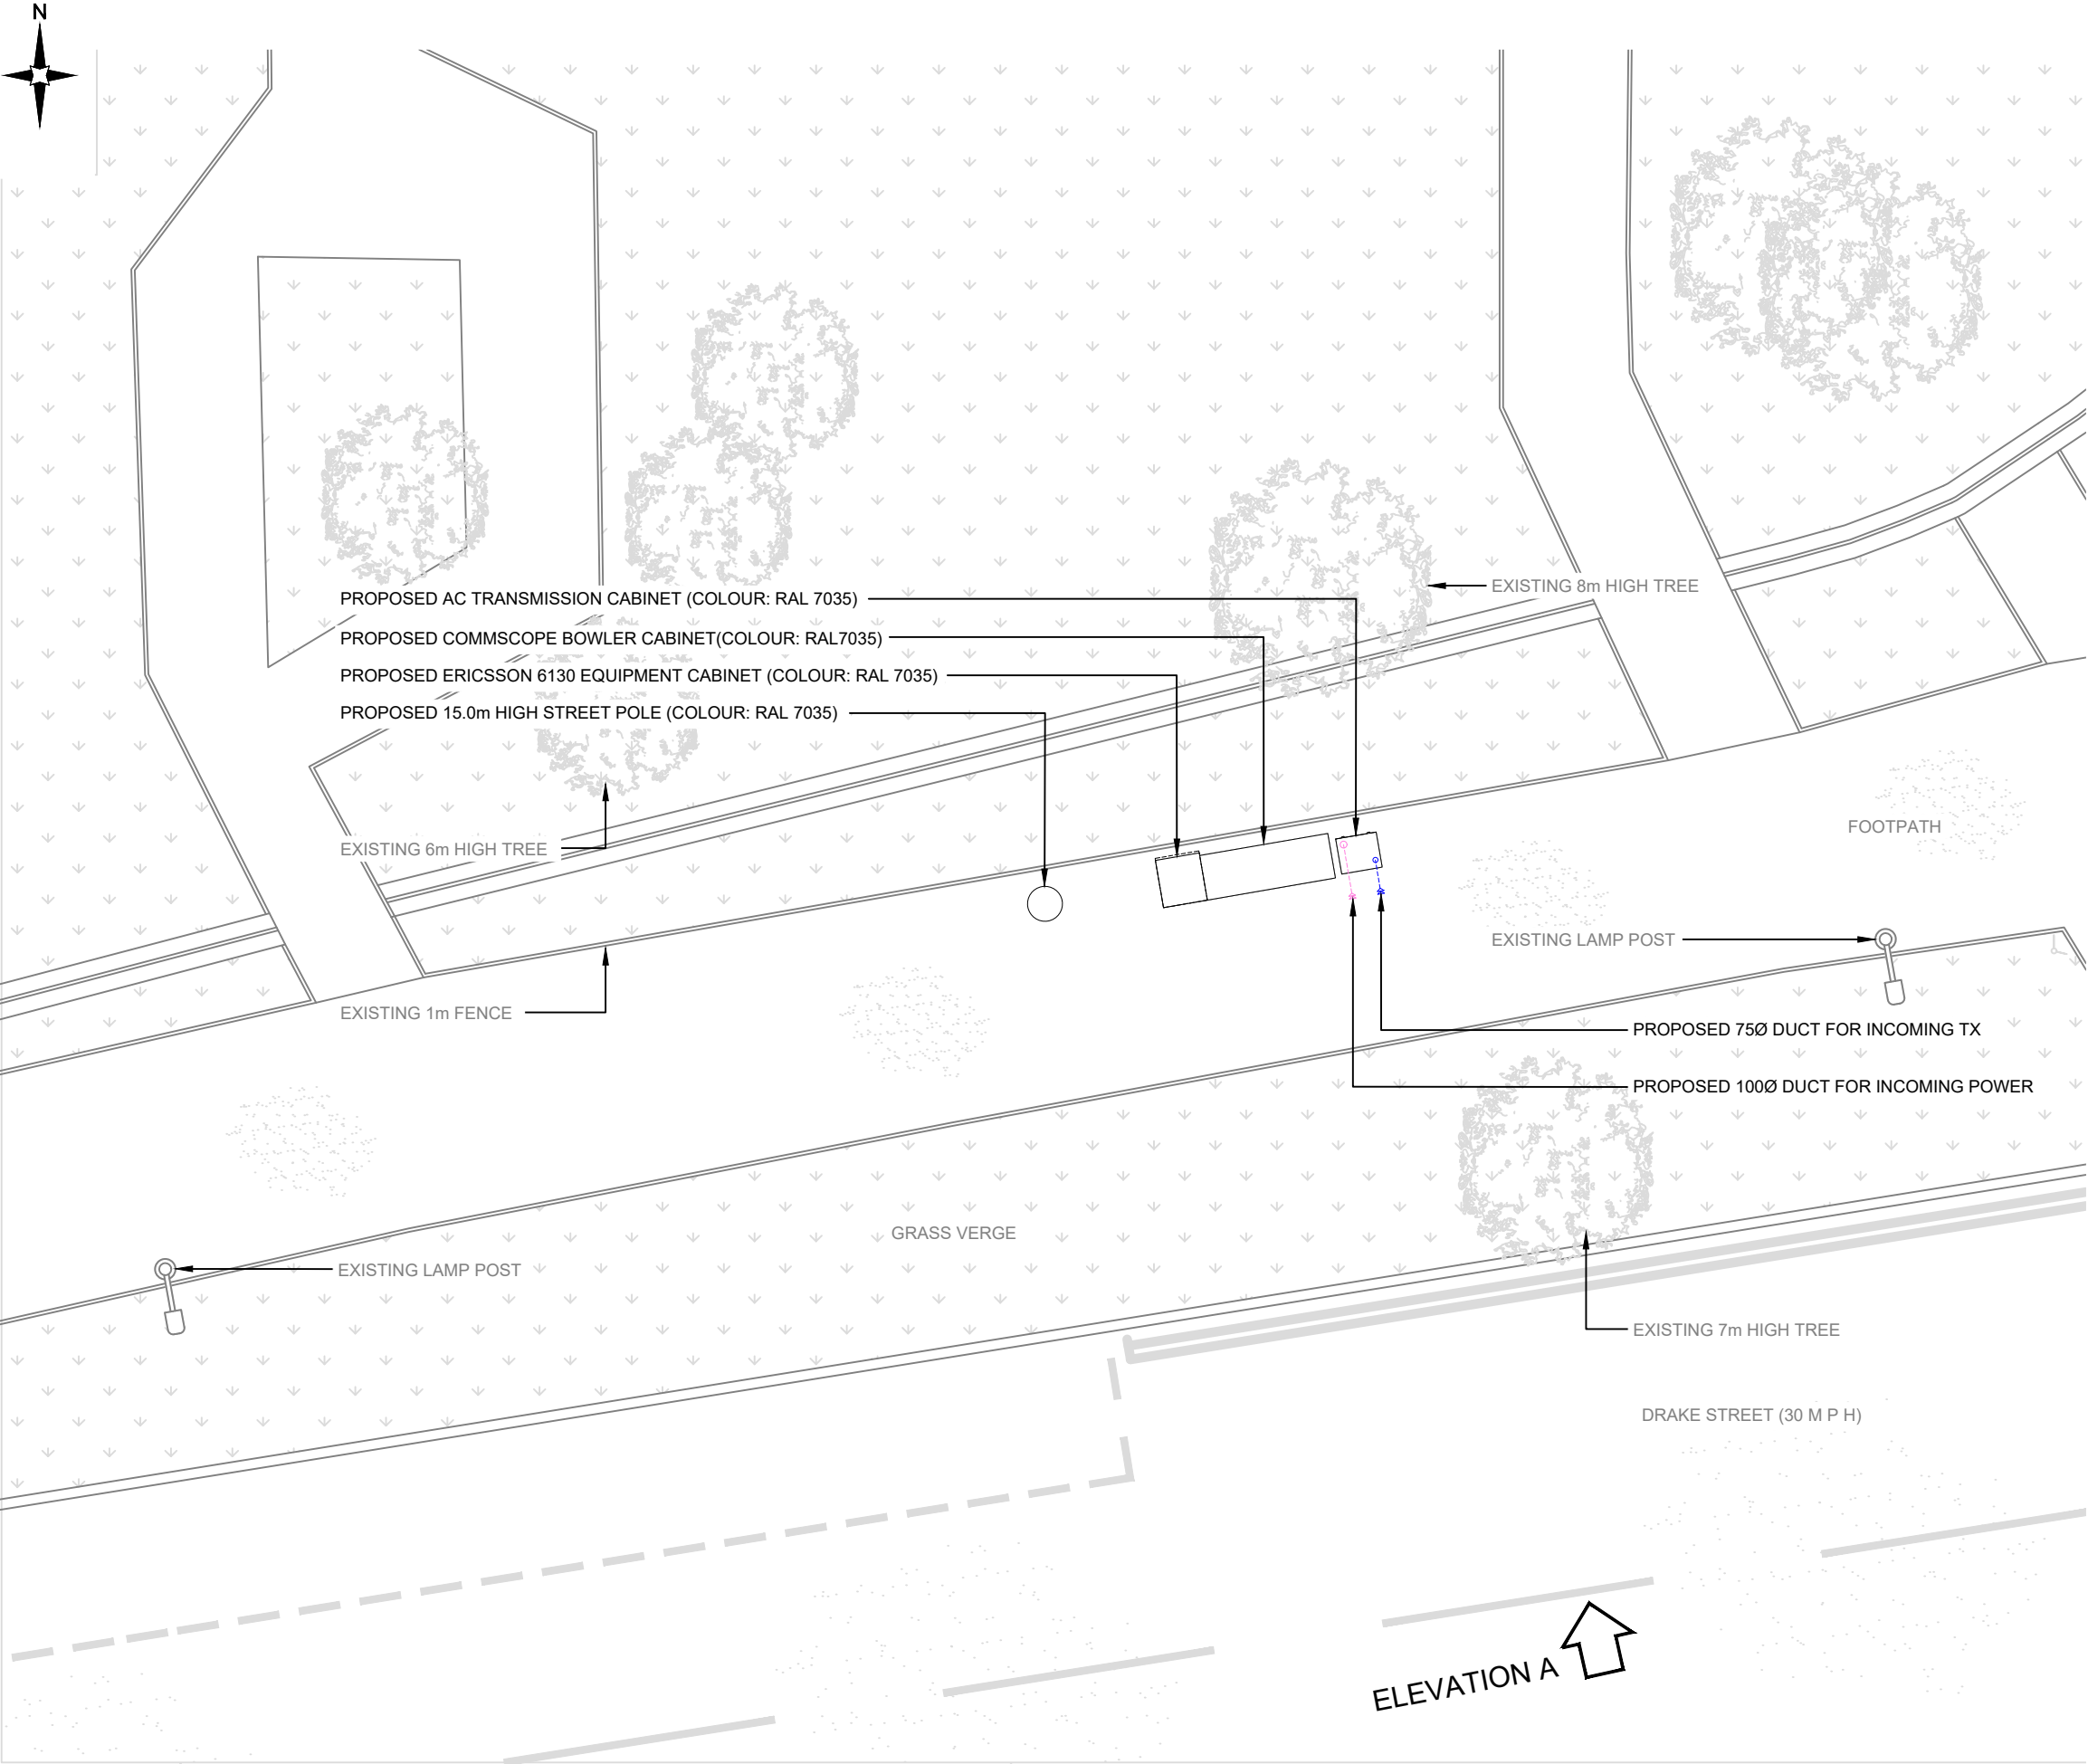

PROPOSED SITE PLAN

 

- NOTES:
- ALL DIMENSIONS IN MM UNLESS OTHERWISE NOTED.

A	Issued for Planning	JS	GBC	27.03.23
REV	MODIFICATION	BY	CH	DATE

**CK Hutchison
Networks (UK)
Limited**
Green Park,
450 Longwater Avenue,
Reading,
RG30 3UR

Design Consultant & Principal Contractor:

GBC
Great British Communications
Lapwing House, Block 3 Forward Point,
Ton House Lane, Widnes, Cheshire, WAB 0SL
t. 44 (0)151 420 4128
www.gbcservices.co.uk

Site Name: **DRAKE STREET**

3UK Nominal ID: **ROD25642**

Address: **DRAKE STREET
DEEPLISH
ROCHDALE
OL16 1PX**


Title: **215 PROPOSED SITE PLAN**

Project: **UNILATERAL SW**

Purpose of Issue: **PLANNING**

MBNL/TM/H3G Cell ID: **ROD190/30446/OL0512**

Drawing No: **ROD25642_ROD190_30446_OL0512_GA_REV_A** Issue: **A**

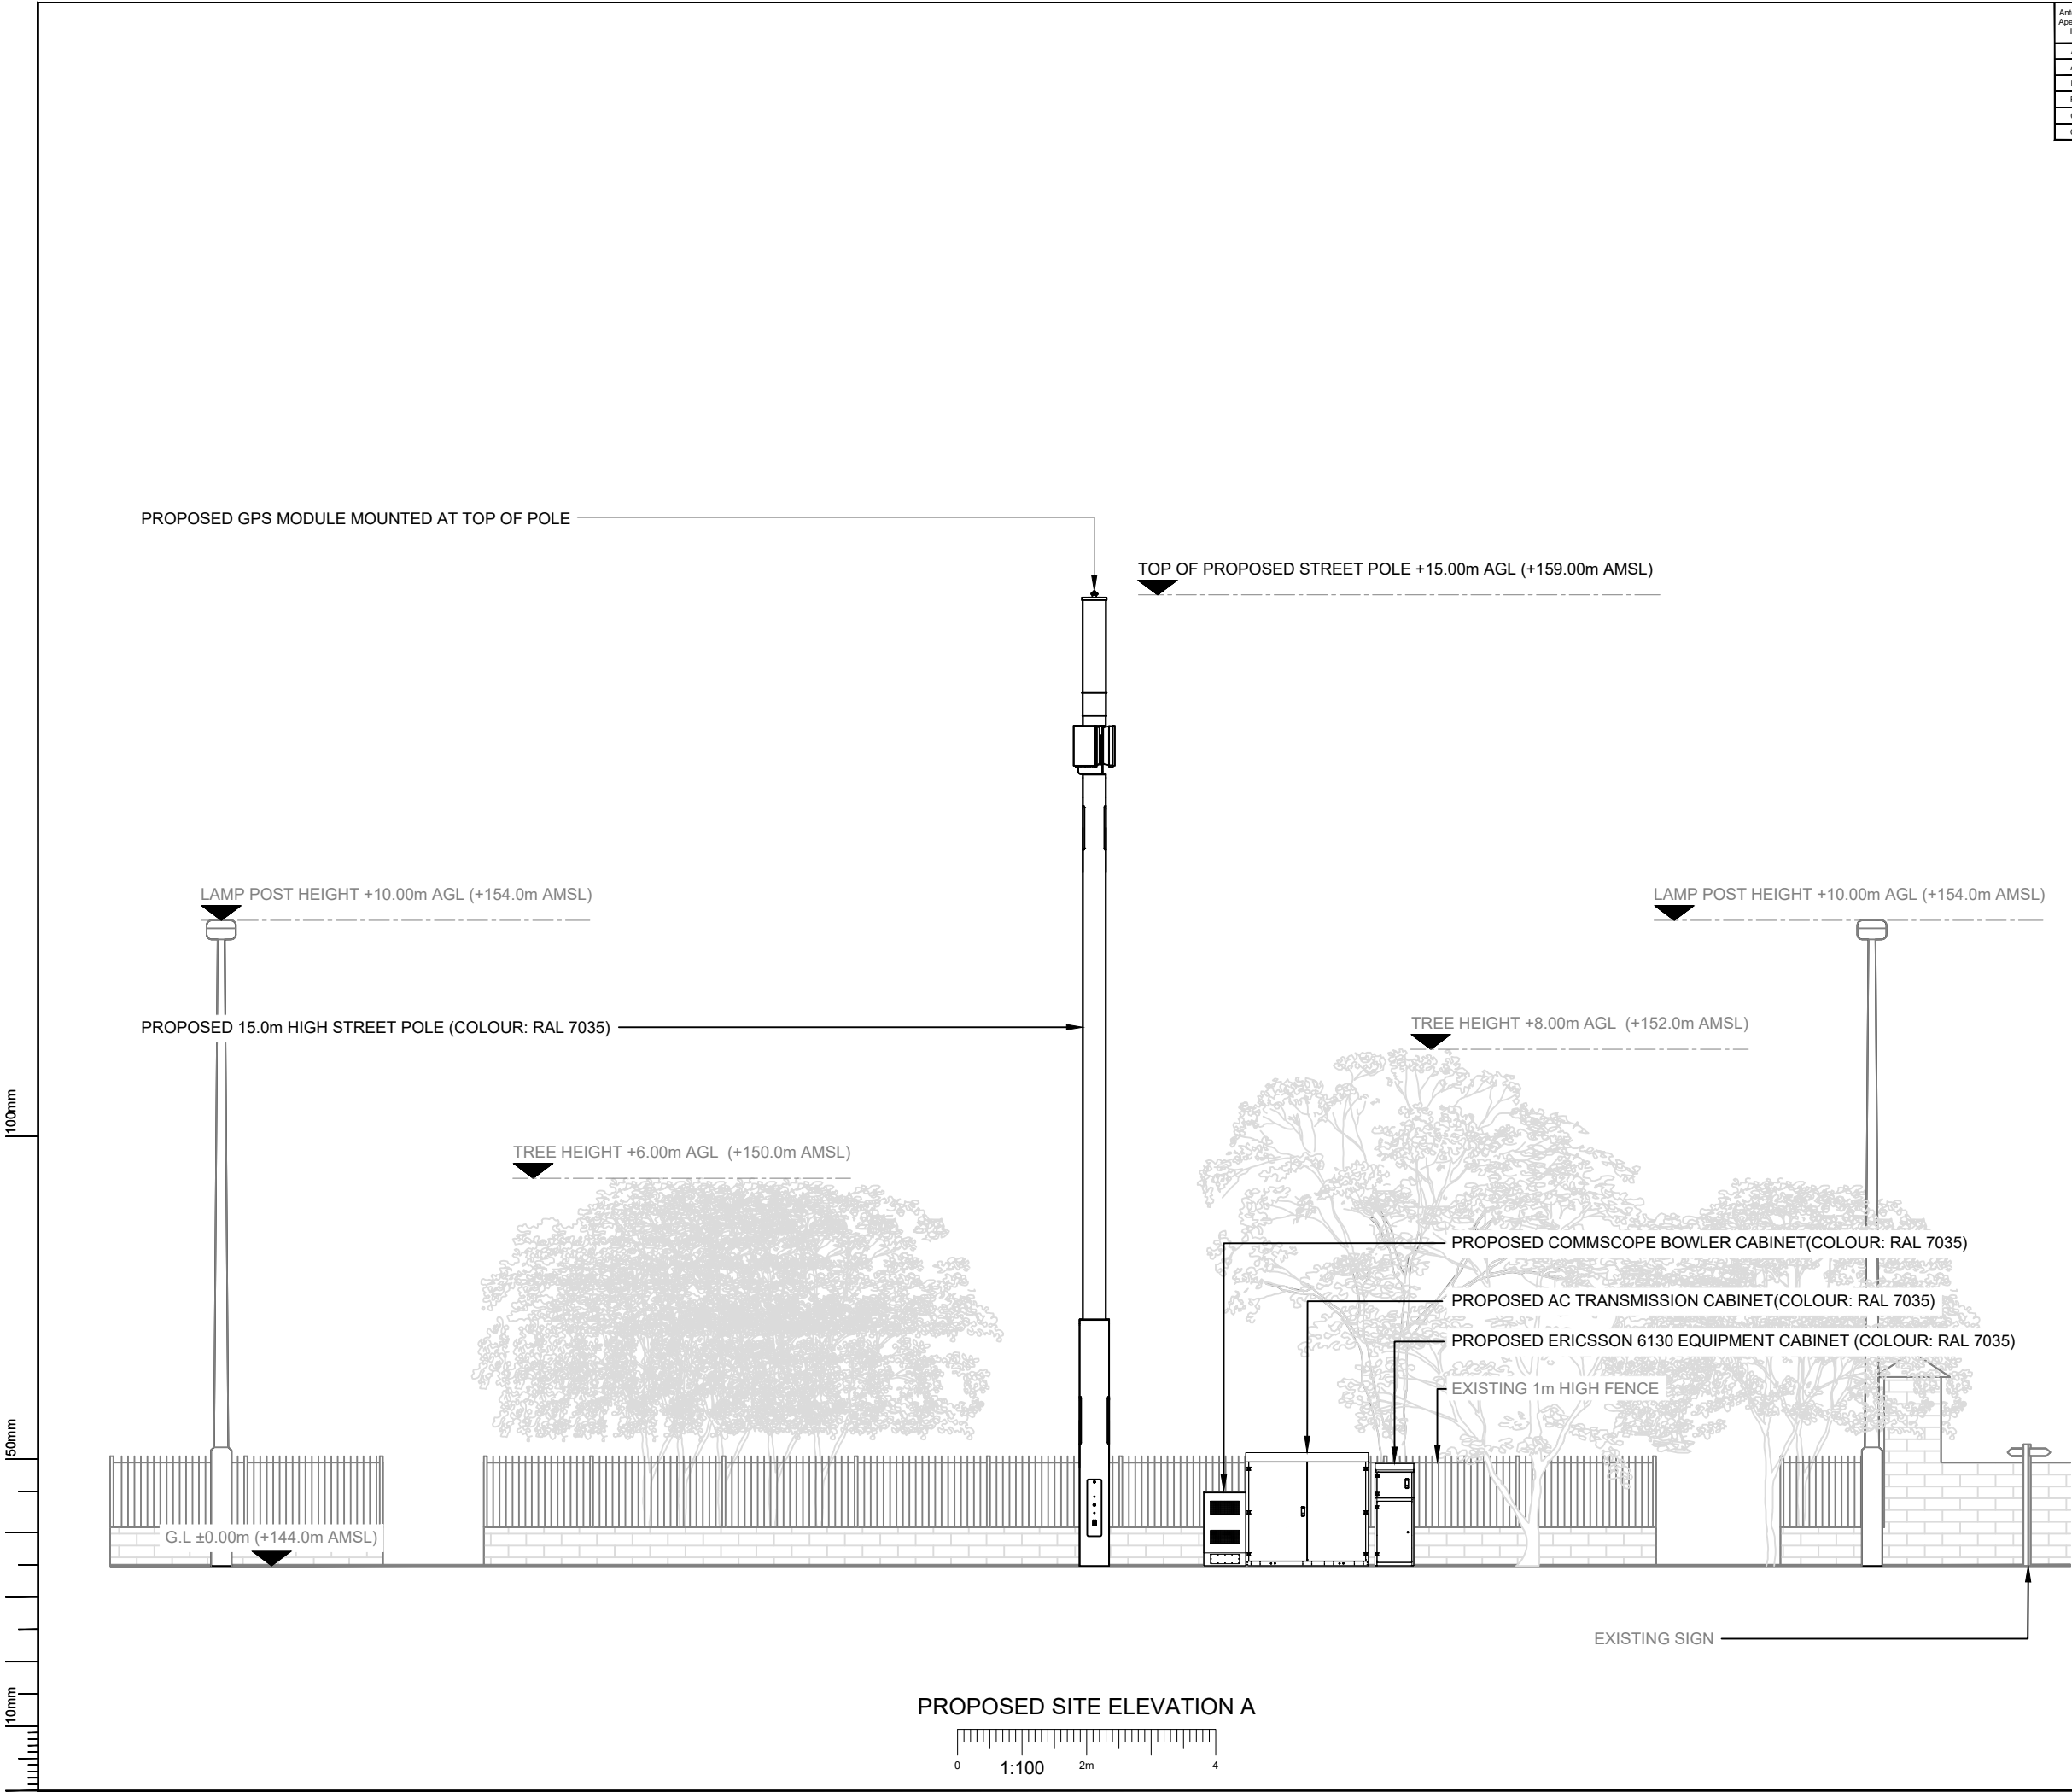

Antenna Aperture ID	Proposed 4G/5G Bearing
A1	0°
A2	0°
B1	120°
B2	120°
C1	240°
C2	240°

- NOTES:
- ALL DIMENSIONS IN MM UNLESS OTHERWISE NOTED.

A	Issued for Planning	JS	GBC	27.03.23
REV	MODIFICATION	BY	CH	DATE

**CK Hutchison
Networks (UK)
Limited**

Green Park,
450 Longwater Avenue,
Reading,
RG30 3UR

Design Consultant & Principal Contractor:



Great British Communications
Lapwing House, Block 3 Forward Point,
Ton House Lane, Widnes, Cheshire, WA8 0SL
t. 44 (0)151 420 4128
www.gbcservices.co.uk

Site Name: **DRAKE STREET**

3UK Nominal ID: **ROD25642**

Address: **DRAKE STREET
DEEPLISH
ROCHDALE
OL16 1PX**

Title: **265 PROPOSED SITE ELEVATION**

Project: **UNILATERAL SW**

Purpose of Issue: **PLANNING**

MBNL/TM/H3G Cell ID: **ROD190/30446/OL0512**

Drawing No: **ROD25642_ROD190_30446_OL0512_GA_REV_A**

Issue: **A**