

ALL DIMENSIONS ARE FOR REFERENCE
PURPOSES ONLY DISCRPENCIES ARE TO BE
REPORTED TO THE DRAWINGS AUTHOR. DO NOT
SCALE FROM DRAWING.


MATERIALS / KEY



LAWN



VEGETATION AND HEDGES

 

KERB




BLACK TARMAc
TO COMPRISE OF
25mm Surface Course
50mm Binder Course
150mm MOT Type 01
Geo Textile Membrane
Sub Grade




CHANNEL DRAIN



GULLEY

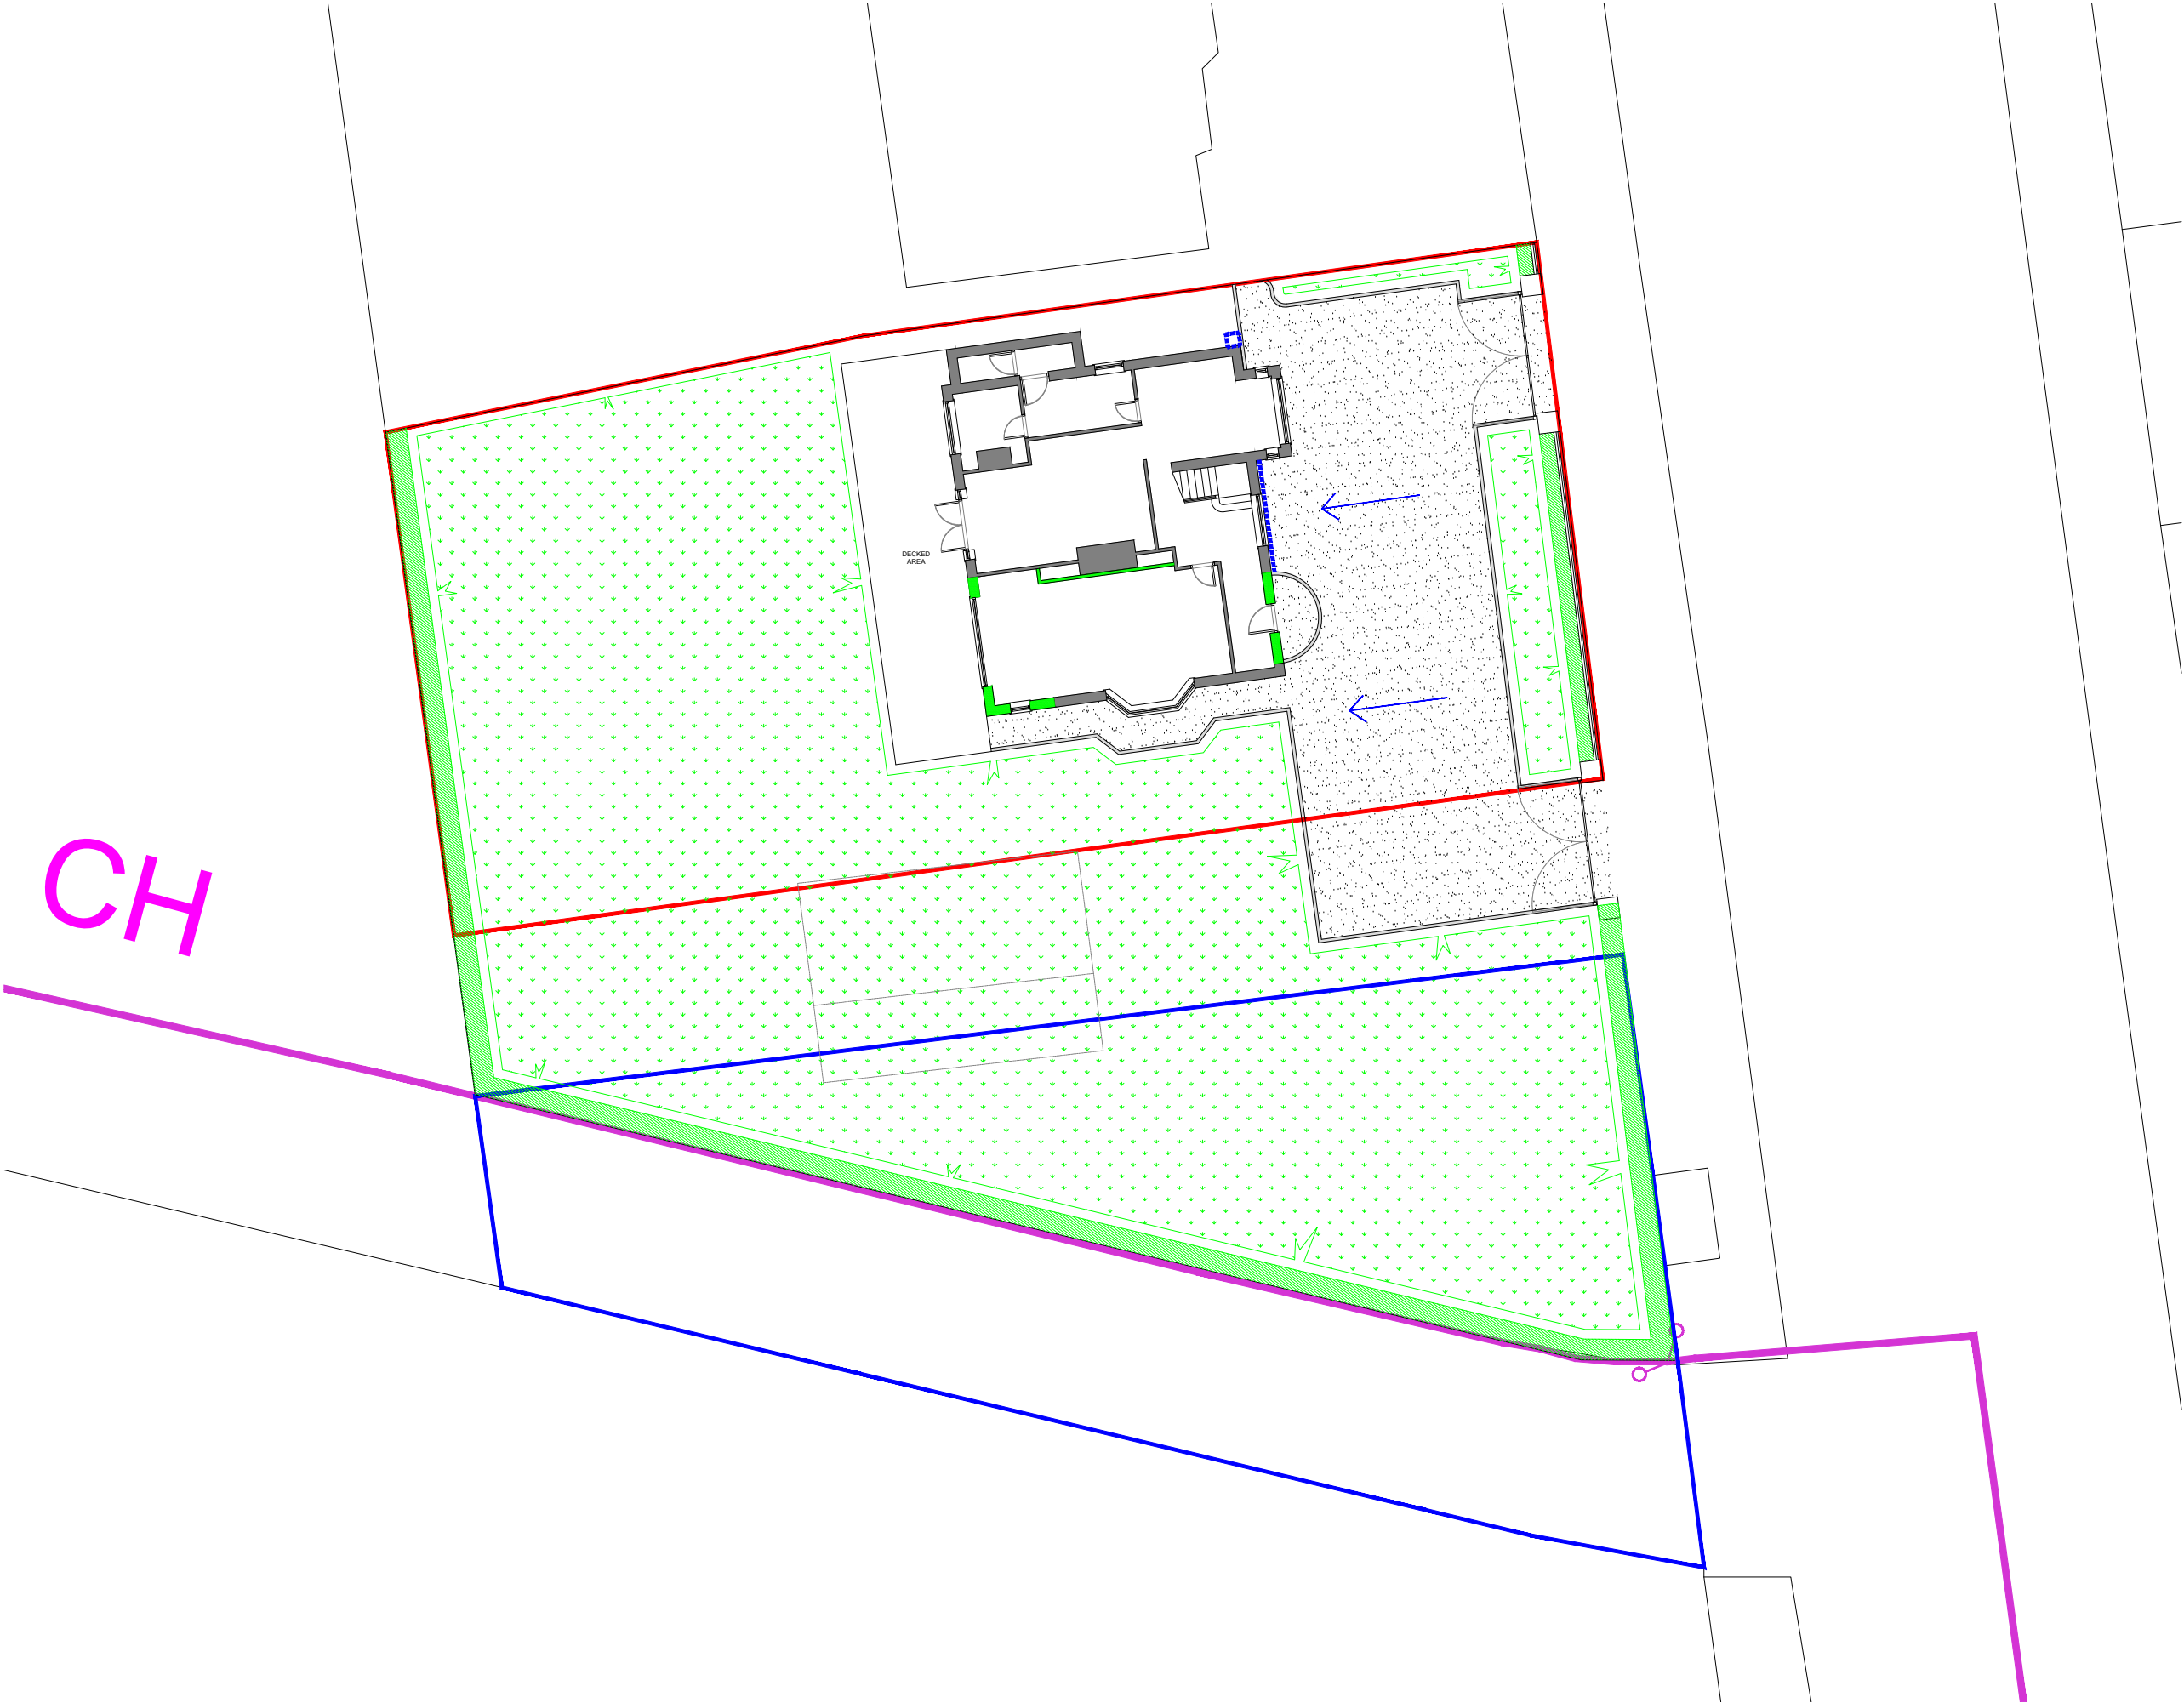

PROPOSED SITE PLAN

 

	06.10.23	Updated inline with planning officers comments. Renumbered in order to include existing site plan 101.			
Rev	Date	Description		Rev By	Chk'd By
Drawing Title		PROPOSED SITE PLAN			
Job-Dwg No		051ROC-102A			
Project Title		INTERNAL REMODEL / FACADE TREATMENT 300 MIDDLETON ROAD HEYWOOD MIDDLETON OL10 2LG			
Client		MR LYNISKY			
Status		PLANNING			
Scale	1:200		Drawing Size	A3	
Date	10/23				