


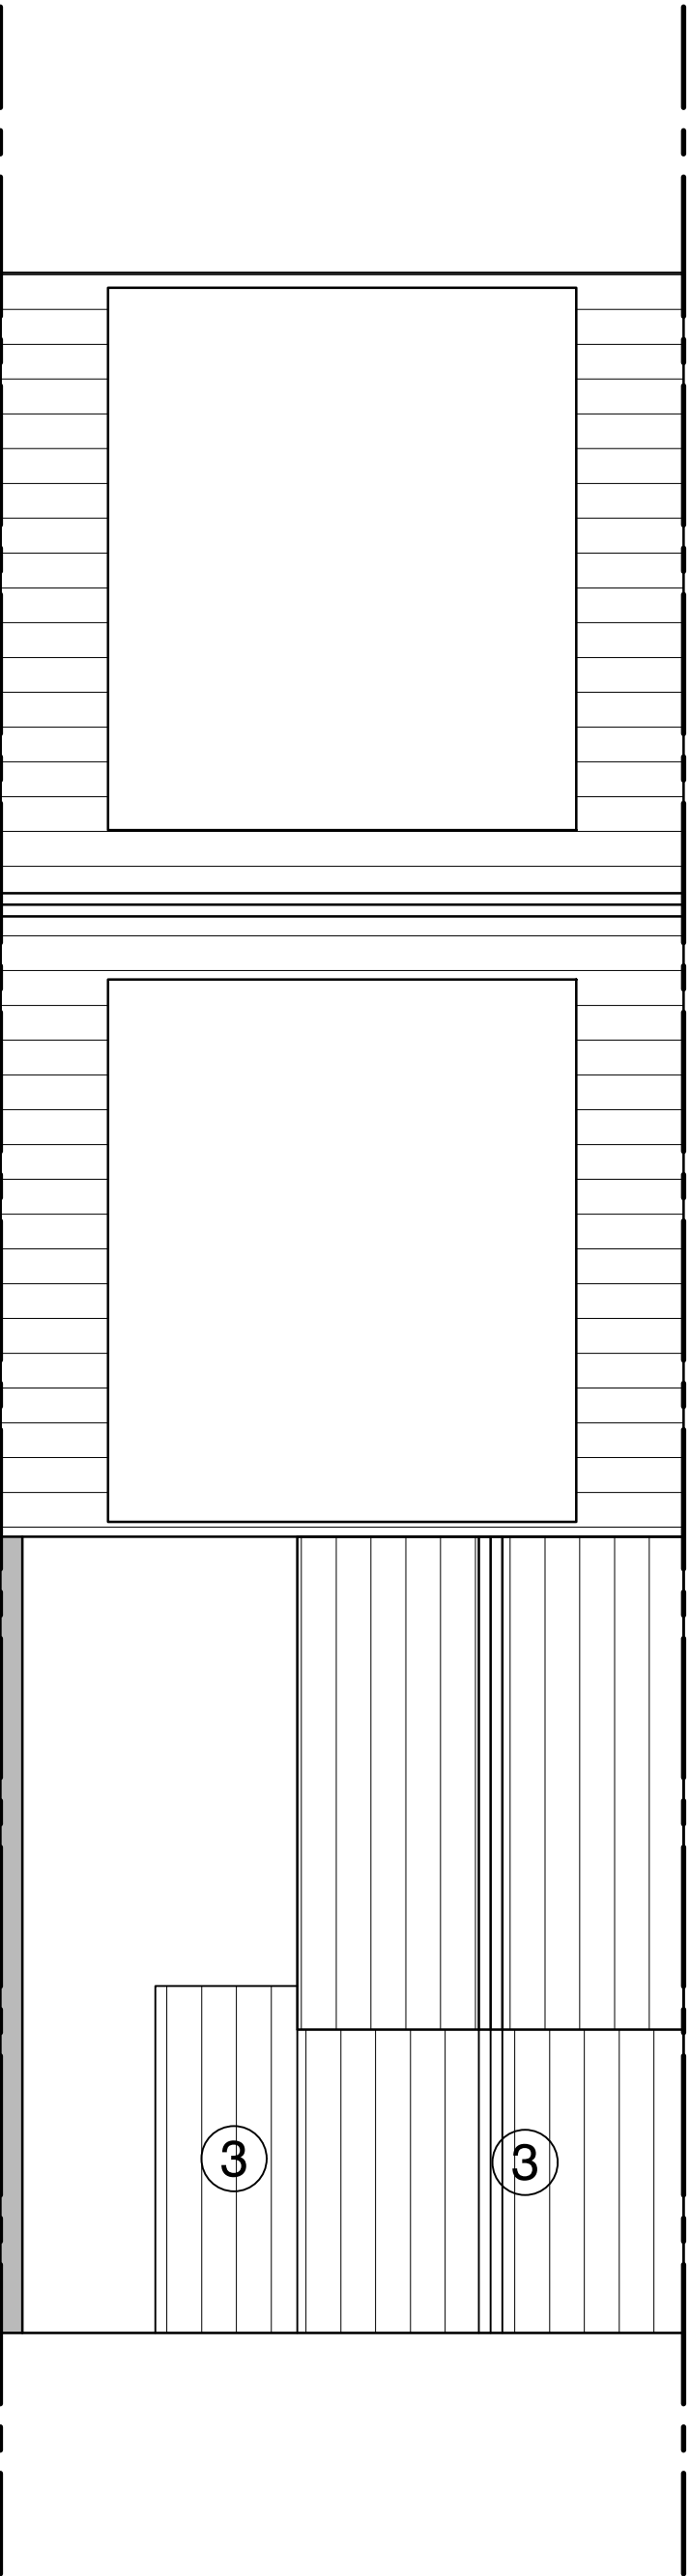

- KEY:
- ① Red Brickwork to match existing
 - ② Brown UPVC double glazed window assemblies to match existing
 - ③ Interlocking roof tiles to match existing
 - ④ Black UPVC fascia board to match existing
 - ⑤ Black UPVC rainwater & soil goods

Proposed Roof Plan
scale 1:50

DRAWING STATUS:			INFORMATION			FOOTPRINT DESIGN		
REVISION	DATE	DESCRIPTION	CLIENT:	SCALE:	DATE:	E:	W:	
			AMIR MUSHTAQ	1:50@A1	09.04.24	info@footprintdesign.net	www.footprintdesign.net	
			PROJECT: 61 EXETER STREET, ROCHDALE					
			DRAWING TITLE: PROPOSED ROOF PLAN					
			DRAWING NO: A118_L(61)08					