




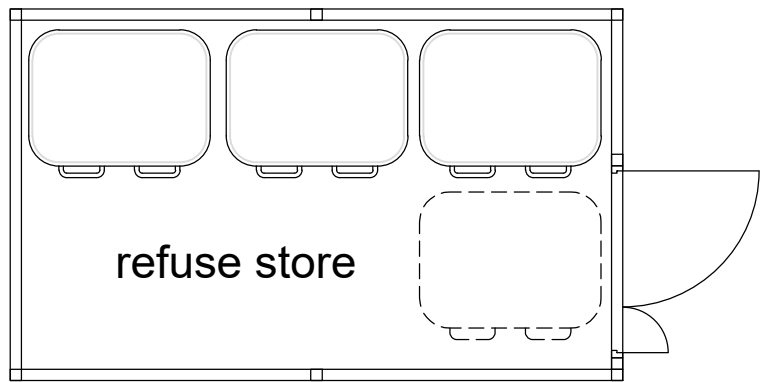


Plan 1:50

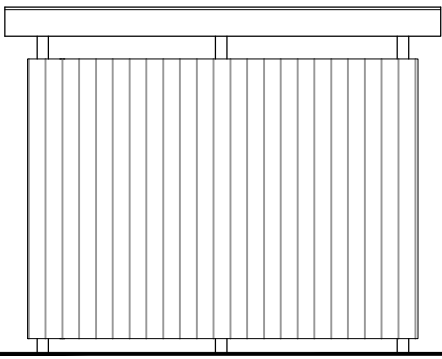


South East Elevation
1:50

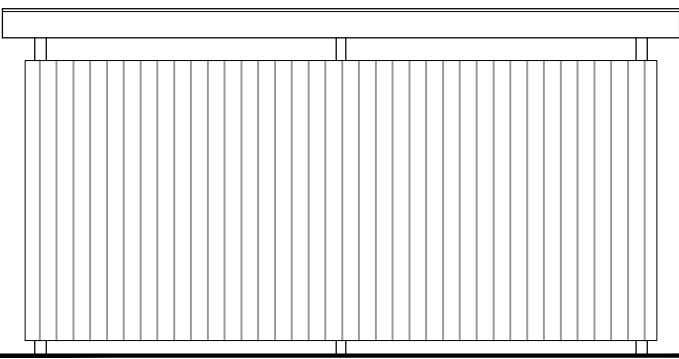


North East Elevation
1:50

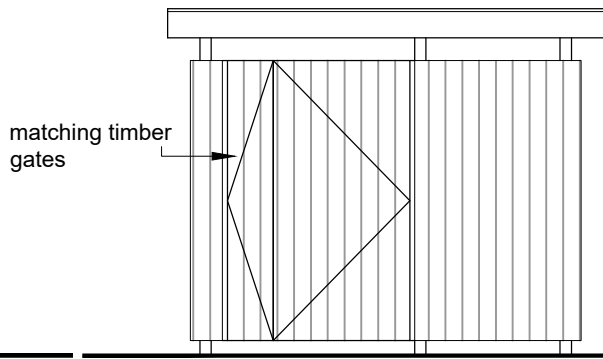




North West Elevation
1:50

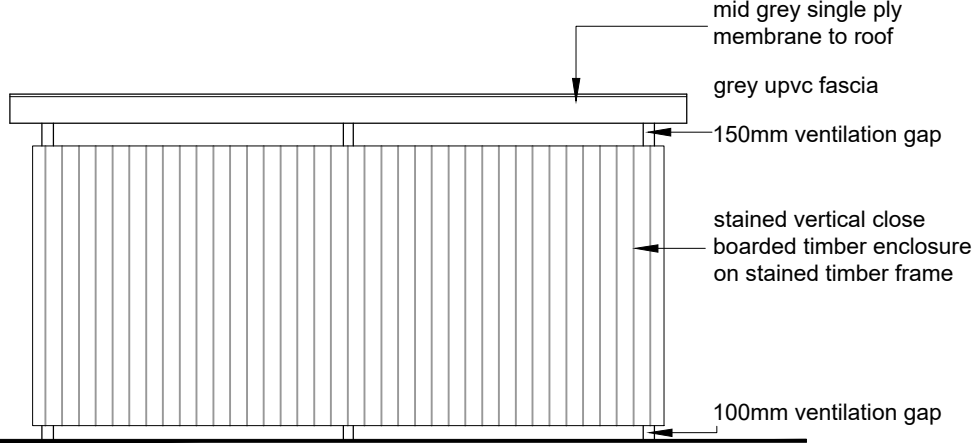



South West Elevation
1:50

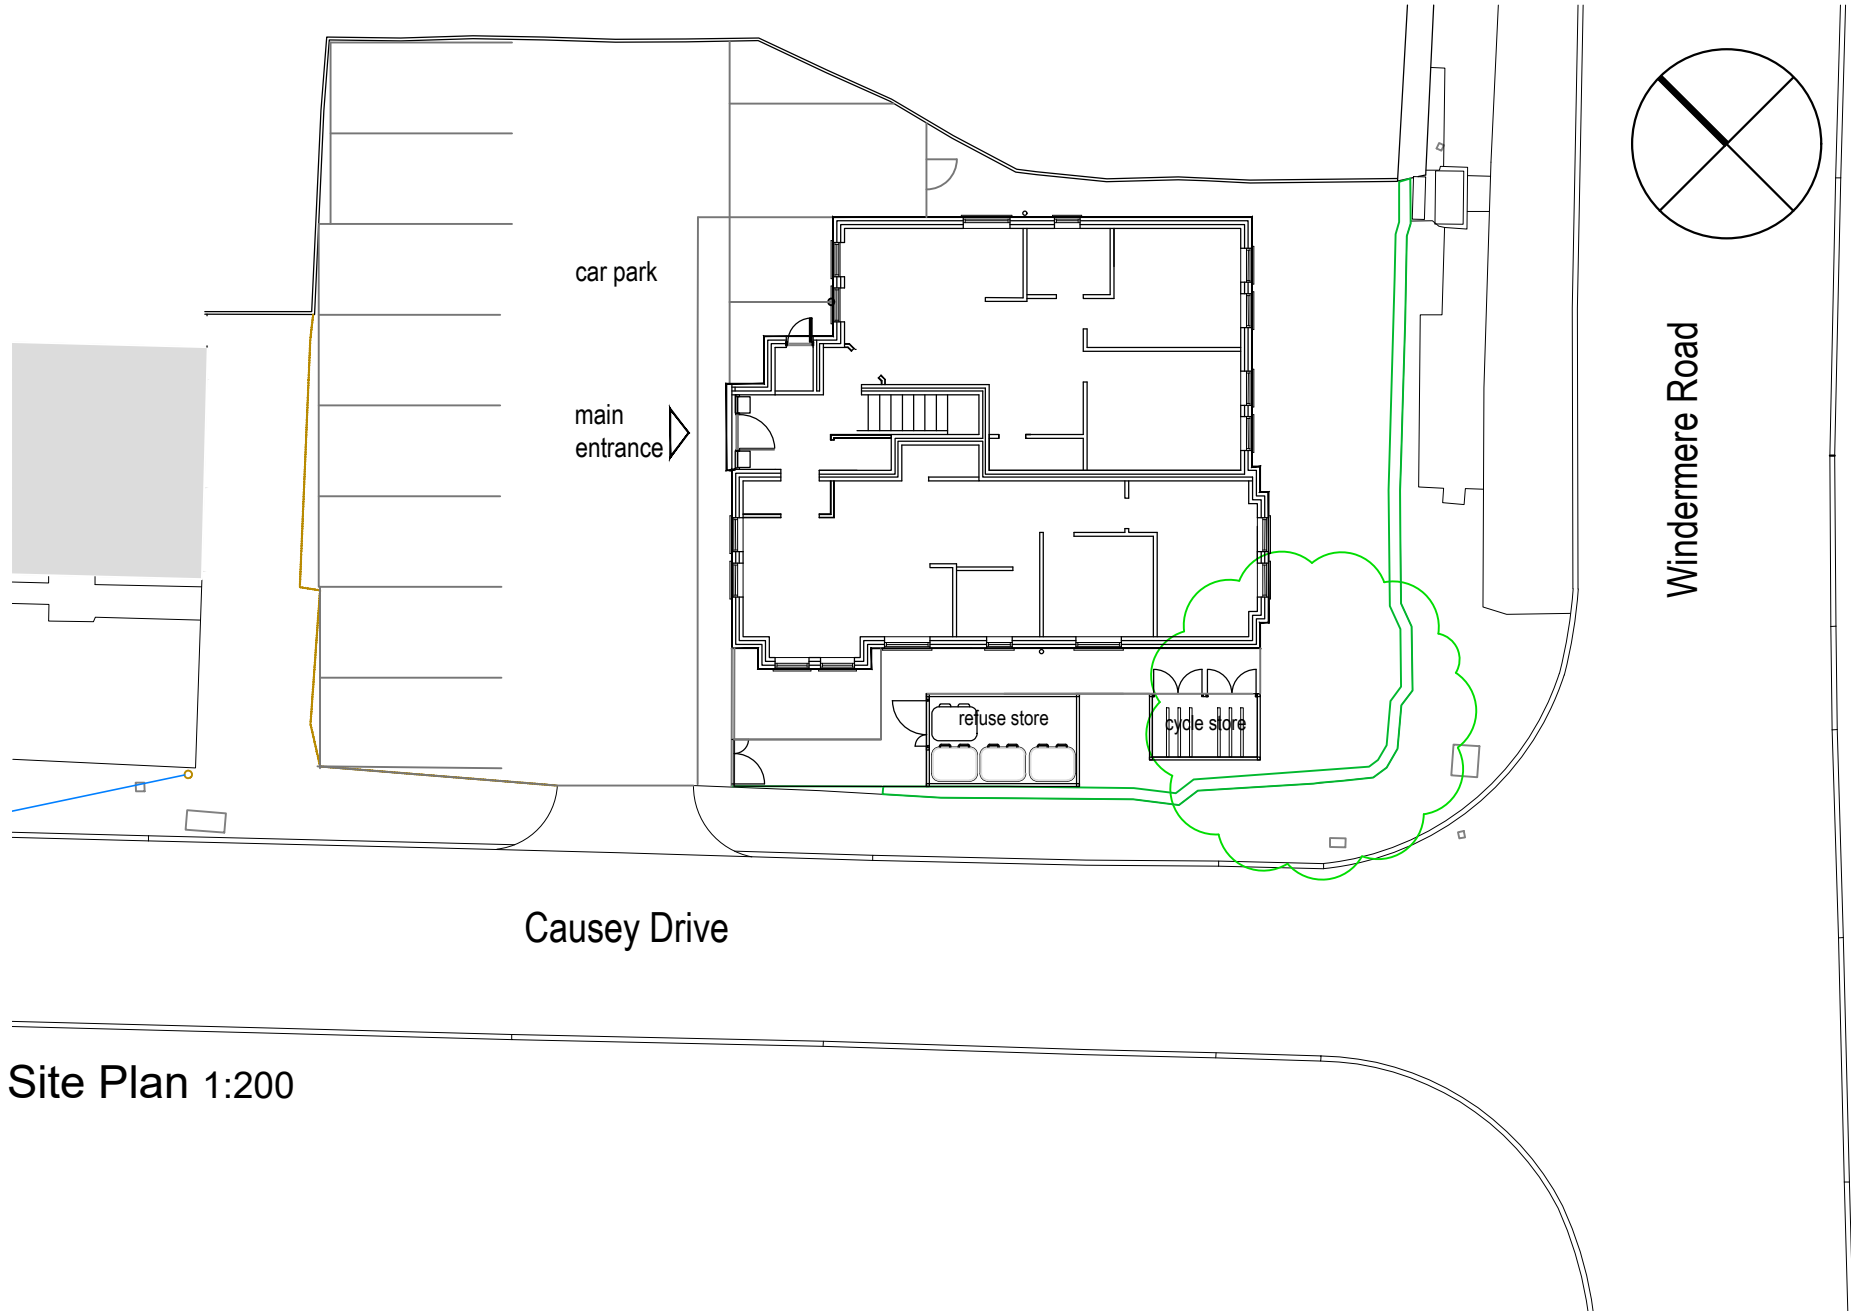


Site Plan 1:200

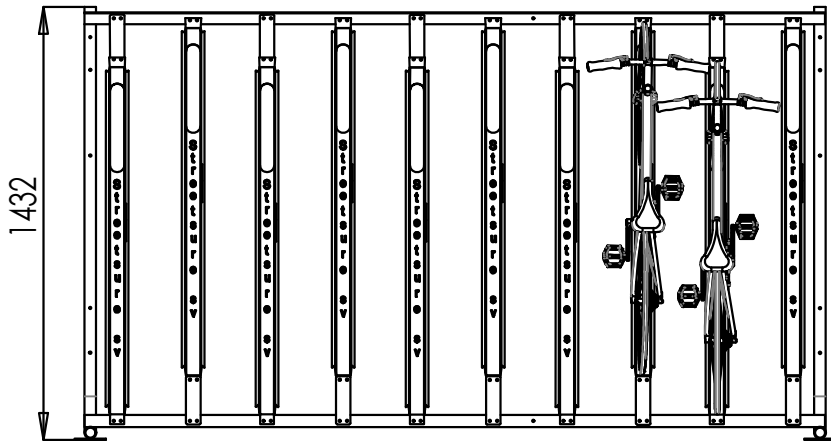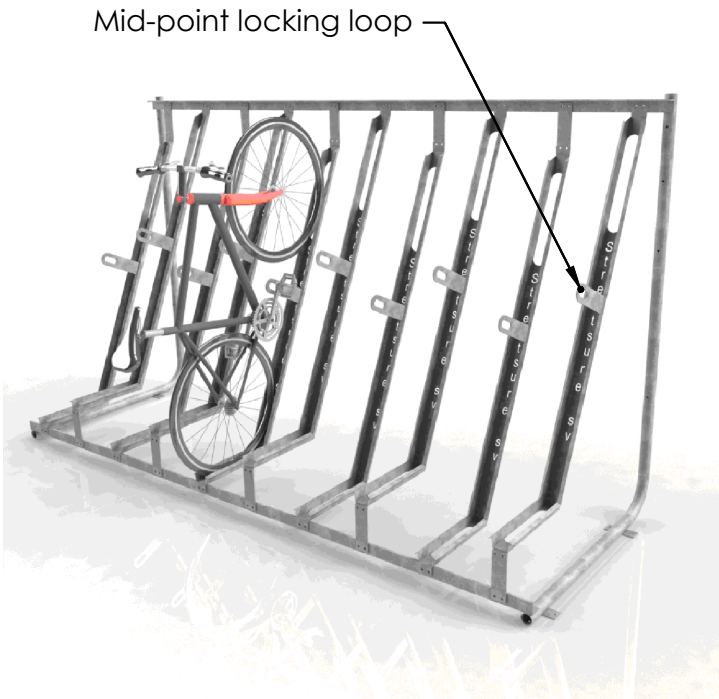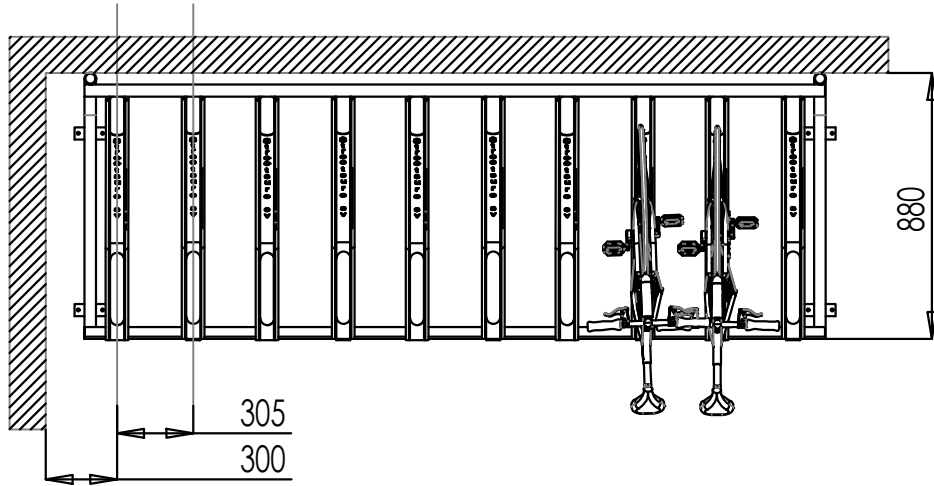


Proposed Cycle Racks nts

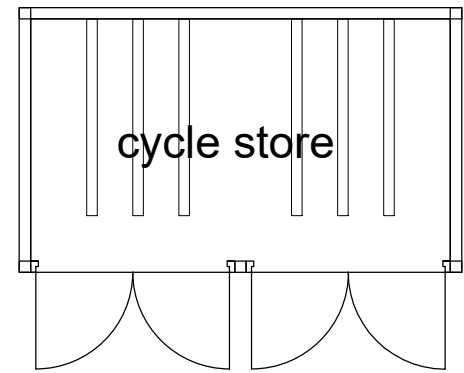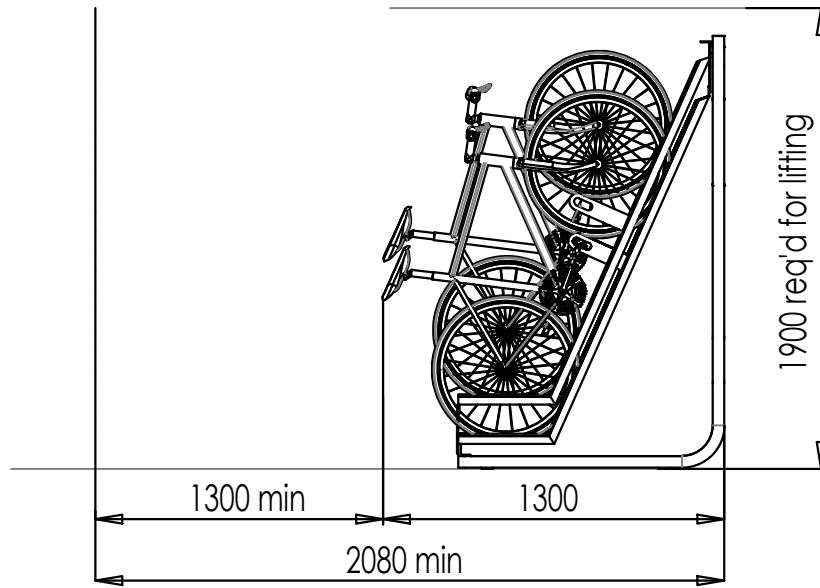


Plan 1:50

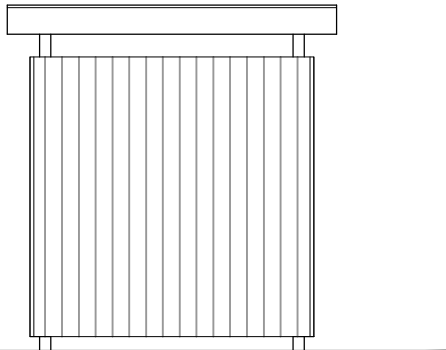


South East Elevation
1:50

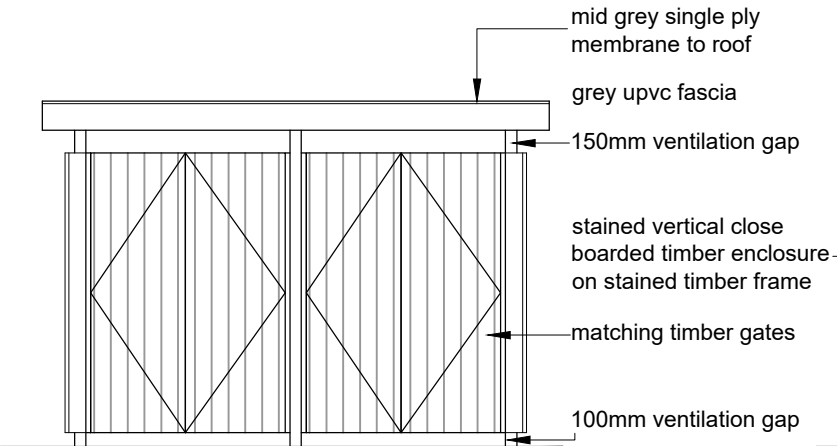

North West Elevation
1:50

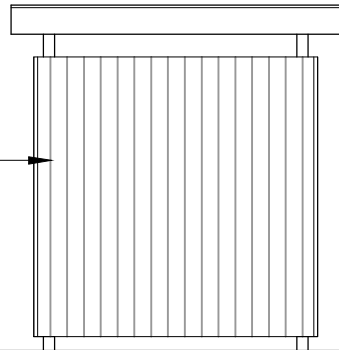

North West Elevation
1:50

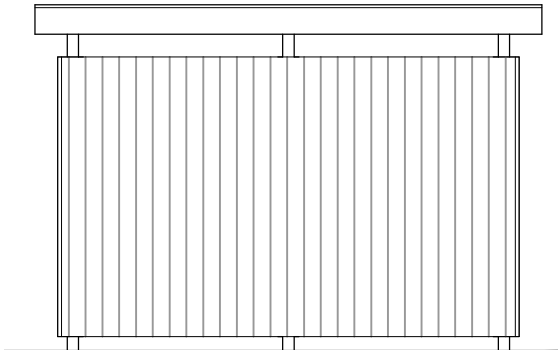

South West Elevation
1:50

B	Refuse store and cycle store moved to original locations.	27.11.23	DJC	-
A	Store locations adjusted.	11.08.23	DJC	-
rev	description	date	drawn	check



client
Gallcon Homes Ltd.

project
Causey Drive
Middleton
Manchester, M24 5PN

drawing
Proposed Cycle and Refuse Stores

file name 23 1264 PLANNING	rev B	scale As noted @ A2
-------------------------------	----------	------------------------

drawing reference 23 1264 P01	original by DJC
----------------------------------	--------------------

issue status PLANNING	checked by -
--------------------------	-----------------

The copyright of this drawing is held by DC&MG Associates Limited, and no reproduction is allowed without prior permission. This drawing must be checked and verified by the contractor prior to work commencing on site. Liability shall not be taken for any defects in this drawing unless, prior to commencing, this drawing and all its dimensions have been so checked and verified. All drawings issued prior to being checked to be treated as draft. Do not scale except for planning purposes.