

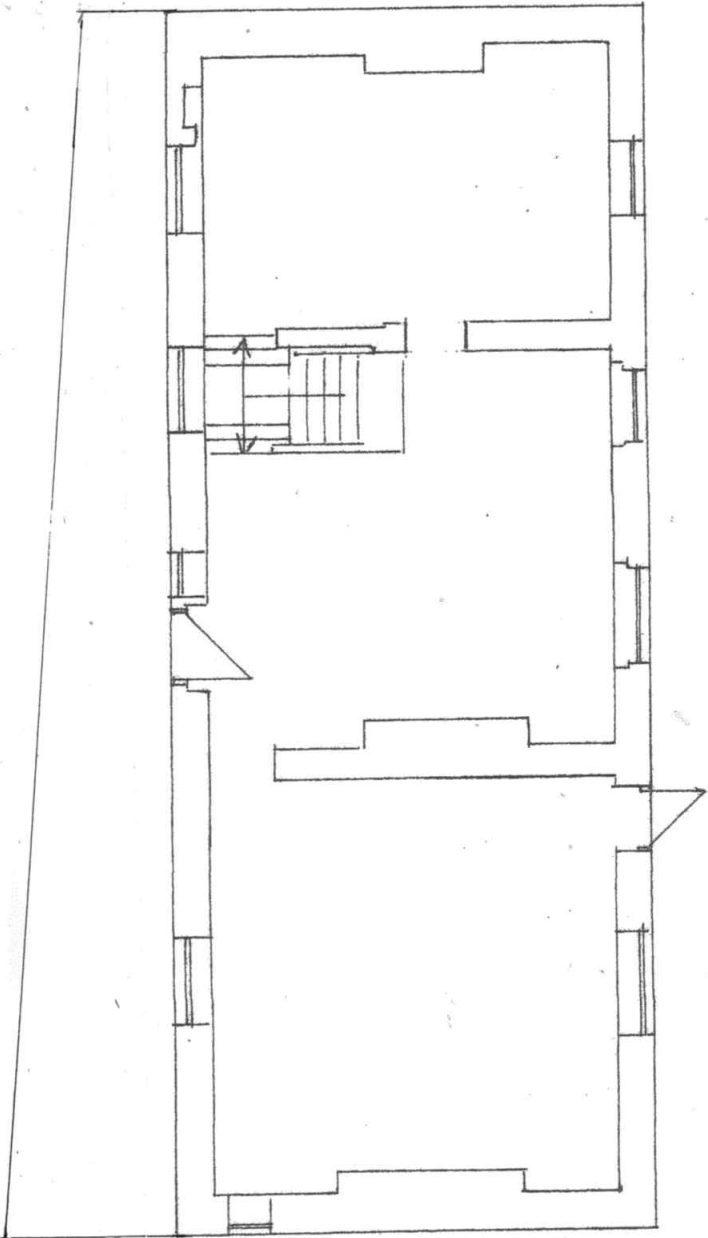


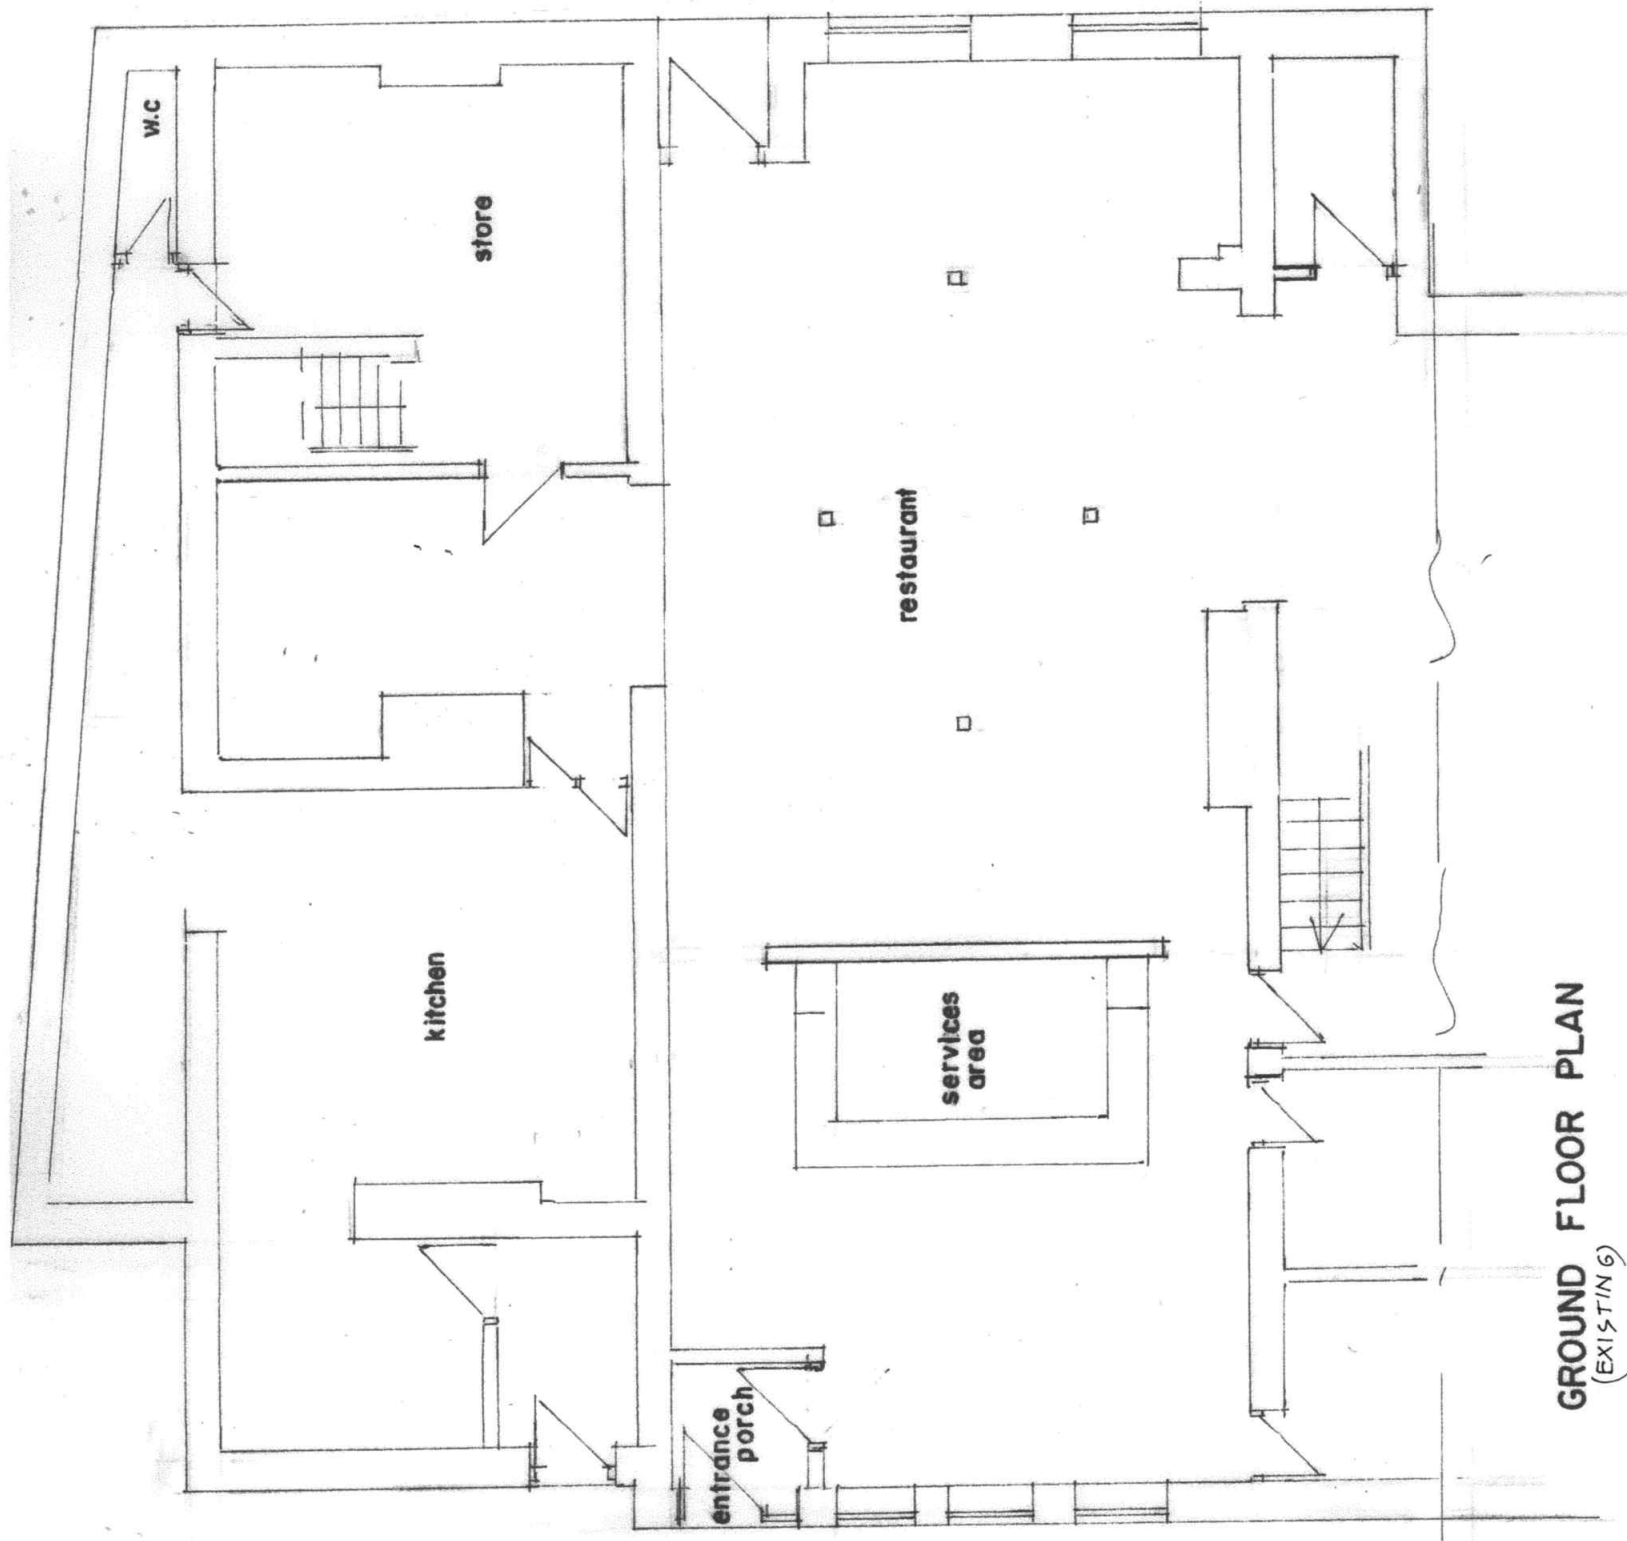

FIRST FLOOR PLAN
(EXISTING)

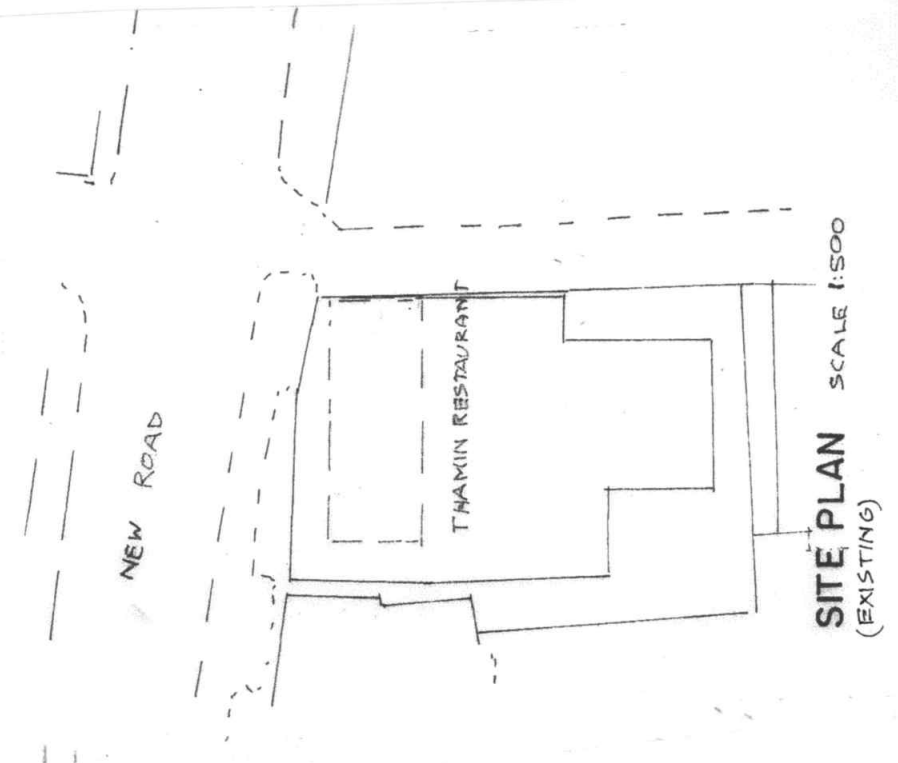

BUILDING DESIGN SERVICES		
M. FAROOQ		
418 Bury Road Rochdale OL11 5EU.		
Tel: 01706 712231 Mob: 07967605763		
PROPOSED CHANGE OF USE AT FIRST FLOOR FROM STORAGE SPACE INTO SELF-CONTAINED FLATS AT THAMIN RESTAURANT NEW ROAD LITTLEBOROUGH OL15 8PL		
For: Mr. ABDUL KAMAL	2167/1	
Plan	Scale 1:100	