




PROPOSED REAR ELEVATION

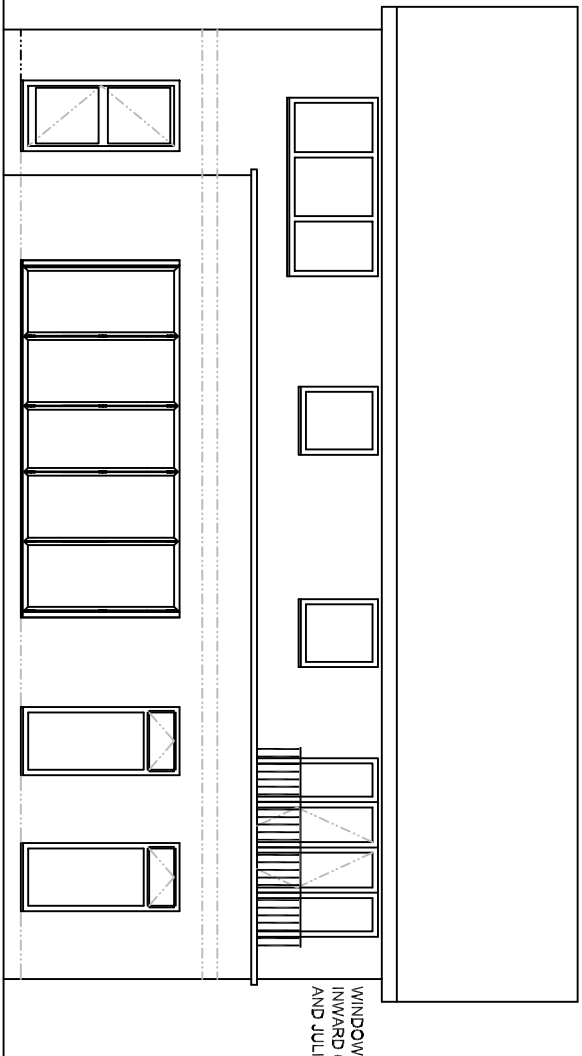


PROPOSED SIDE ELEVATION

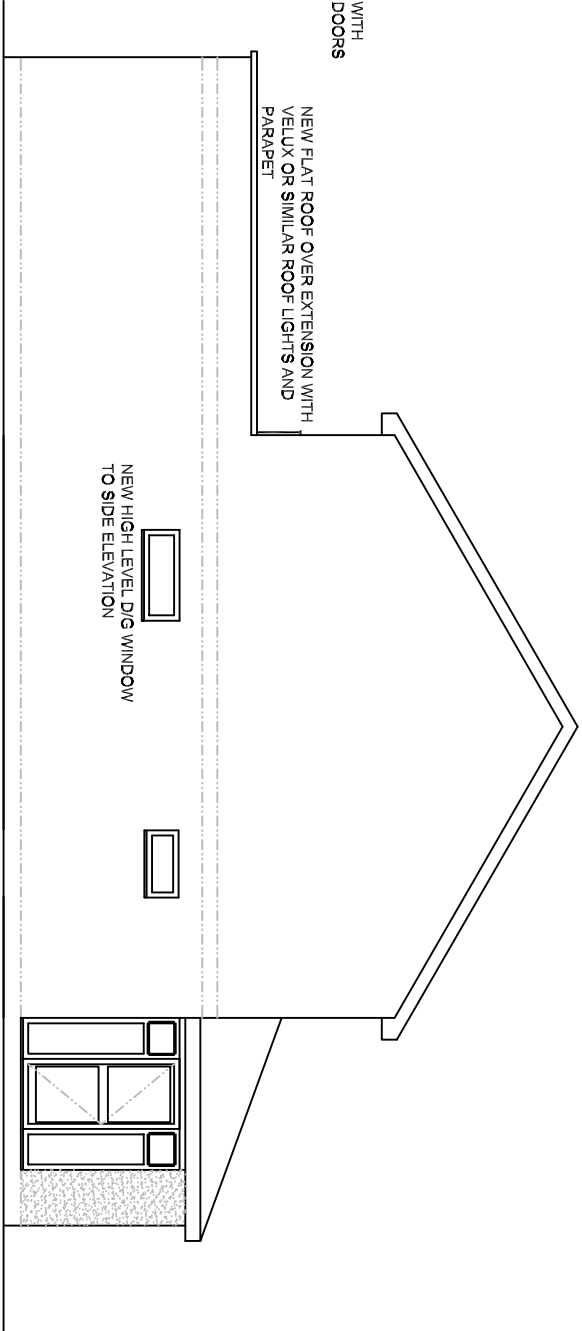

PROPOSED SIDE ELEVATION

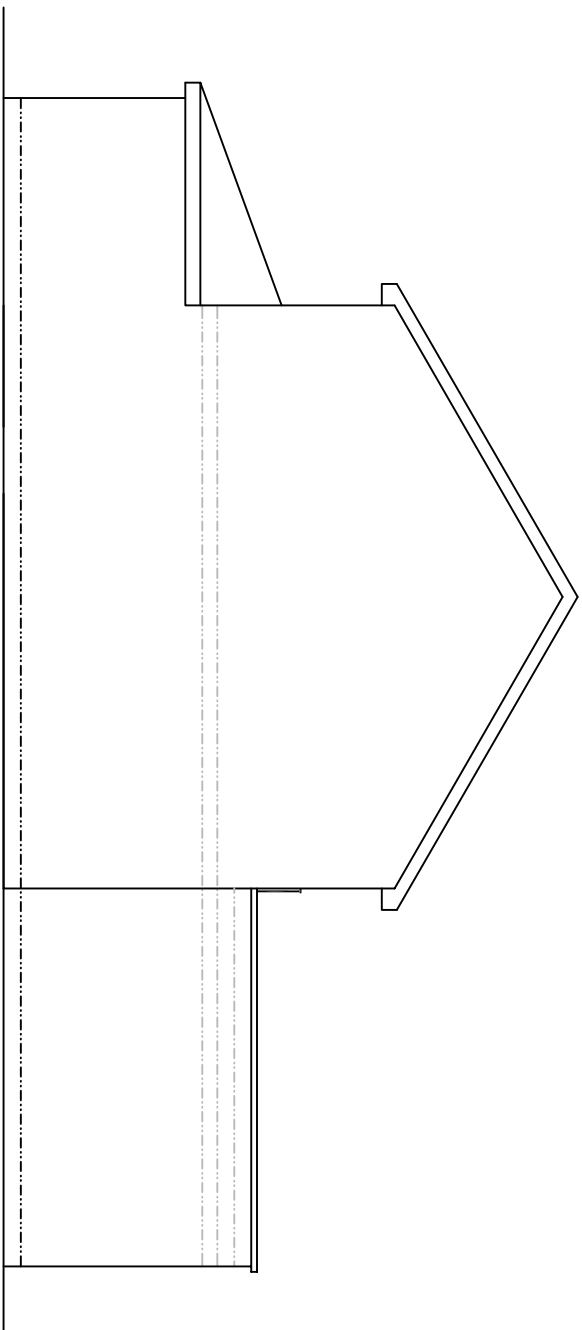


EXISTING FRONT ELEVATION

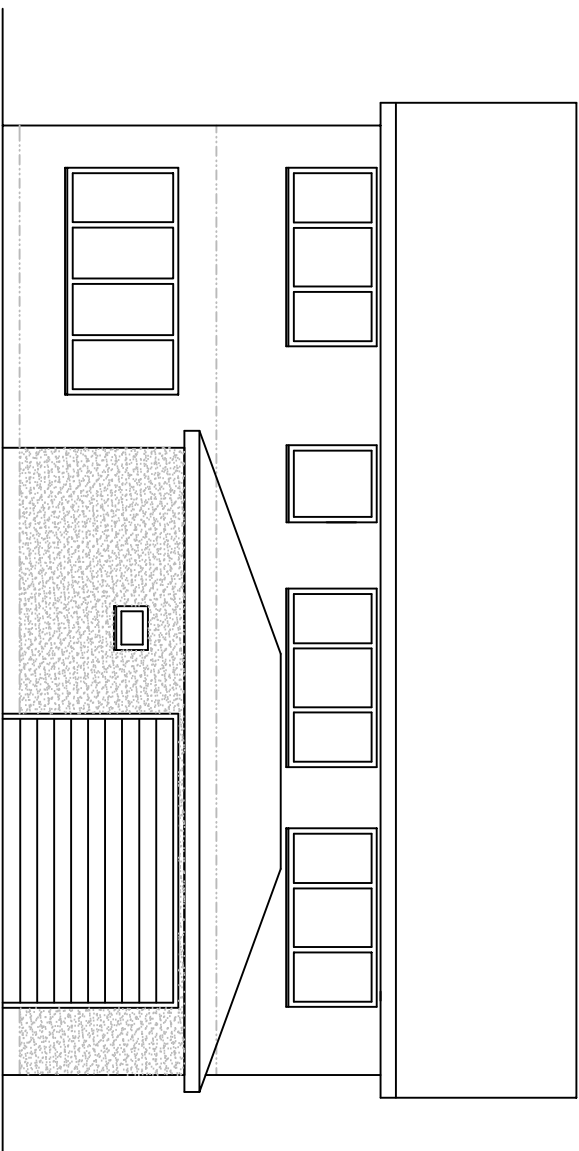


PROPOSED PLAN @ 1:500




PROPOSED SECTION

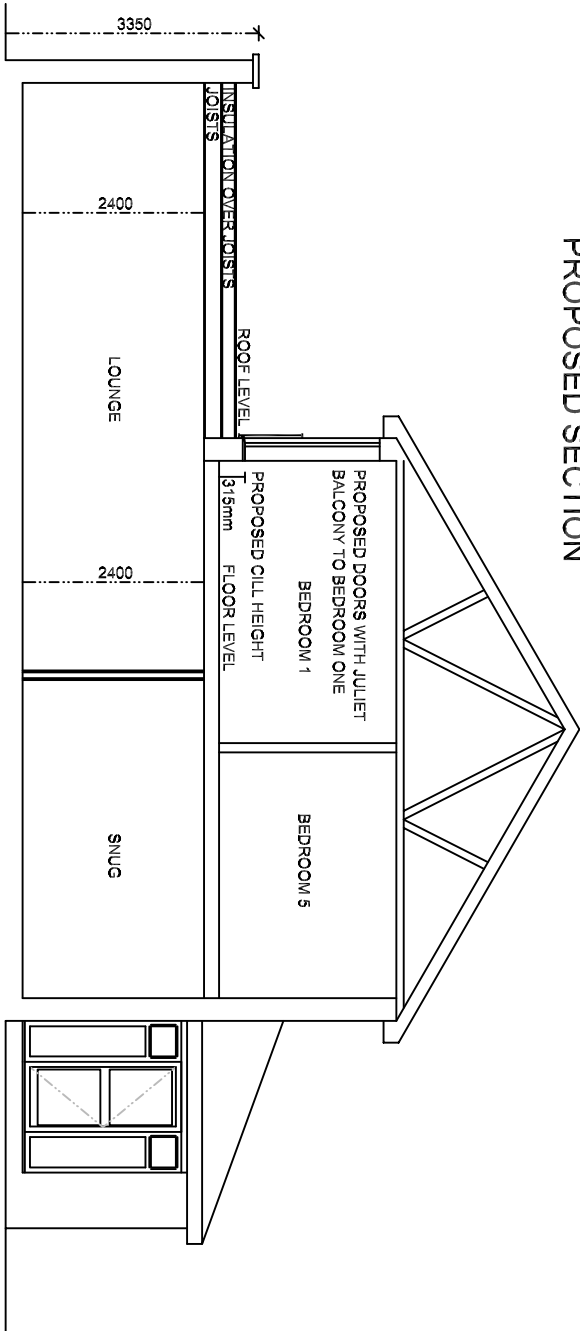


PROPOSED GROUND FLOOR PLAN

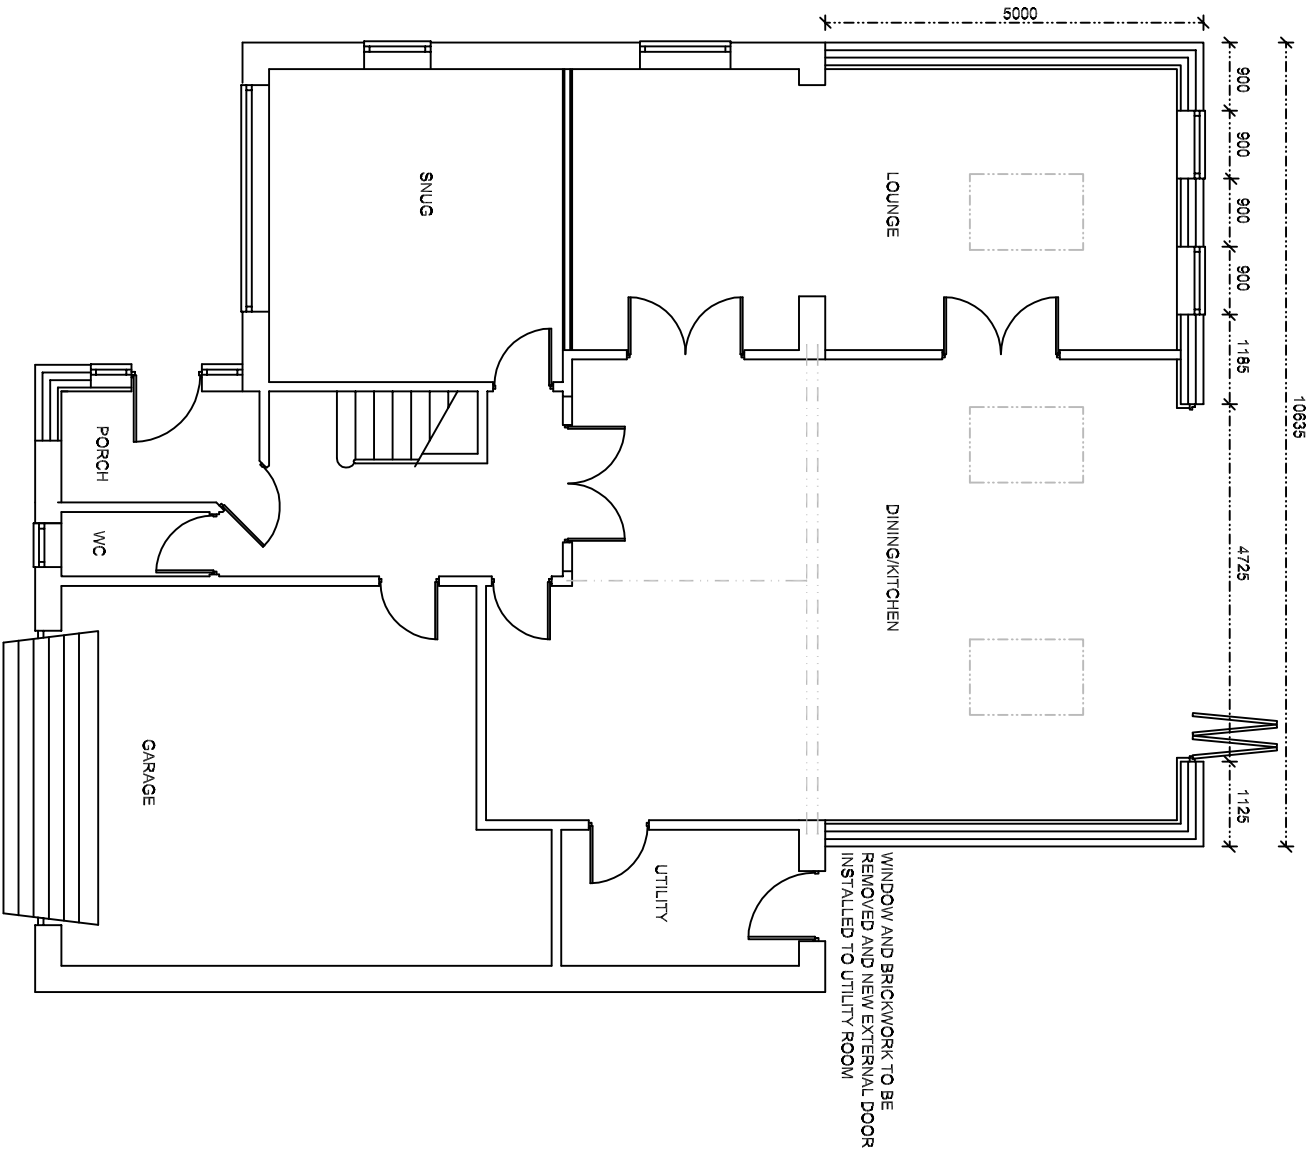

PROPOSED FIRST FLOOR PLAN

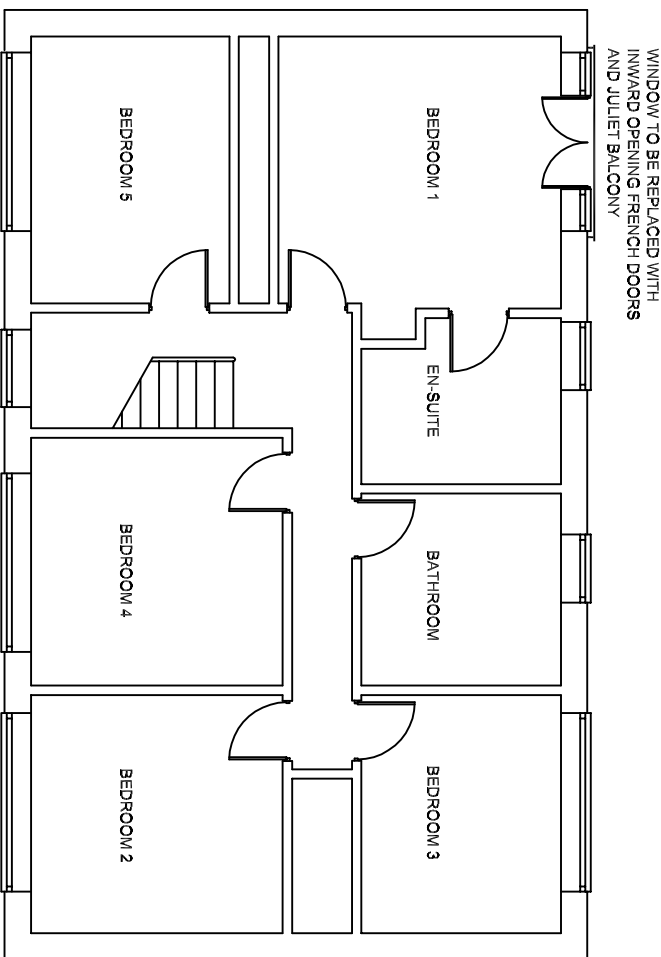

PROPOSED ROOF VIEW

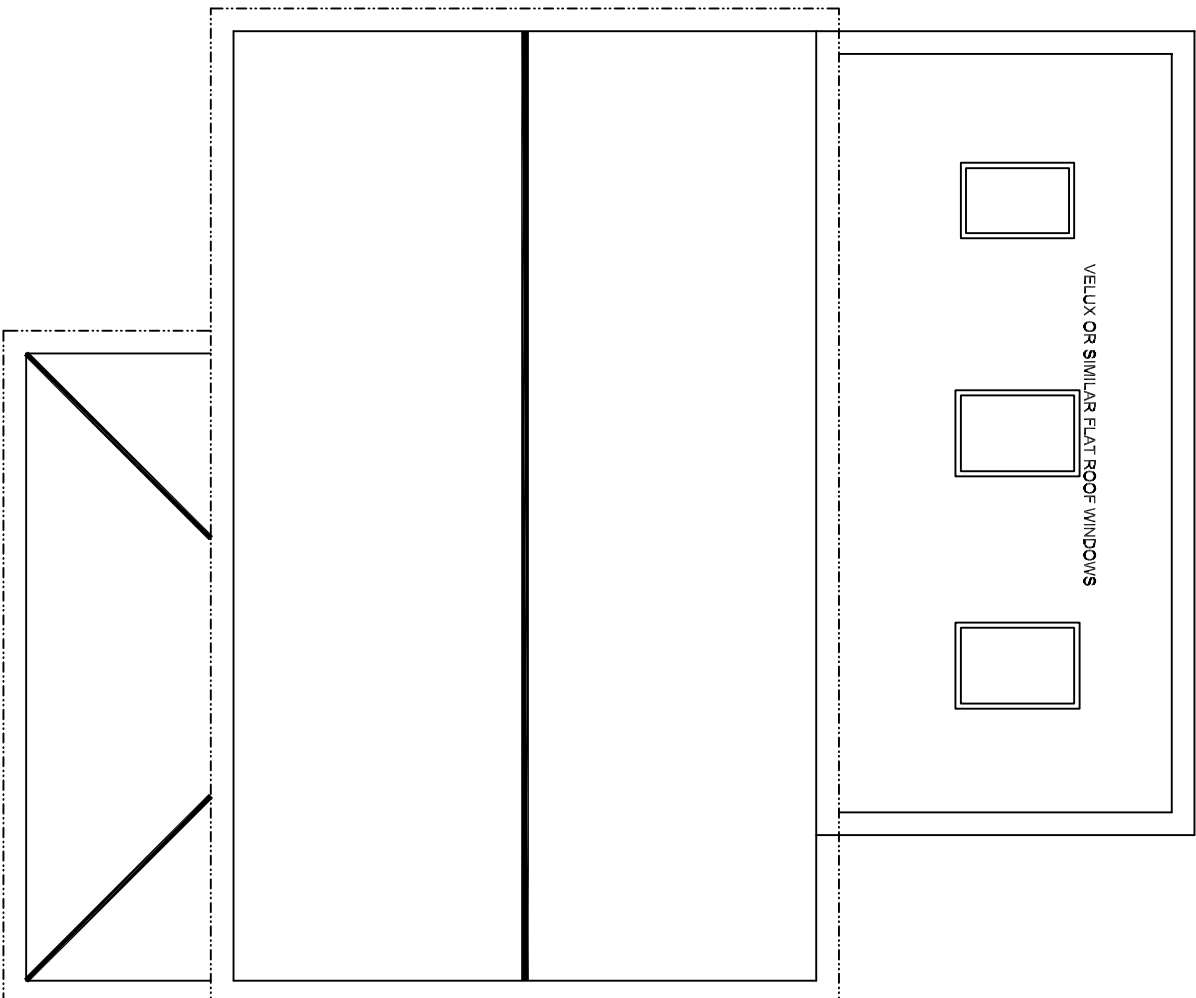

This drawing is supplied for the purpose of obtaining Planning Permission only. Work carried out prior to all necessary Approvals is considered to be at the applicants own risk. The designer is not responsible for any drains, voids or other underground obstructions under or near the site. Notification under the Party Wall Act and the exact boundary location is the responsibility of the client.

REAR EXTENSION:

ROOF: FIBREGLASS OR EPDM RUBBER COVERING
VELUX OR SIMILAR FLAT ROOF WINDOWS.

WALLS: BRICK TO MATCH EXISTING IN TERMS OF TEXTURE AND COLOUR
DOORS: UPVC/ALUMINIUM
WINDOWS: UPVC/ALUMINIUM

REBUILT FRONT PORCH:

WALLS: BLOCK AND RENDER
RAL 9003 SIGNAL WHITE
DOORS: UPVC
WINDOWS: UPVC

FRONT ELEVATION TO GARAGE:

WALLS: BLOCK AND RENDER
RAL 9003 SIGNAL WHITE

SLW DESIGNS

Tel: 0161-578 2035
Mob: 07796-617946
e-mail: info@slwdesigns.co.uk

ADDRESS: 45 NORFORD WAY
ROCHDALE
OLT1 5QS
DRAWING NO: SLW/01/0029A
DRAWING: PROPOSED FLOOR PLANS
SINGLE STOREY REAR EXTENSION
SCALE: 1:100 @ 1/2
DATE: 24.03.2025

SCALE BAR:

