





- do not scale dimensions from this drawing
- all dimensions to be checked on-site and
discrepancies to be reported to the architects

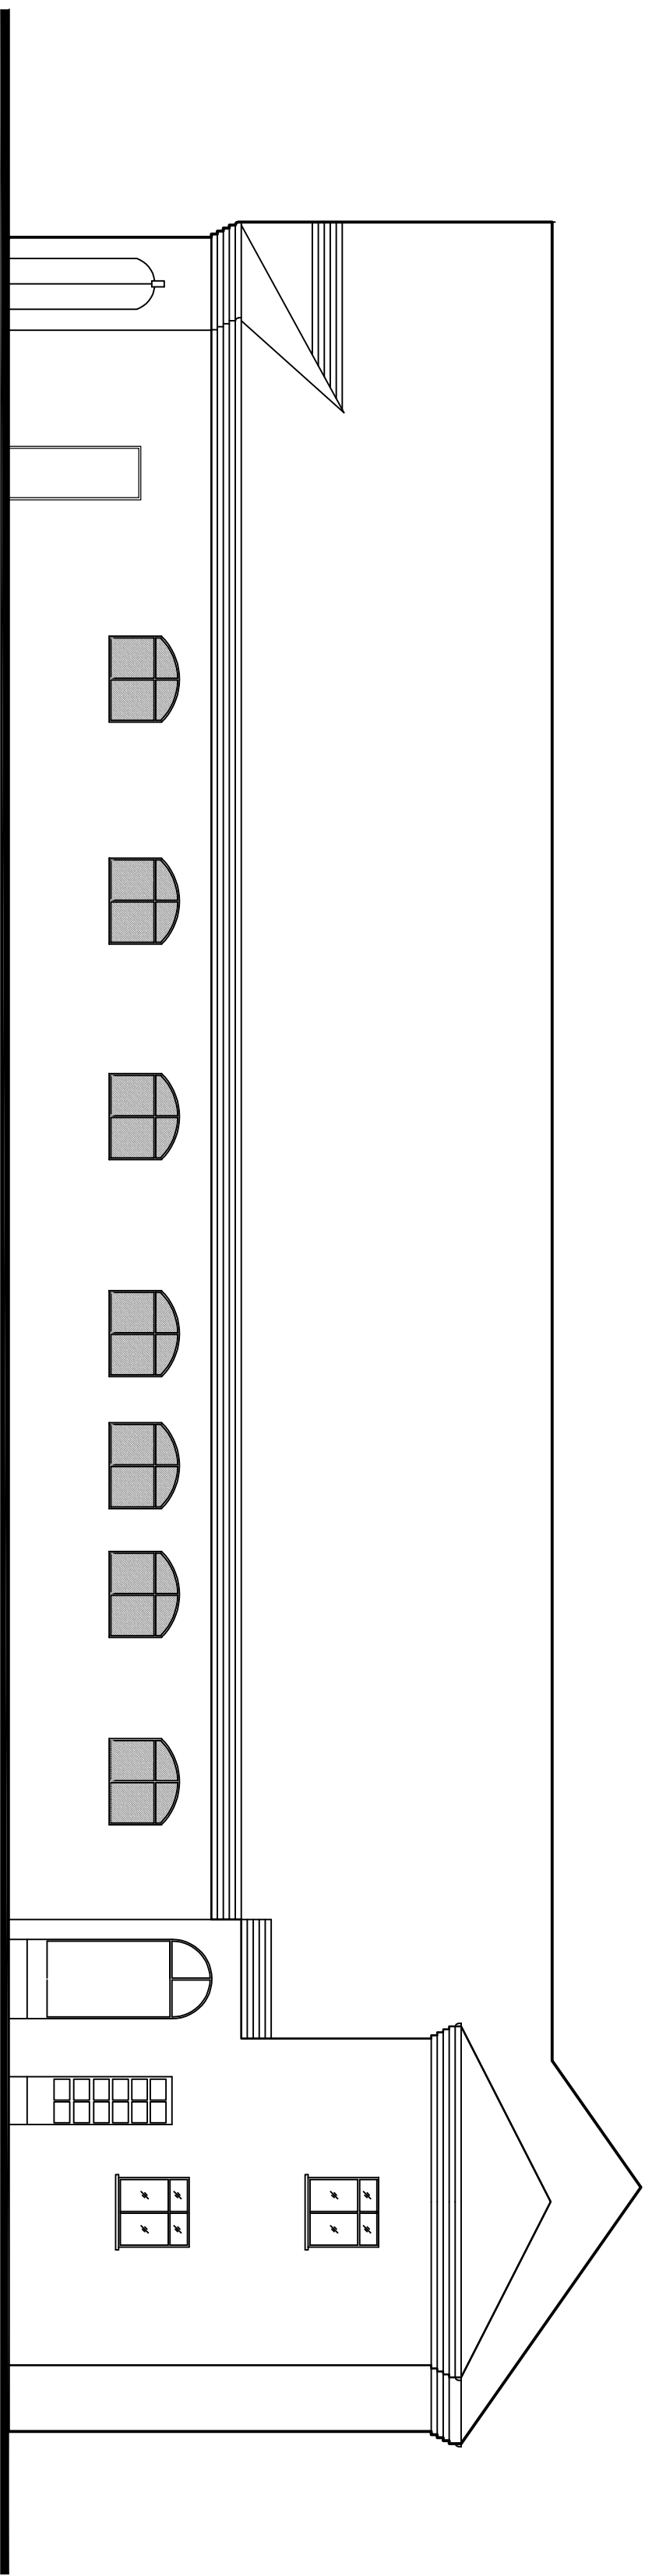


East Elevation (Taylor Street)

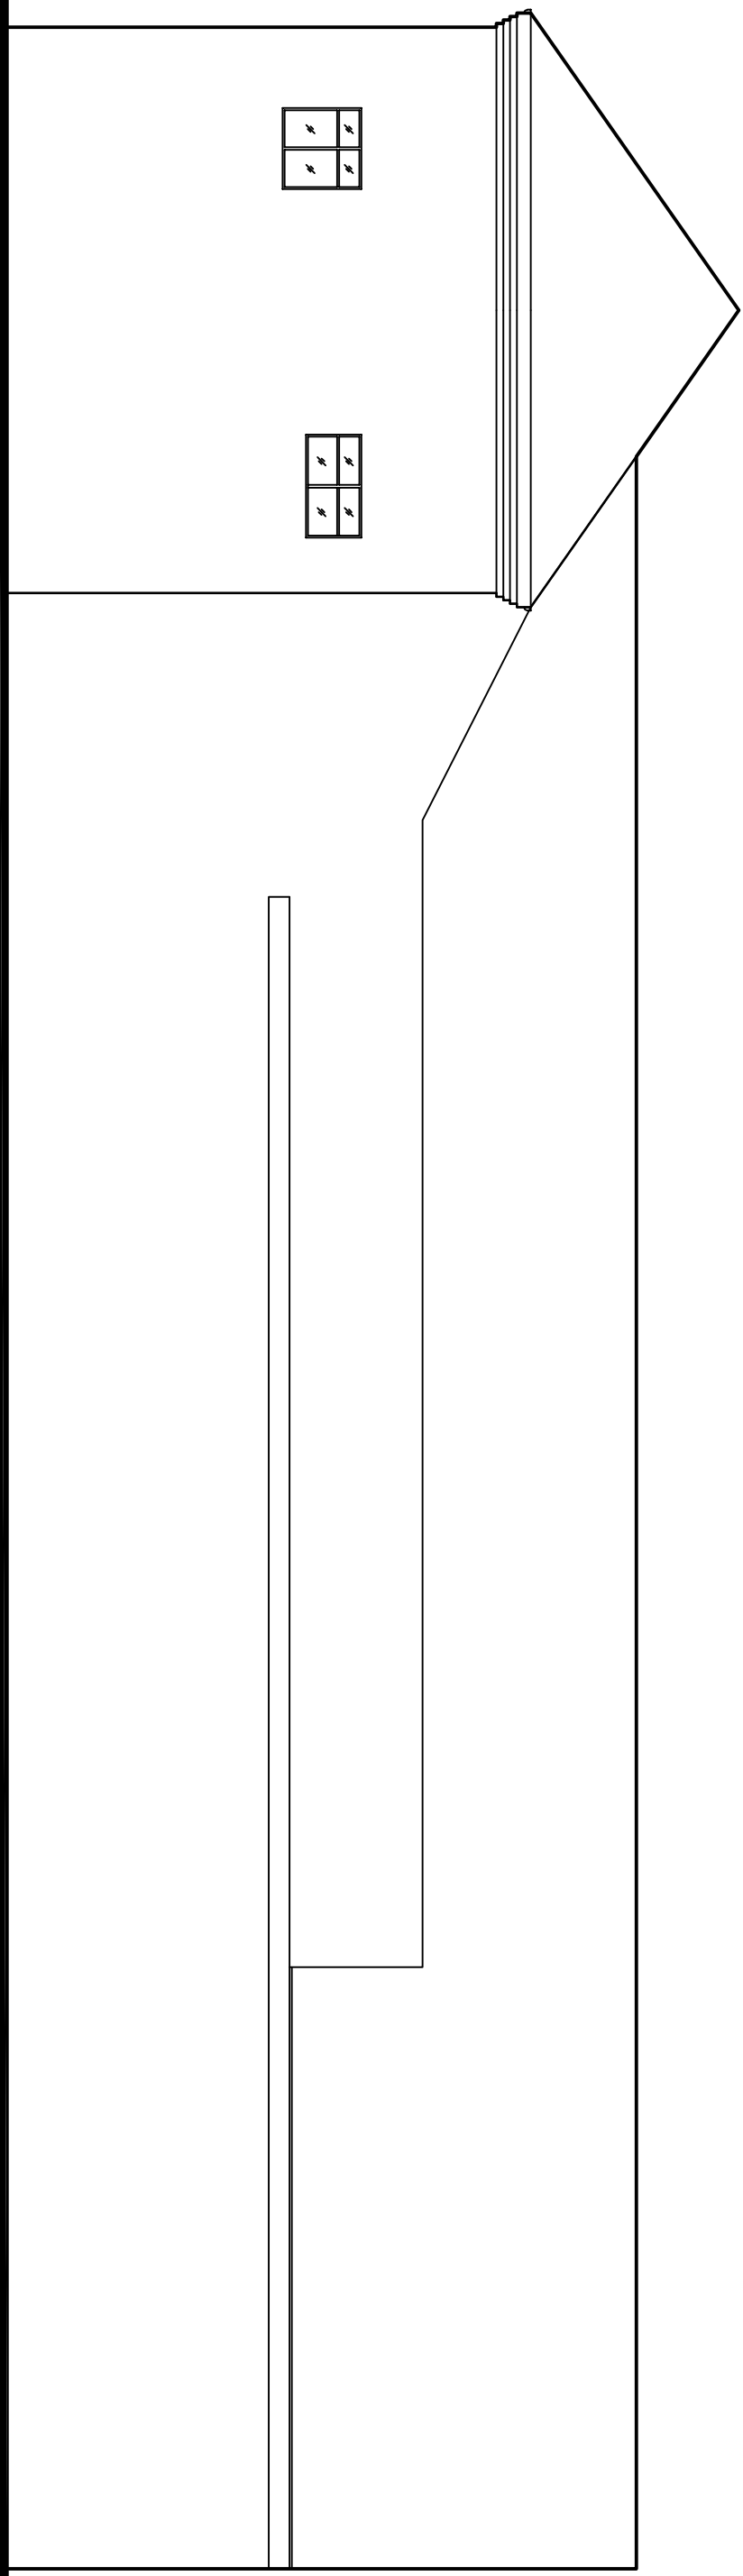


West Elevation

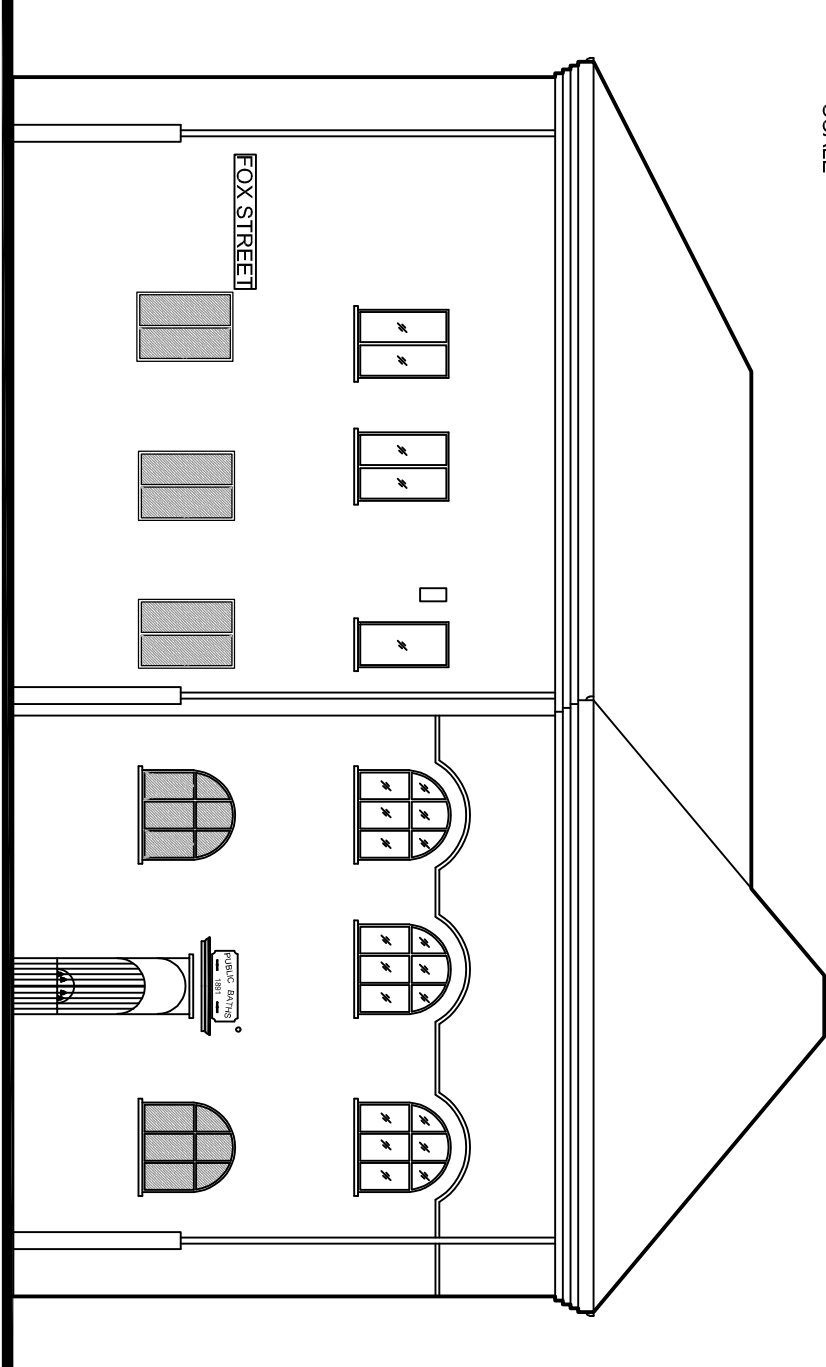 



North Elevation (Fox Street)

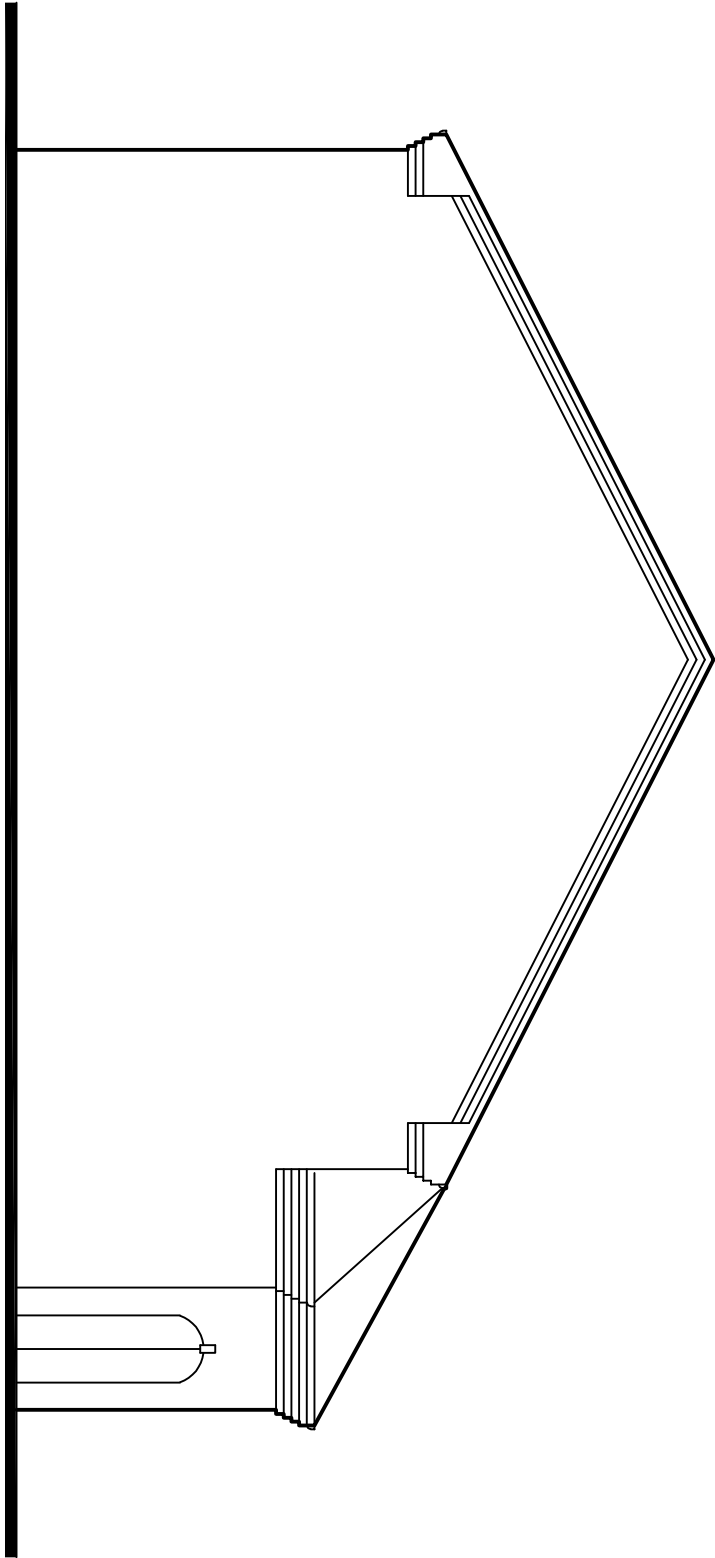


South Elevation

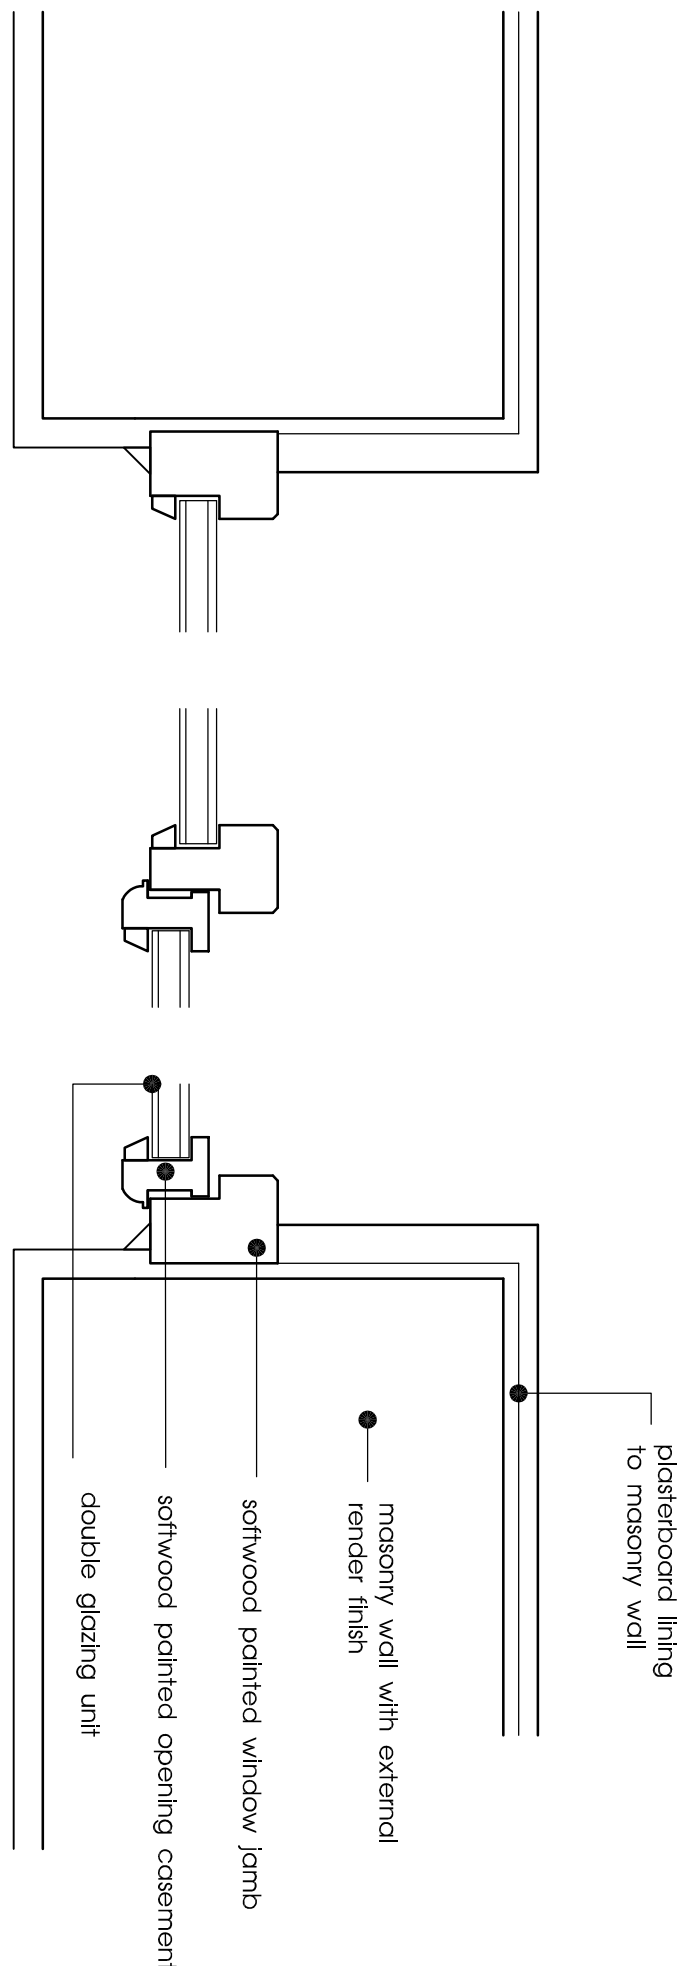

Typical Section thro timber window jambs scale 1:5

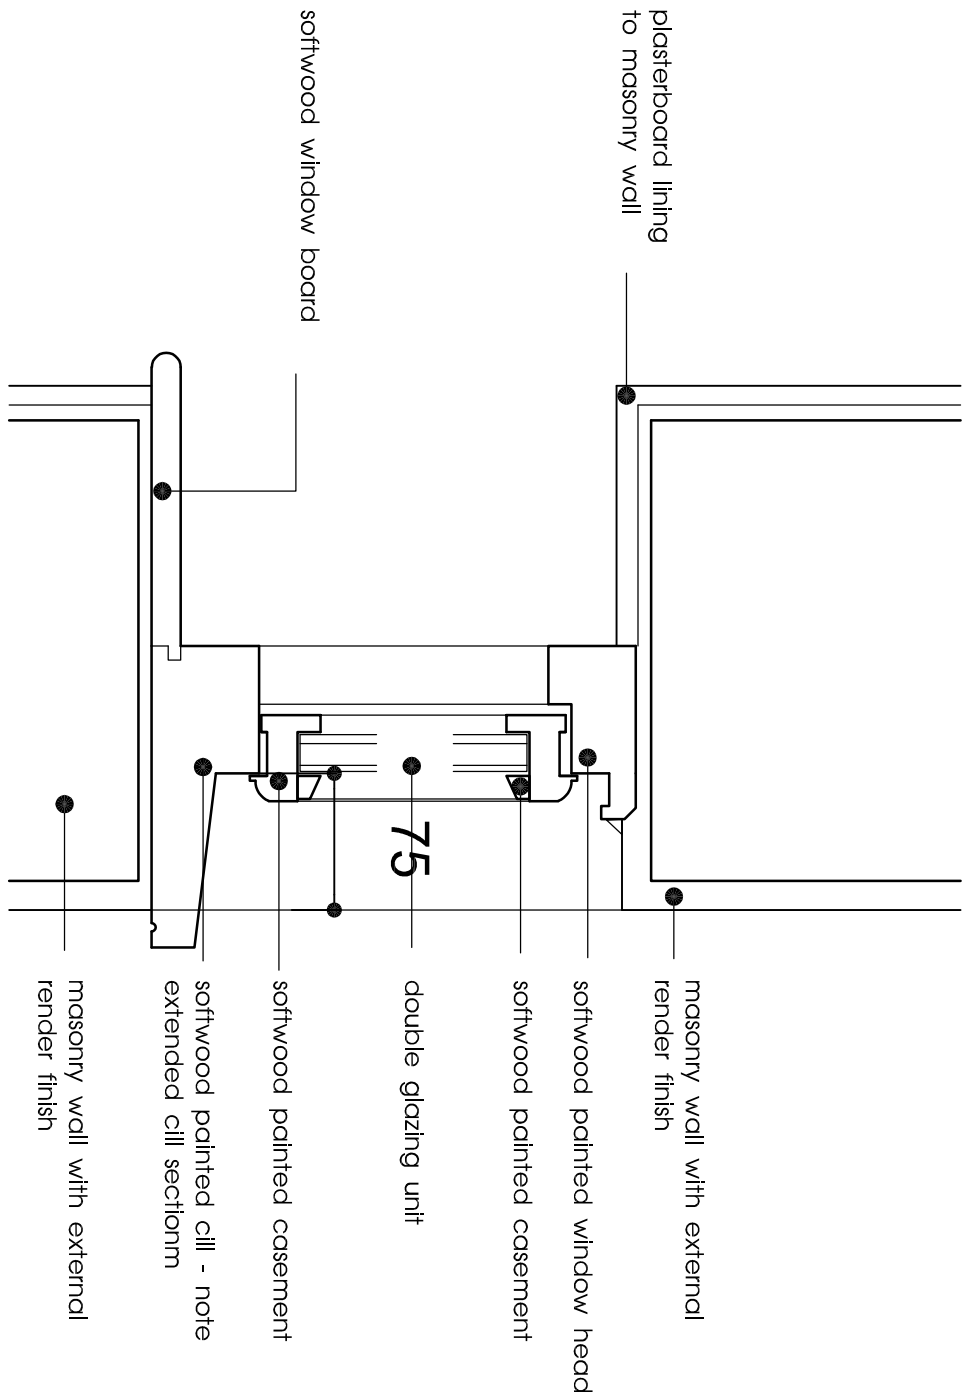 

Typical Section thro timber window head and cill scale 1:5

 

Client
Hameed Riaz

Project
**Proposed Change of Use of Meeting Hall
Taylor Street/Fox Street, Heywood,
Lancashire**

Title
Proposed Window Details

Drawing Number
3497:12

Revision
A

Scale
1:100 1:5 A1

Date
July 2022

Drawn By
RH

Status

fisk
& associates
architects

20 Chorley road, swinton, manchester, m27 5dJ
t - 0161 793 5300 e - info@rnfisk.co.uk

