


- Do not scale from this drawing.
- All dimensions are to be checked on site prior to construction, manufacture of any components and ordering of materials and equipment.
- Any discrepancies are to be reported to the architect for clarification.
- All materials and workmanship to be in accordance with the current British Standards and codes of practice.

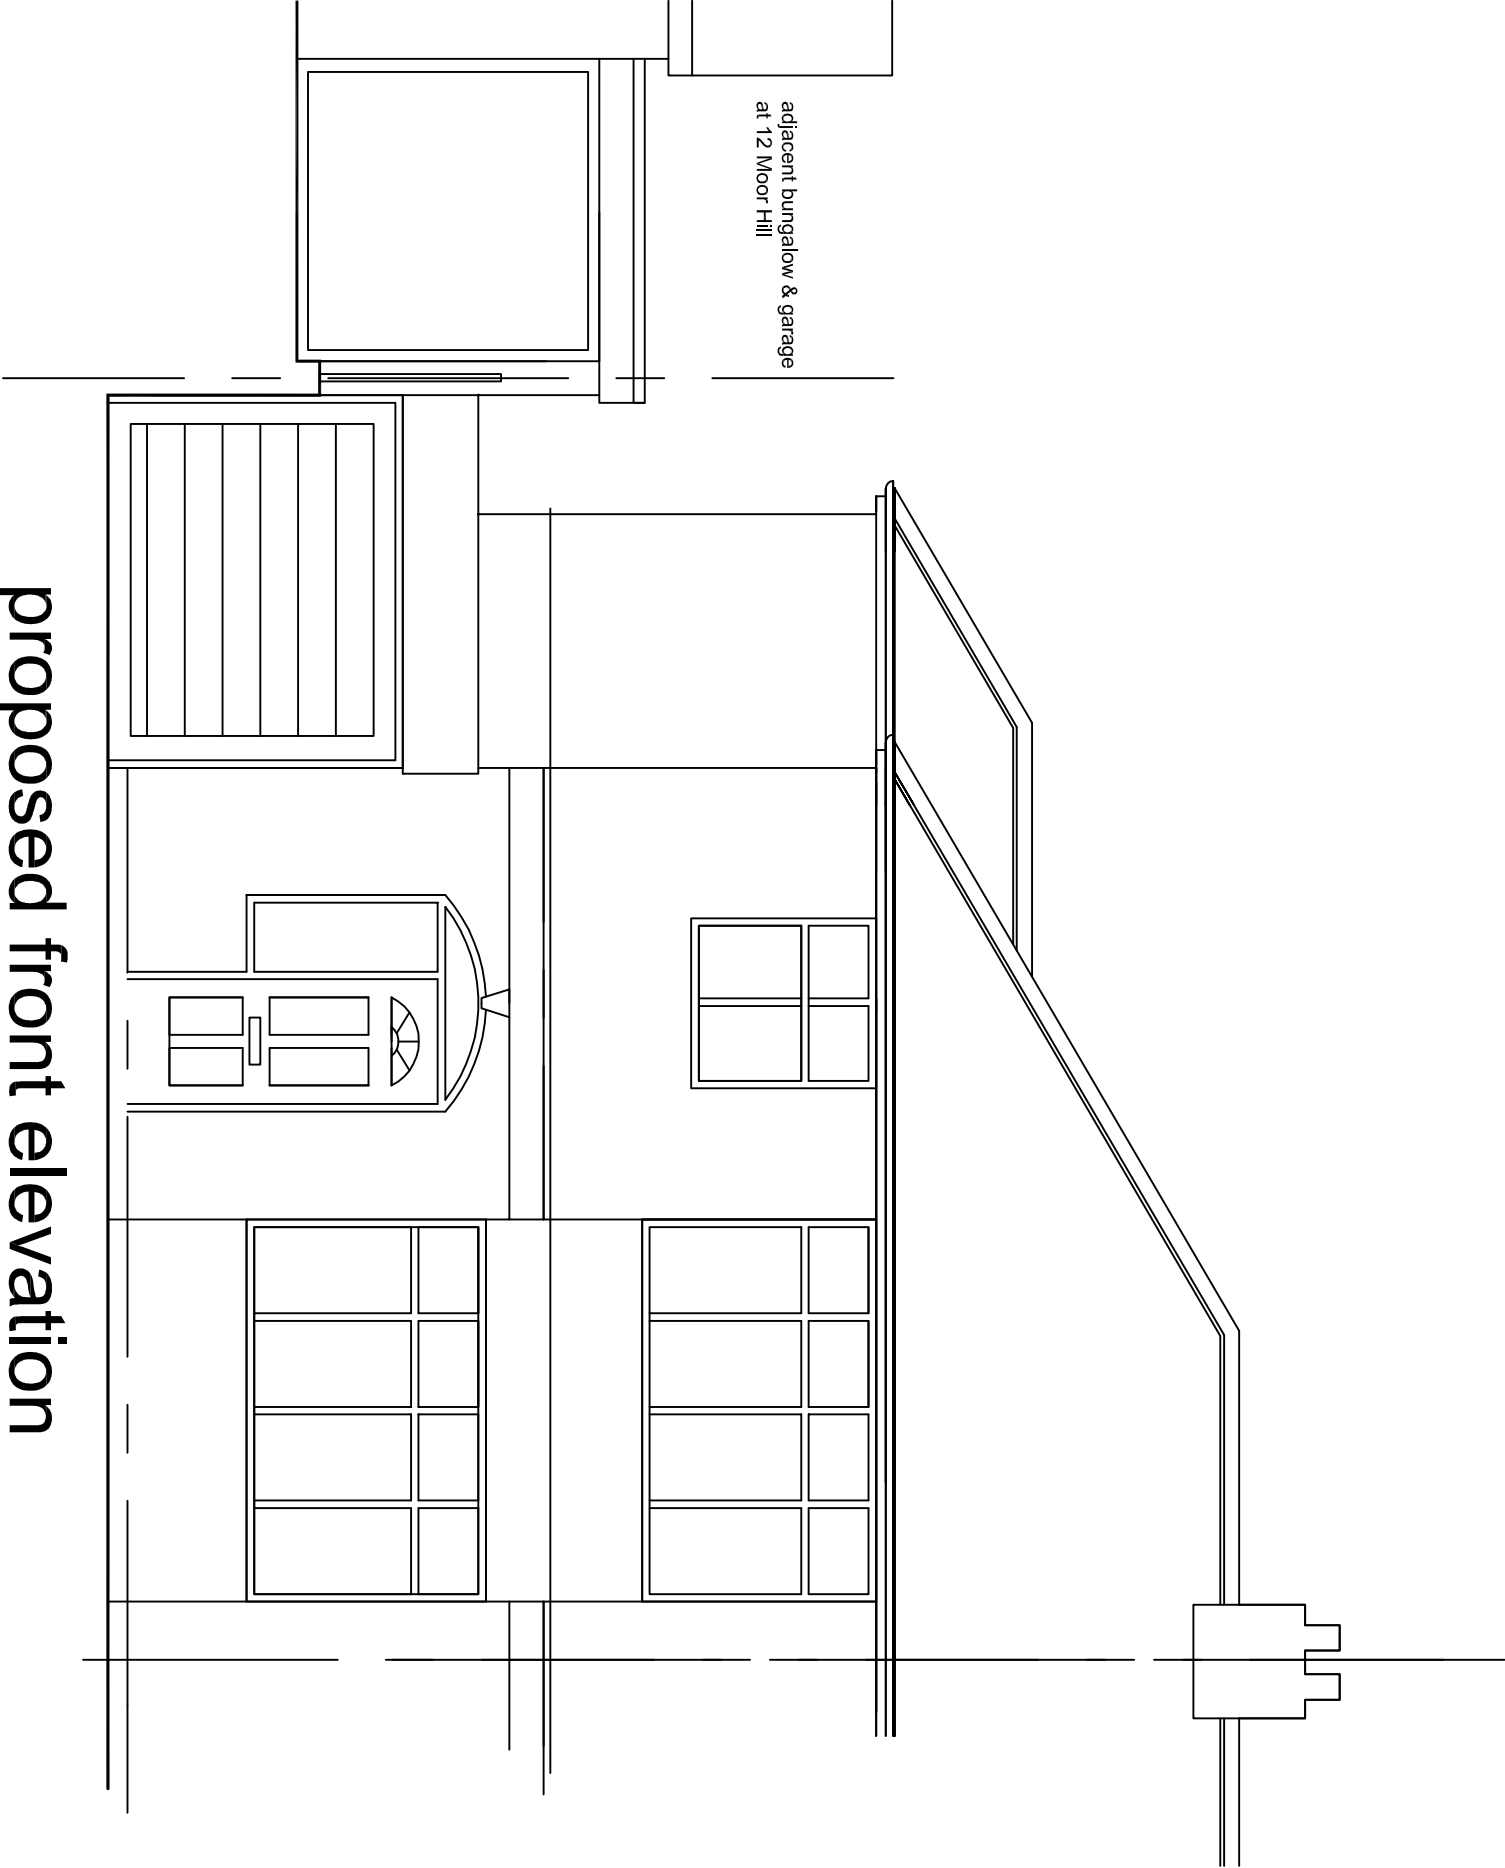

proposed front elevation

(no changes from existing front elevation shown on 2310/SS/01)

REV		DESCRIPTION	CHECK	DATE
CLIENT				
Mr Shahid Shaffi				
10, Moor Hill, Norden, Rochdale. OL11 5YB				
PROJECT				
Erect two/single storey rear extension with part garage conversion				
DRAWING				
Proposed Front Elevation to Property				
(no changes from exty front elevation shown on 01)				
SCALE	DATE	DRAWN	CHECKED	
A3 sheet	May 2023			
DRAWING NO.	CAD REFERENCE NO.		REVISION	
2310/SS/04				