


Location Plan 1:200


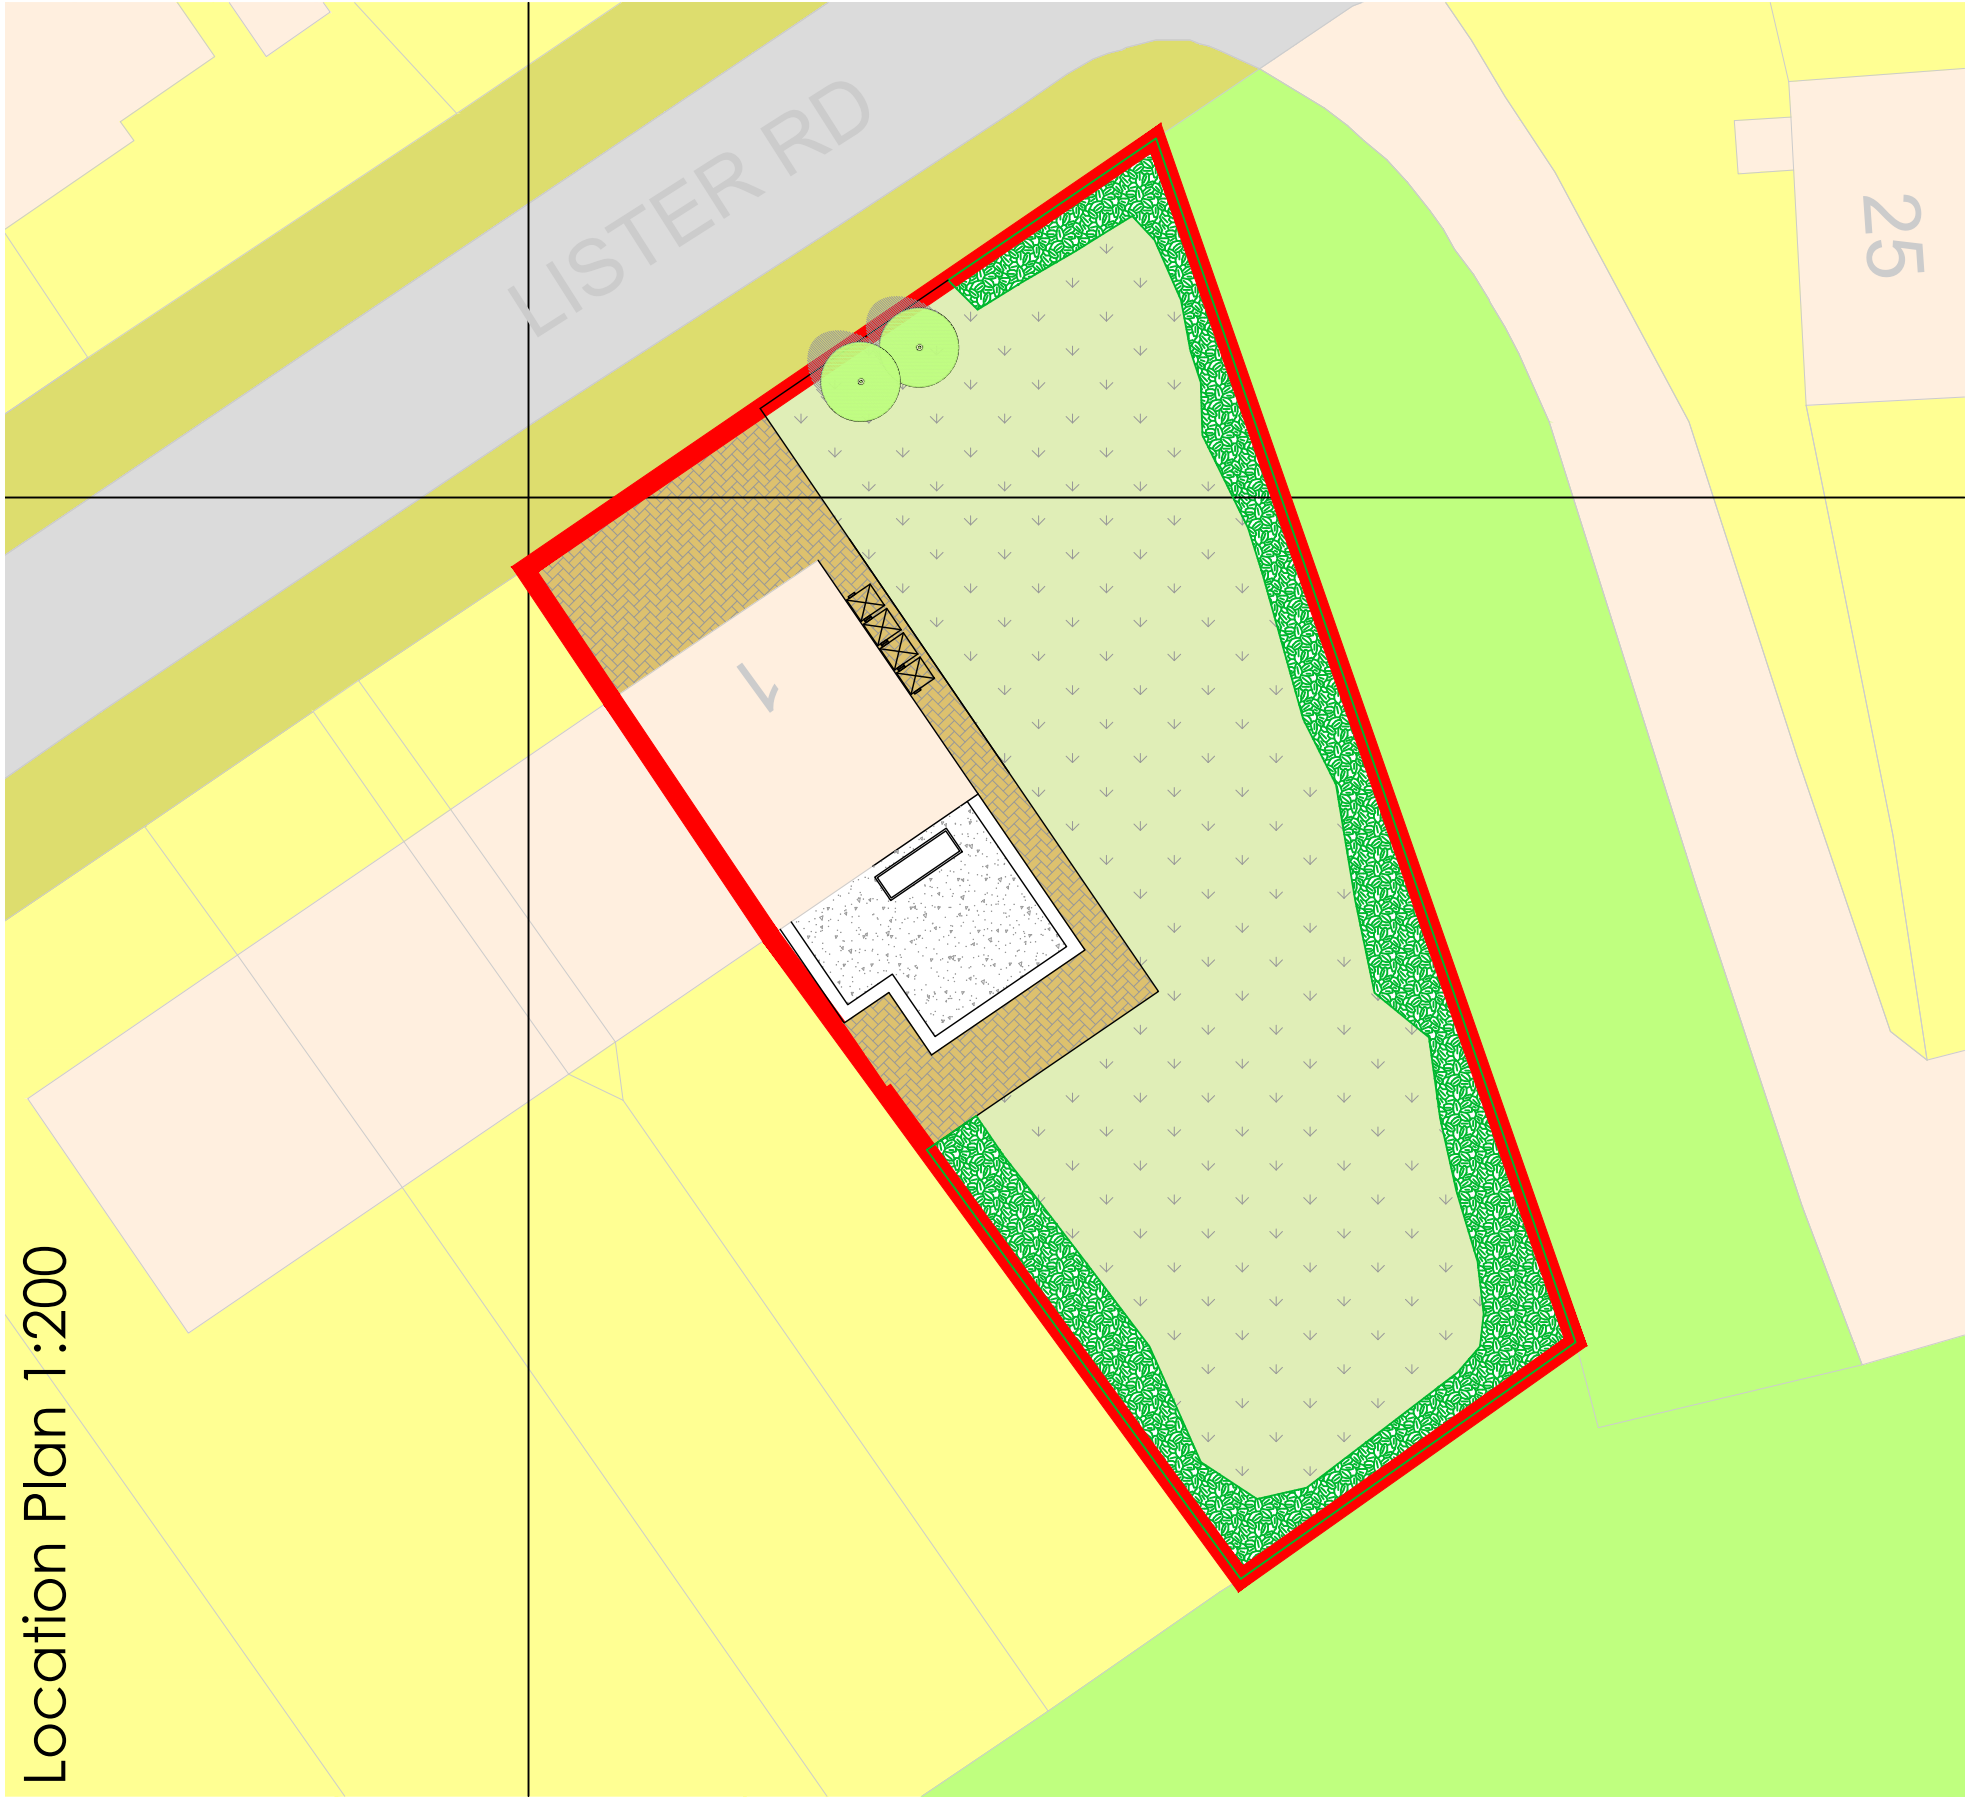




site to be cleared, turfed and maintained
permeable paving
shrubbery



bin store location:-
1no general; 1no glass; 1no paper;
1no grass etc

 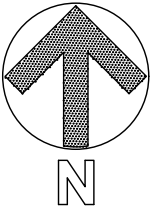

All levels and dimensions must be checked on site by contractor prior to commencement of works. Any variations must be reported to the client.

All information hereon in is the copyright of the designer. Copying in full or in part is forbidden without the written permission from the designer.

Client	Mr M Shikhshabevok
Project	Extension to 1 Lister rd, Middleton M24 2RB
Title	Proposed Site Plan
	

Revision	0
Drawing Number	838-04
Dwg Scale	1:200 α3