




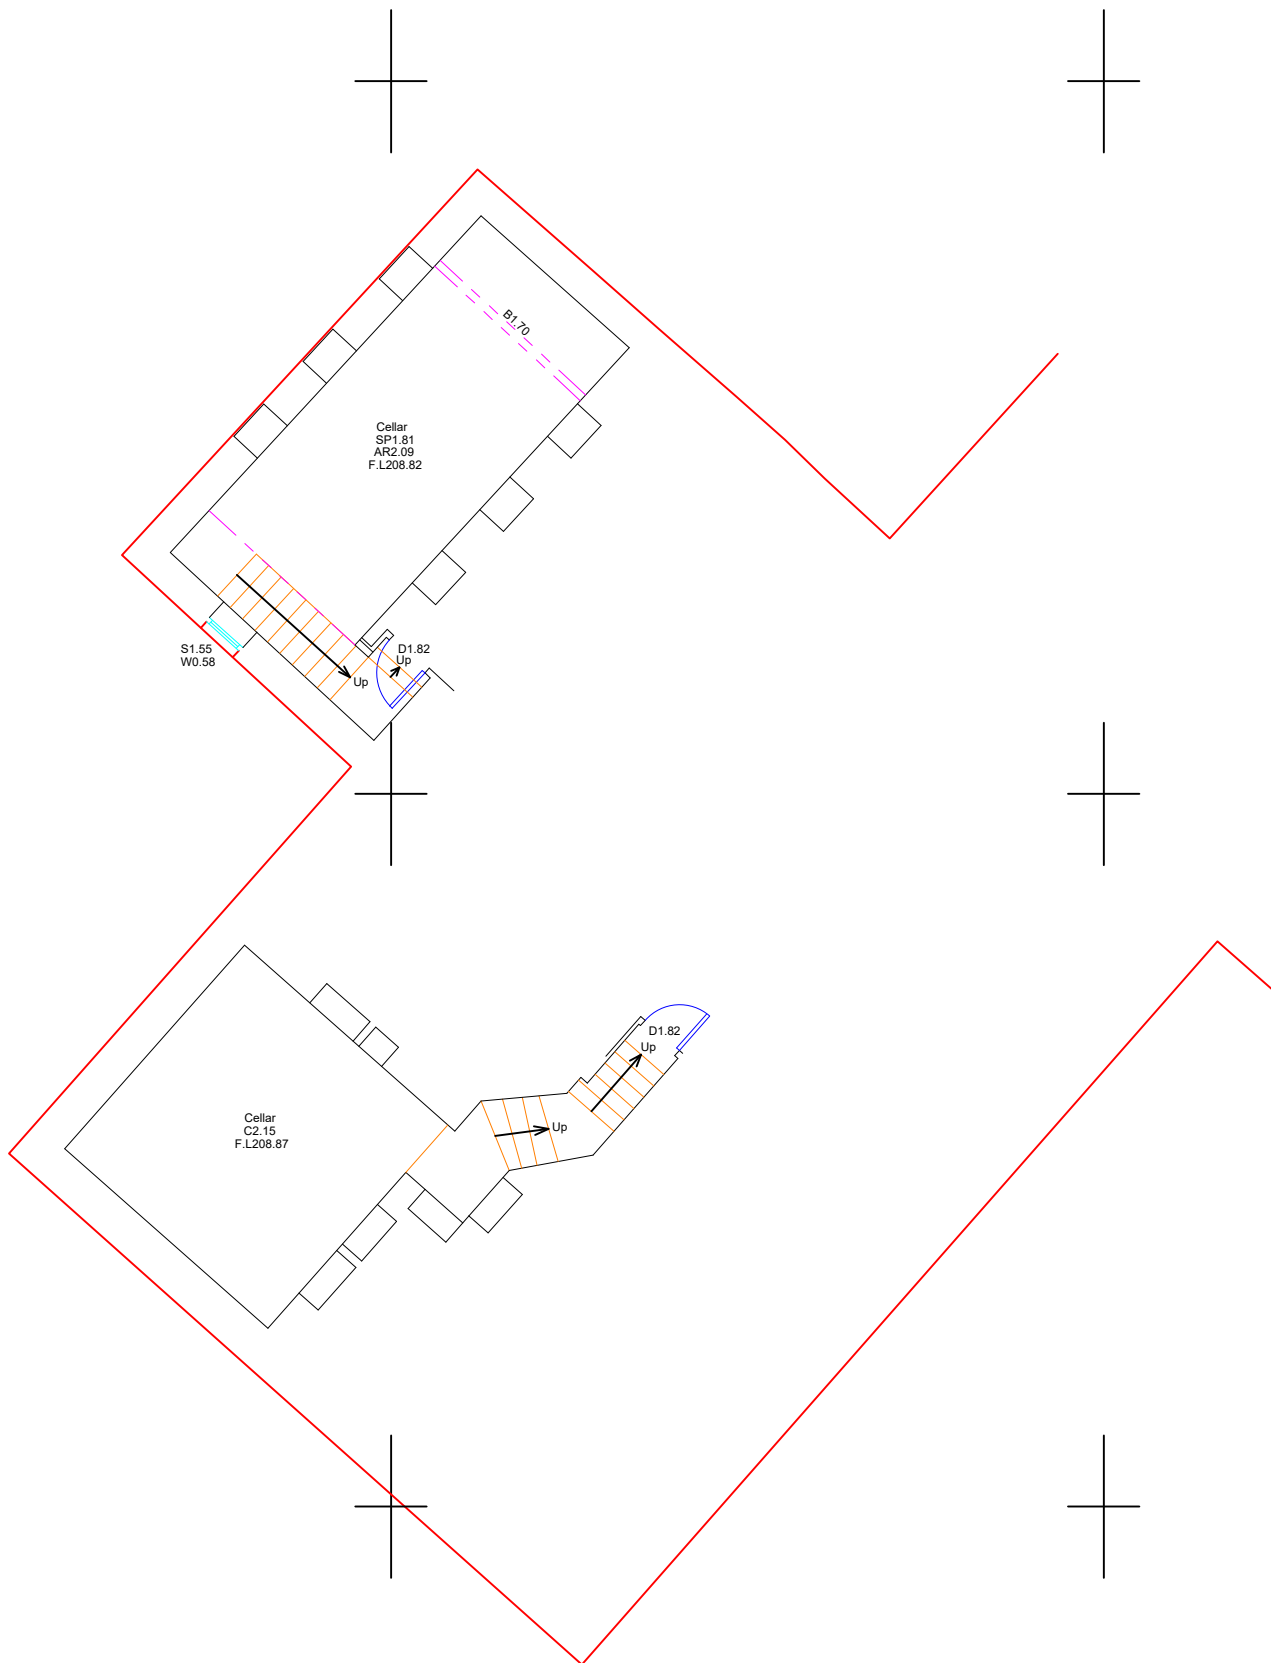

CELLAR

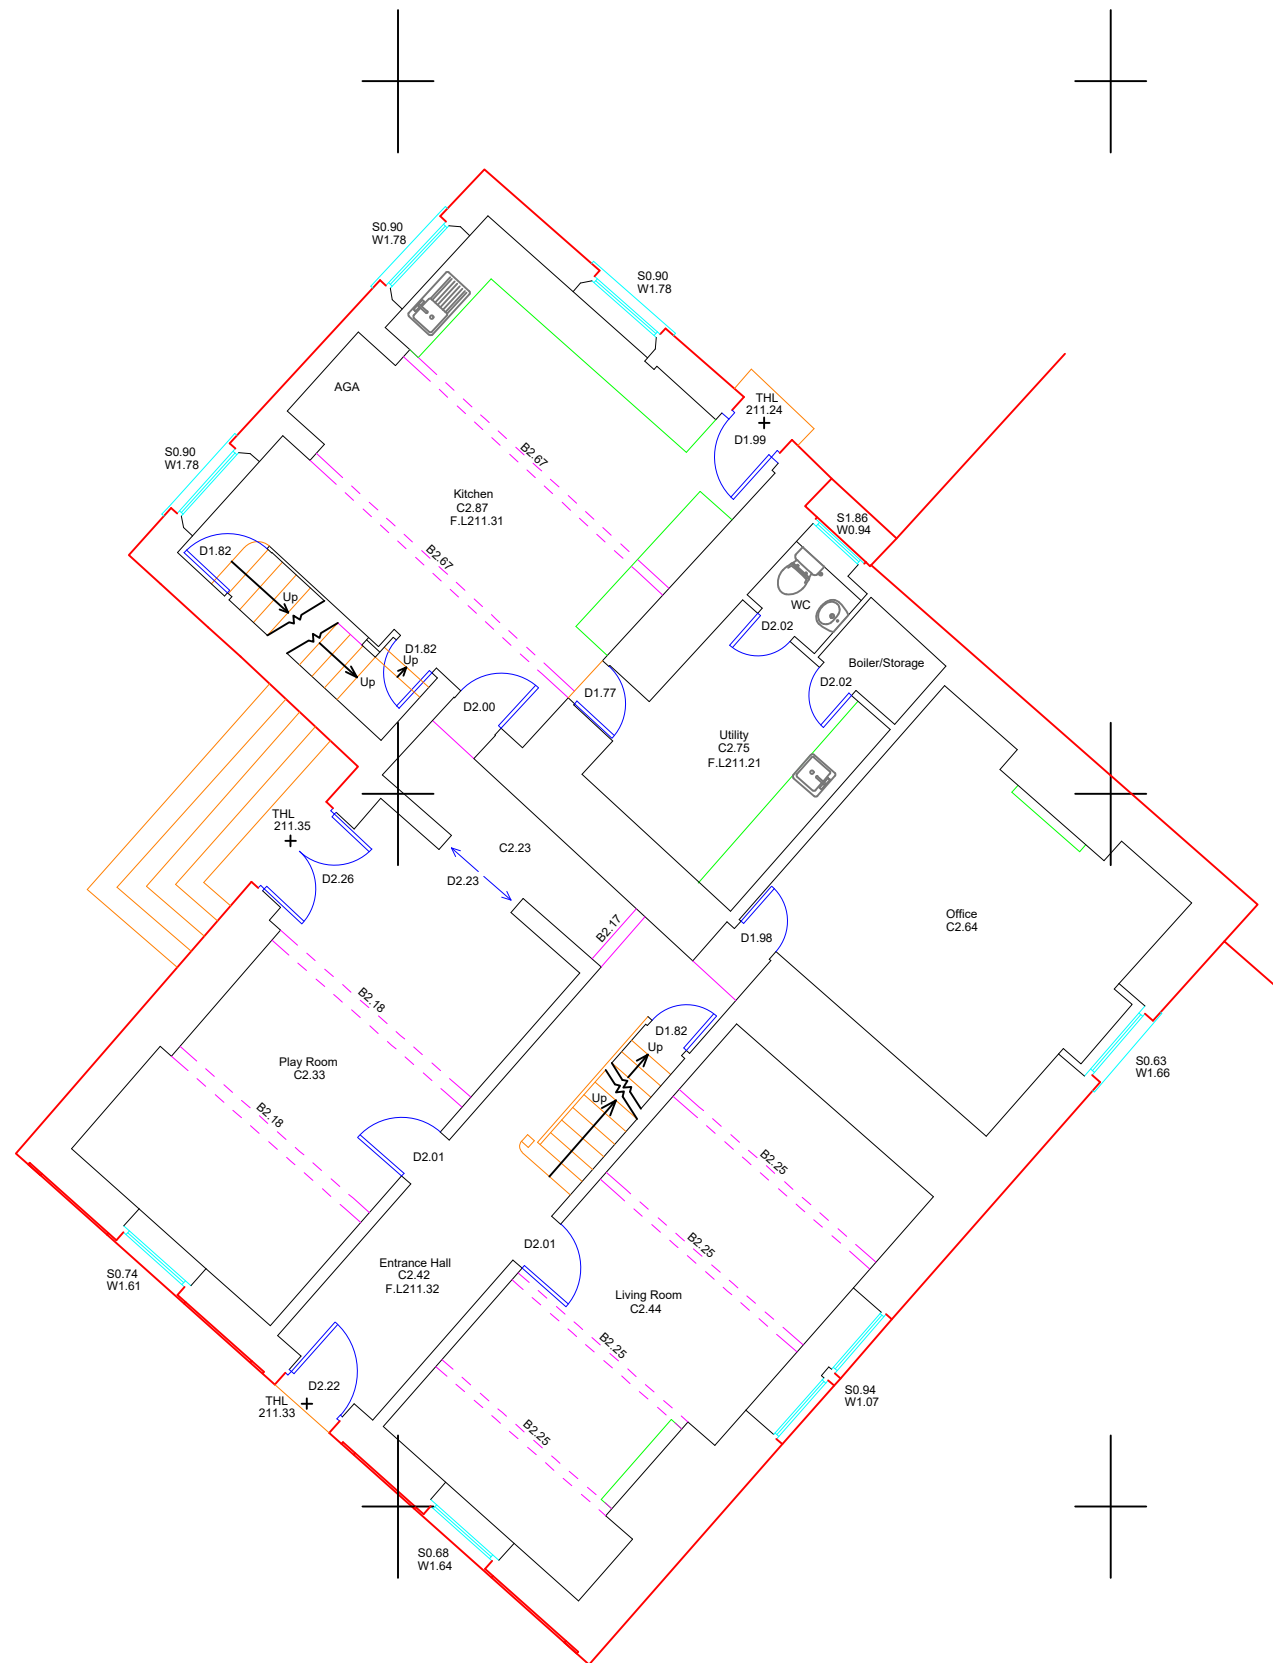

GROUND FLOOR

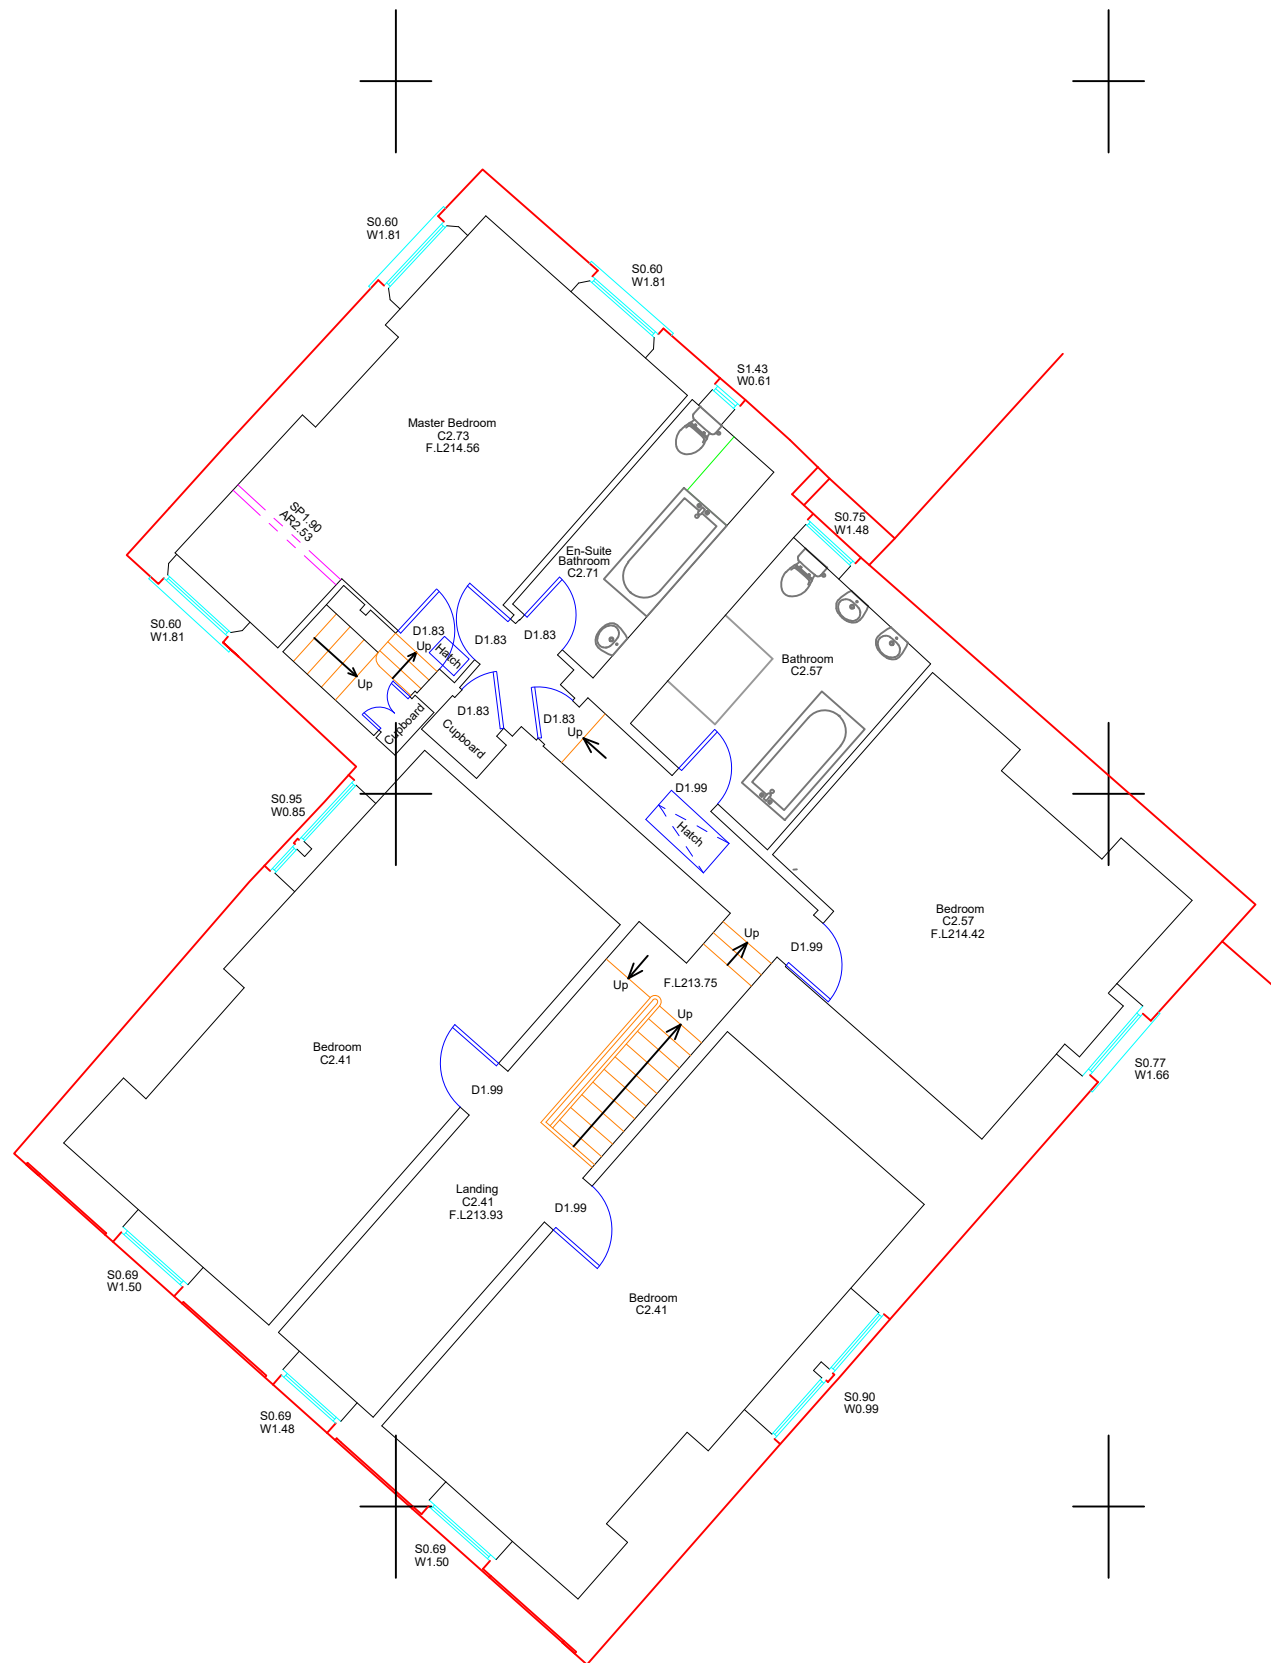

FIRST FLOOR


Legend:

Fence
Gate
Lampost
Road Sign/Sign Post
Stations
Road Traffic Signs
Tree
G = Girth
S = Spread
H = Height
Hedge
Water Service
Cable TV
Litter Bin
British Telecom
Fire Hydrant
Post
Manhole
Gully
Road Gully
Call Box
Road Sign
Ballard
Inspection Cover

0		MH	-
0		MH	-
0		MH	-
REV		BY	DATE

Status:Survey Issue

Notes: Positions & levels related to OSTN15/OSGM15 (unless stated otherwise)

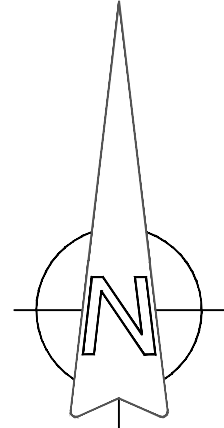

Survey Site Solutions Ltd

Land Surveying,Site Setting Out,Volumes & CAD
Estimating & Take Offs.
Ground Floor
Calder House, The Wharf
Sowerby Bridge
HX6 2AG
TEL: +01422 361900
Email: +info@surveysitesolutionsltd.co.uk

Survey Site Solutions Ltd

Land, Measured & Volumes Surveys
Site Setting Out & Site Engineering

Title: Floor Plans			
Site: Burned House			
Client: Mr & Mrs Waterfall			
Scale: 1:100 @A1	Date: 02/08/22	Drawn: MH	Checked: MH
Project No: 1414	Drawing No: 1414 001 002		Sheet: 1 of 1