




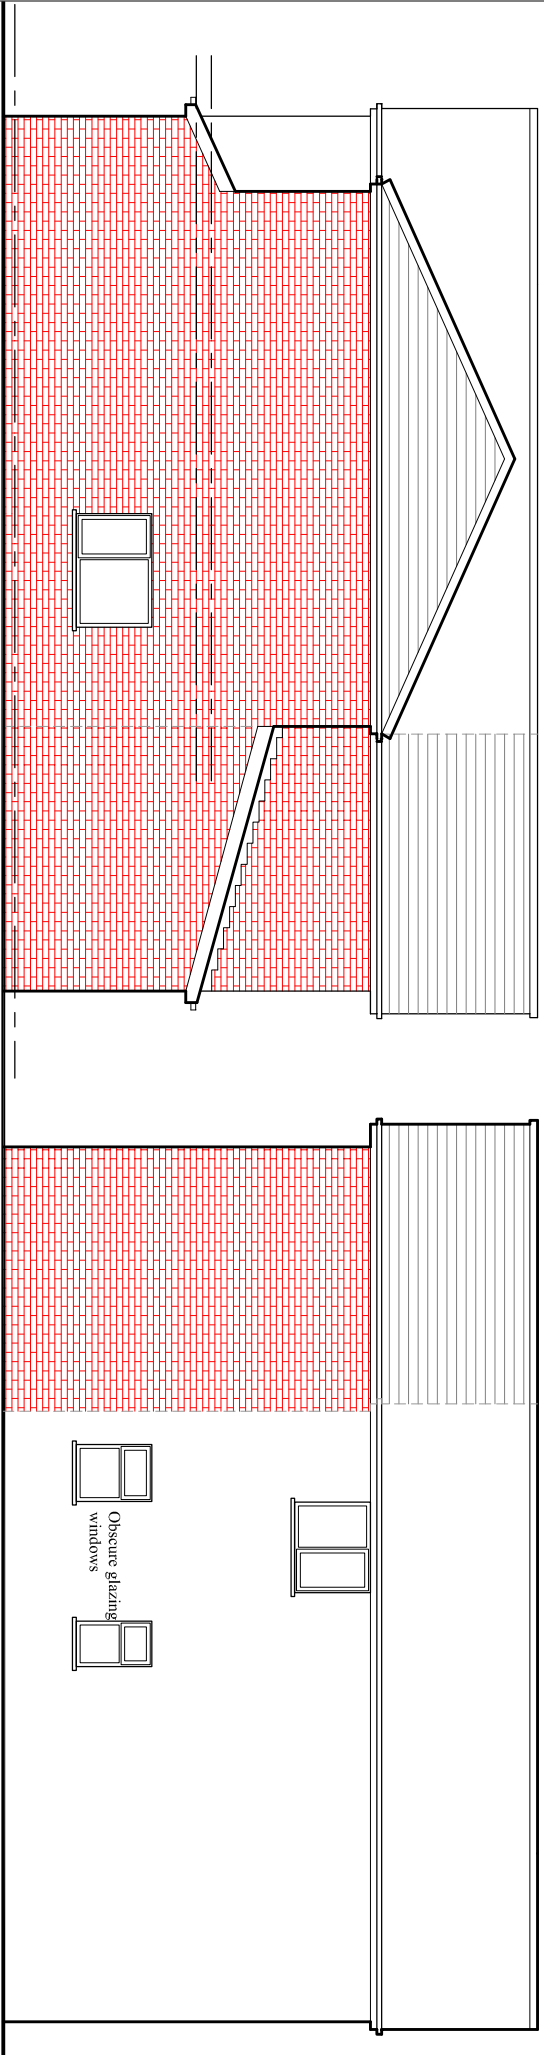


PROPOSED SIDE ELEVATION

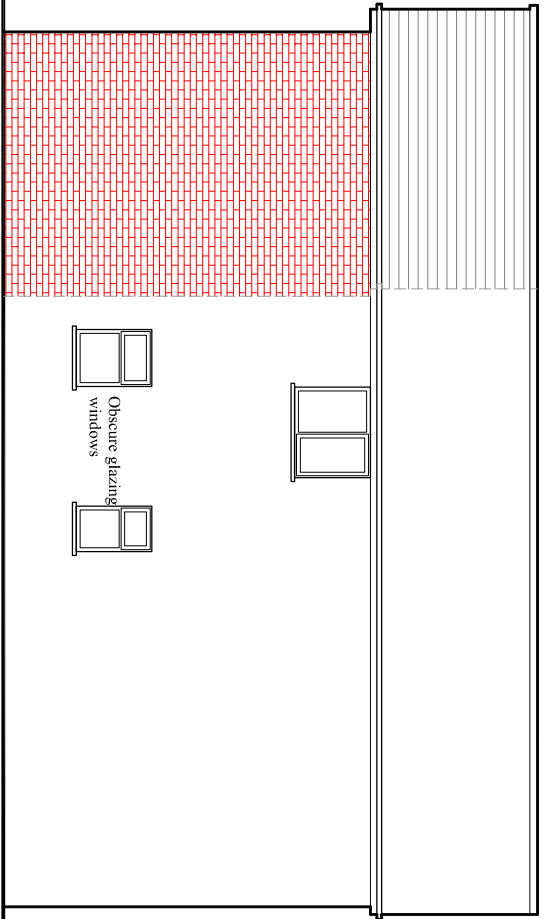


PROPOSED SIDE ELEVATION

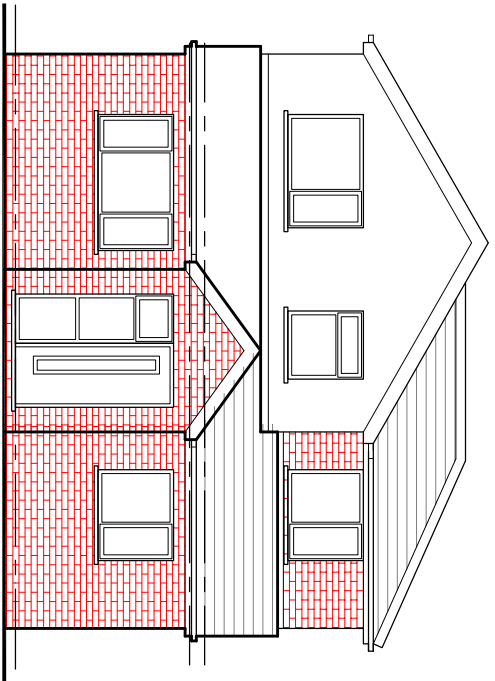

PROPOSED FRONT ELEVATION

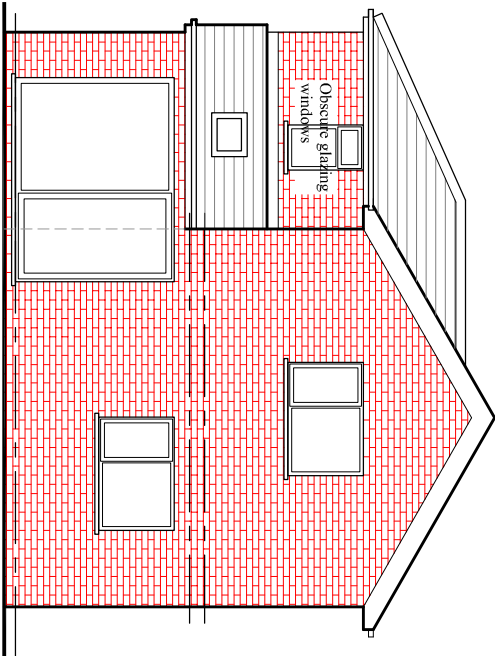

PROPOSED REAR ELEVATION

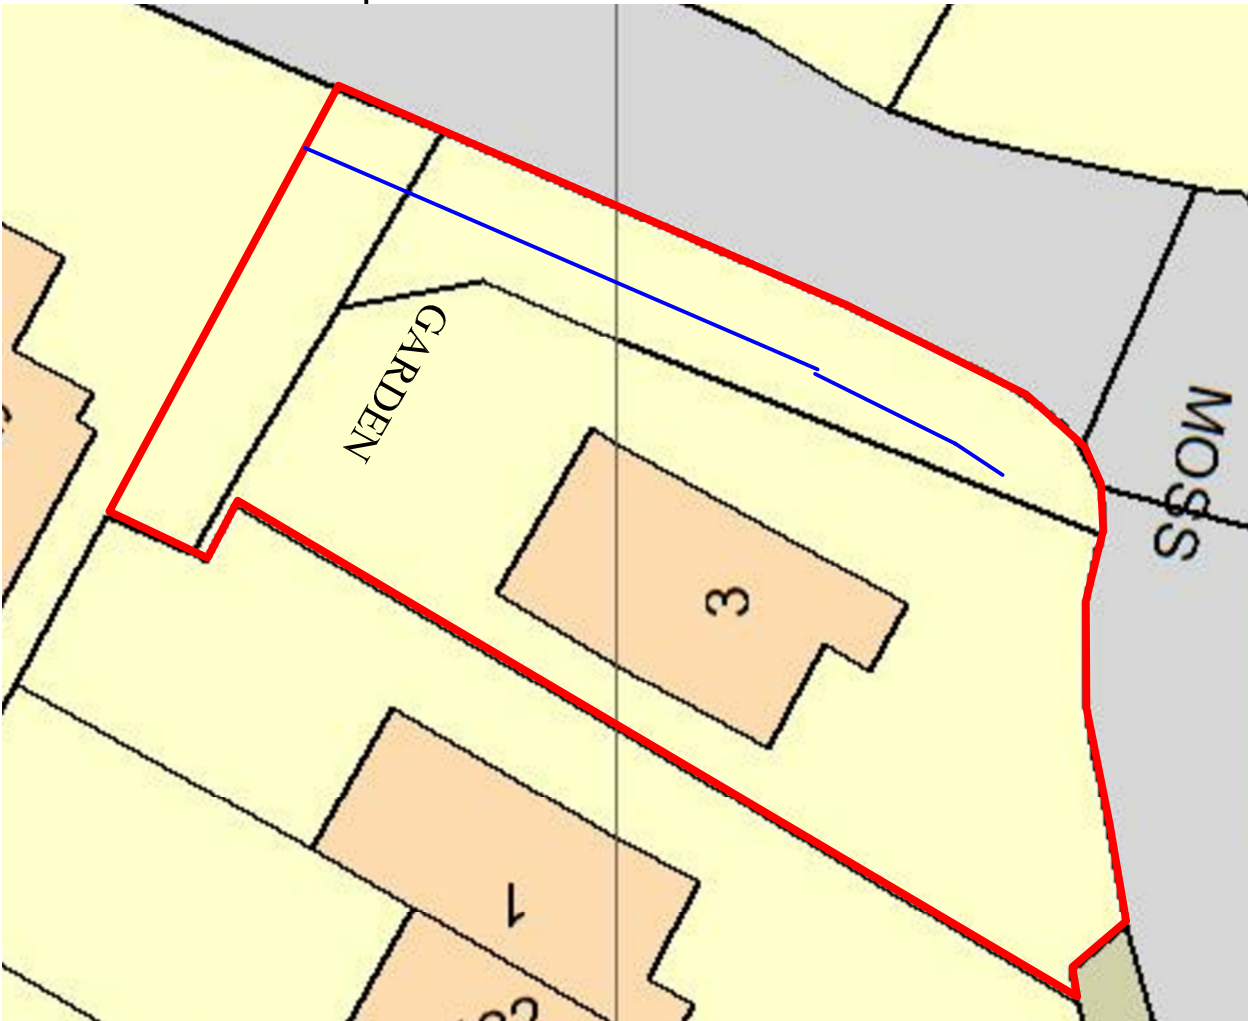

EXISTING SITE PLAN 1:200

PROJECT
3 Newbold Moss,
Rochdale

CLIENT
Mr. Waqas

DRAWING TITLE
Proposed Elevation

JOB No _____ DRAWING No
NA-P03

SCALE DATE REVISION
1:100@A3 Oct. 2020
DRAWN CHECKED BY
NA -

t: 0782 895 3405
e: niamat@hotmail.co.uk