


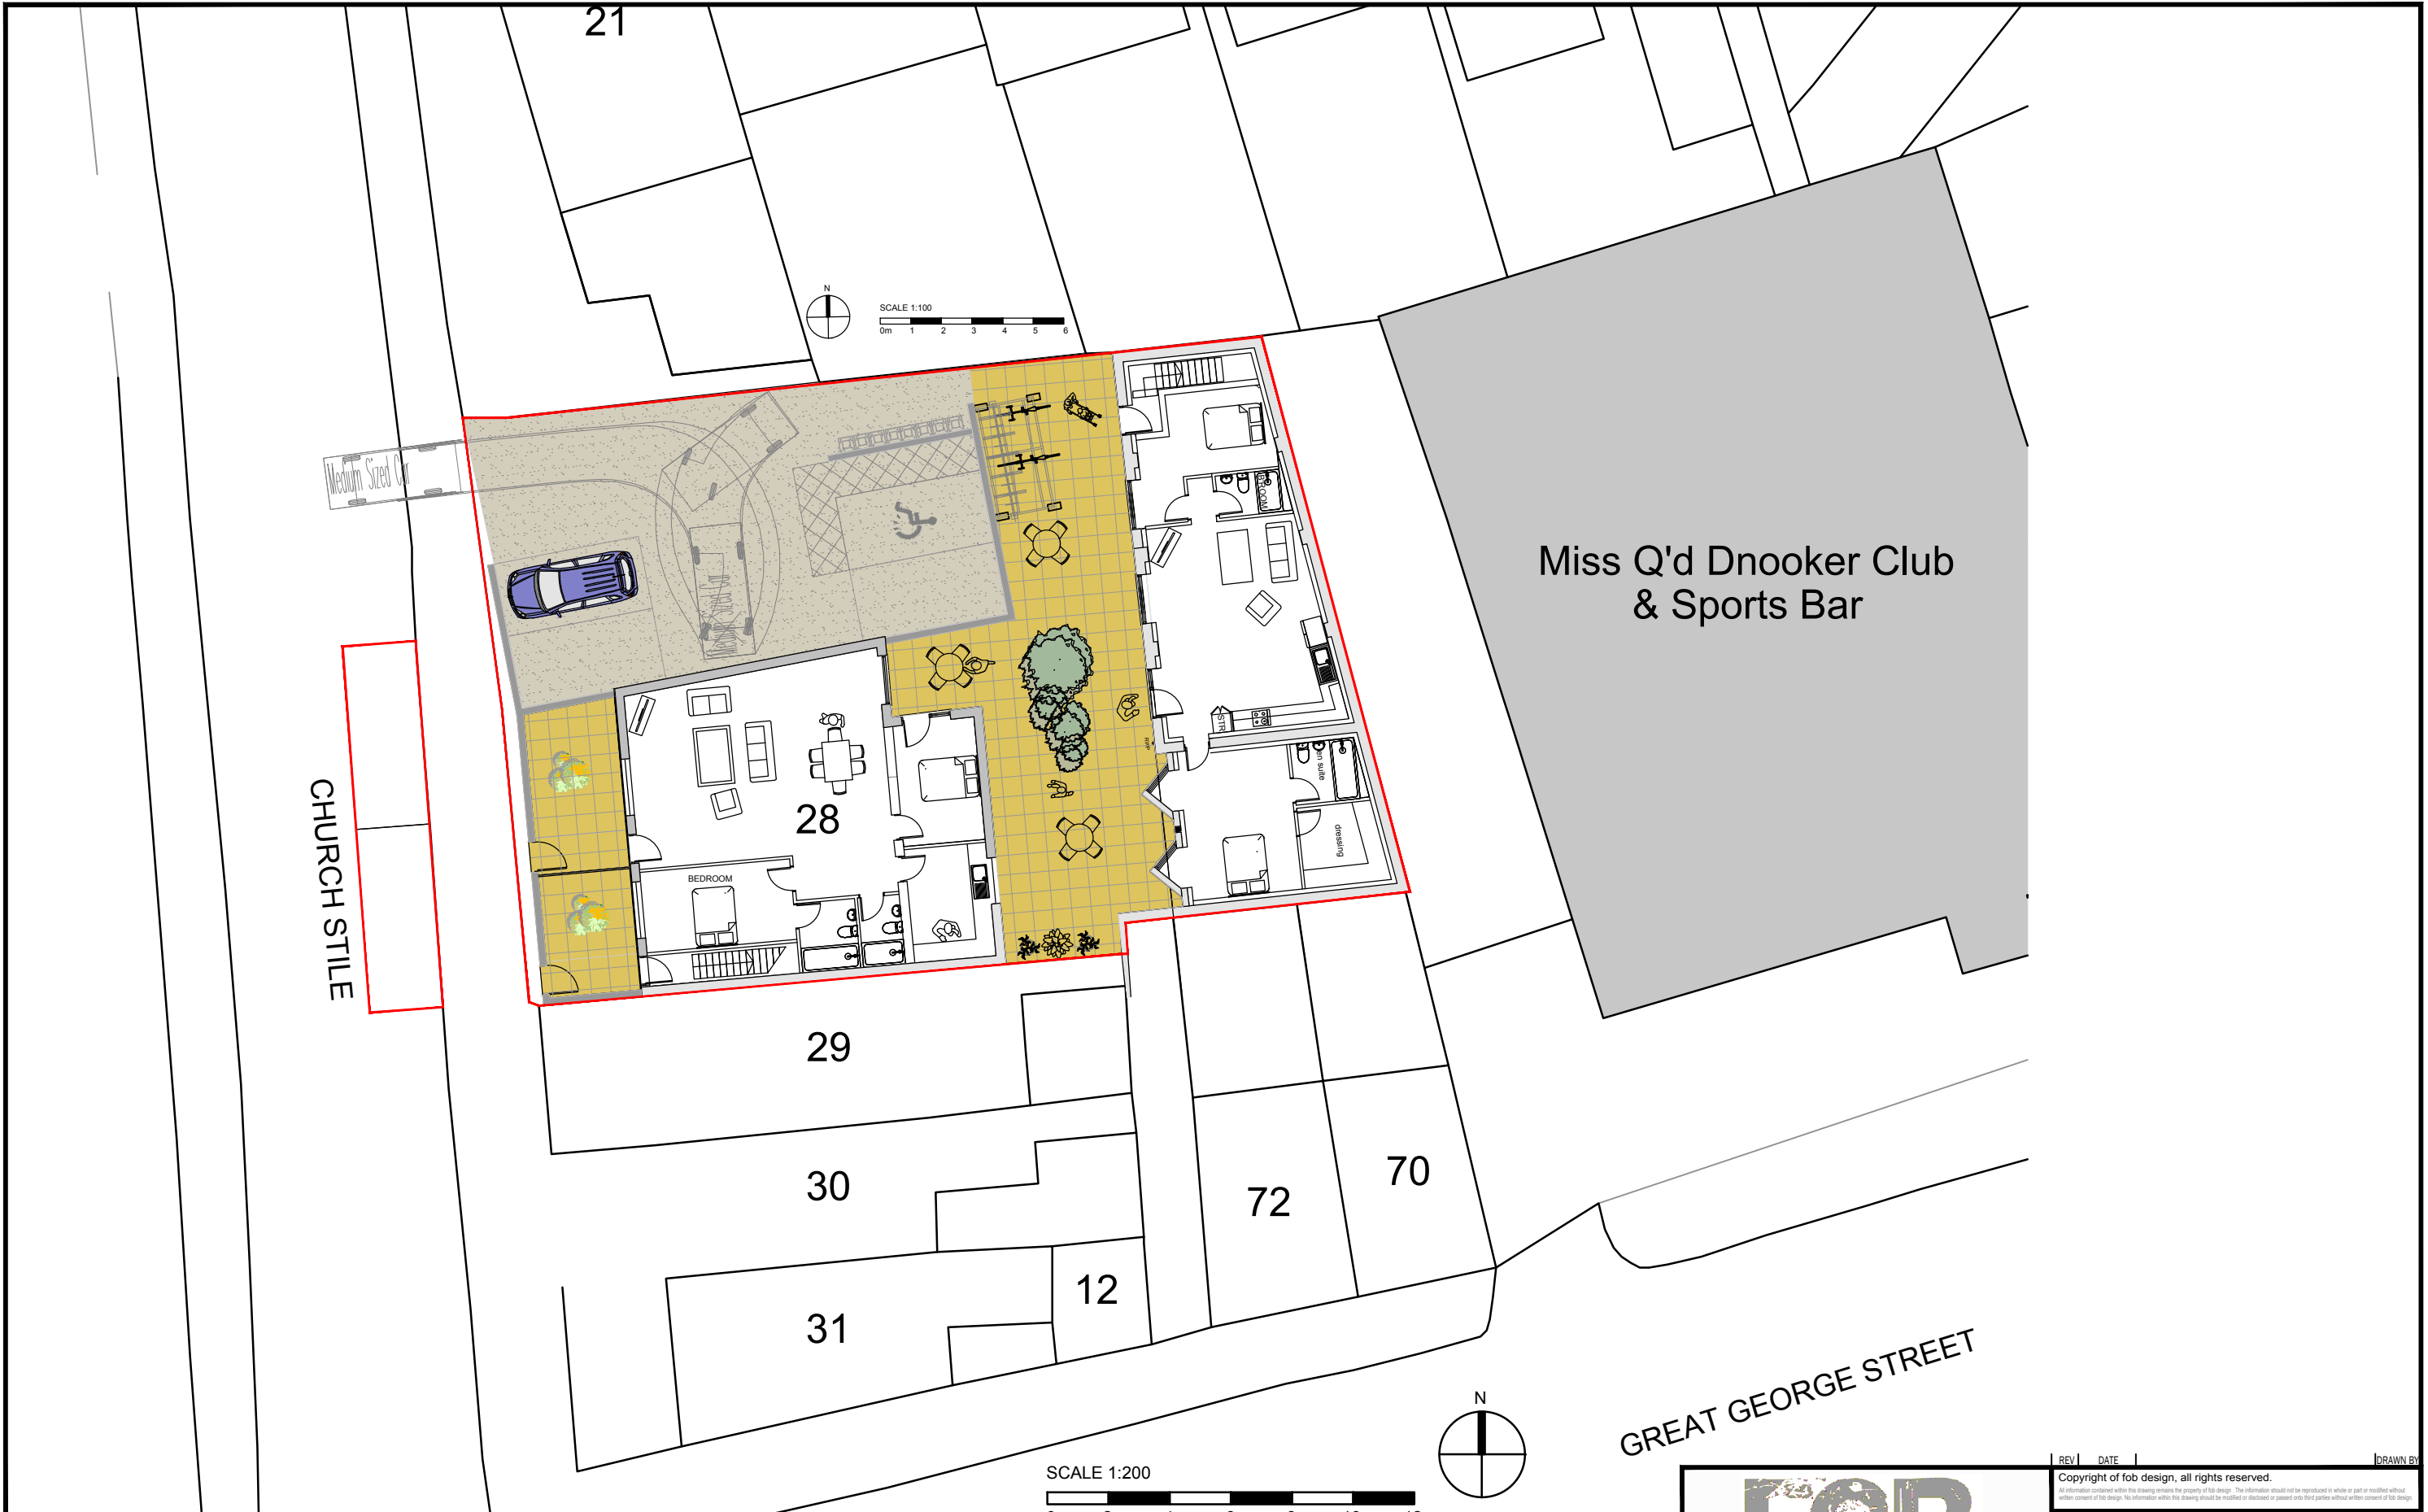

PROPOSED SITE PLAN

PROPOSED CHANGE OF USE. 28, CHURCH STILE, ROCHDALE
EXISTING PLANS: REAR STORAGE UNIT

1:100 @ A3

GREAT GEORGE STREET

FGB GREEN

72A Water Lane,
Wilmslow, Cheshire, SK9 5BB
01625 251644
office@fob-design.com www.fob-design.com

REV	DATE			DRAWN BY
Copyright of fob design, all rights reserved.				
No information within this drawing shall be reproduced in whole or part or modified without written consent of fob design. No information within this drawing should be modified or disclosed or passed onto third parties without written consent of fob design.				
CHANGE OF USE. 28, CHURCH STILE, ROCHDALE				
Drawn	NP	Status	PL	Date
Checked	IM	Original	A4	Scale
				JAN 24
				1:200
PL 05				