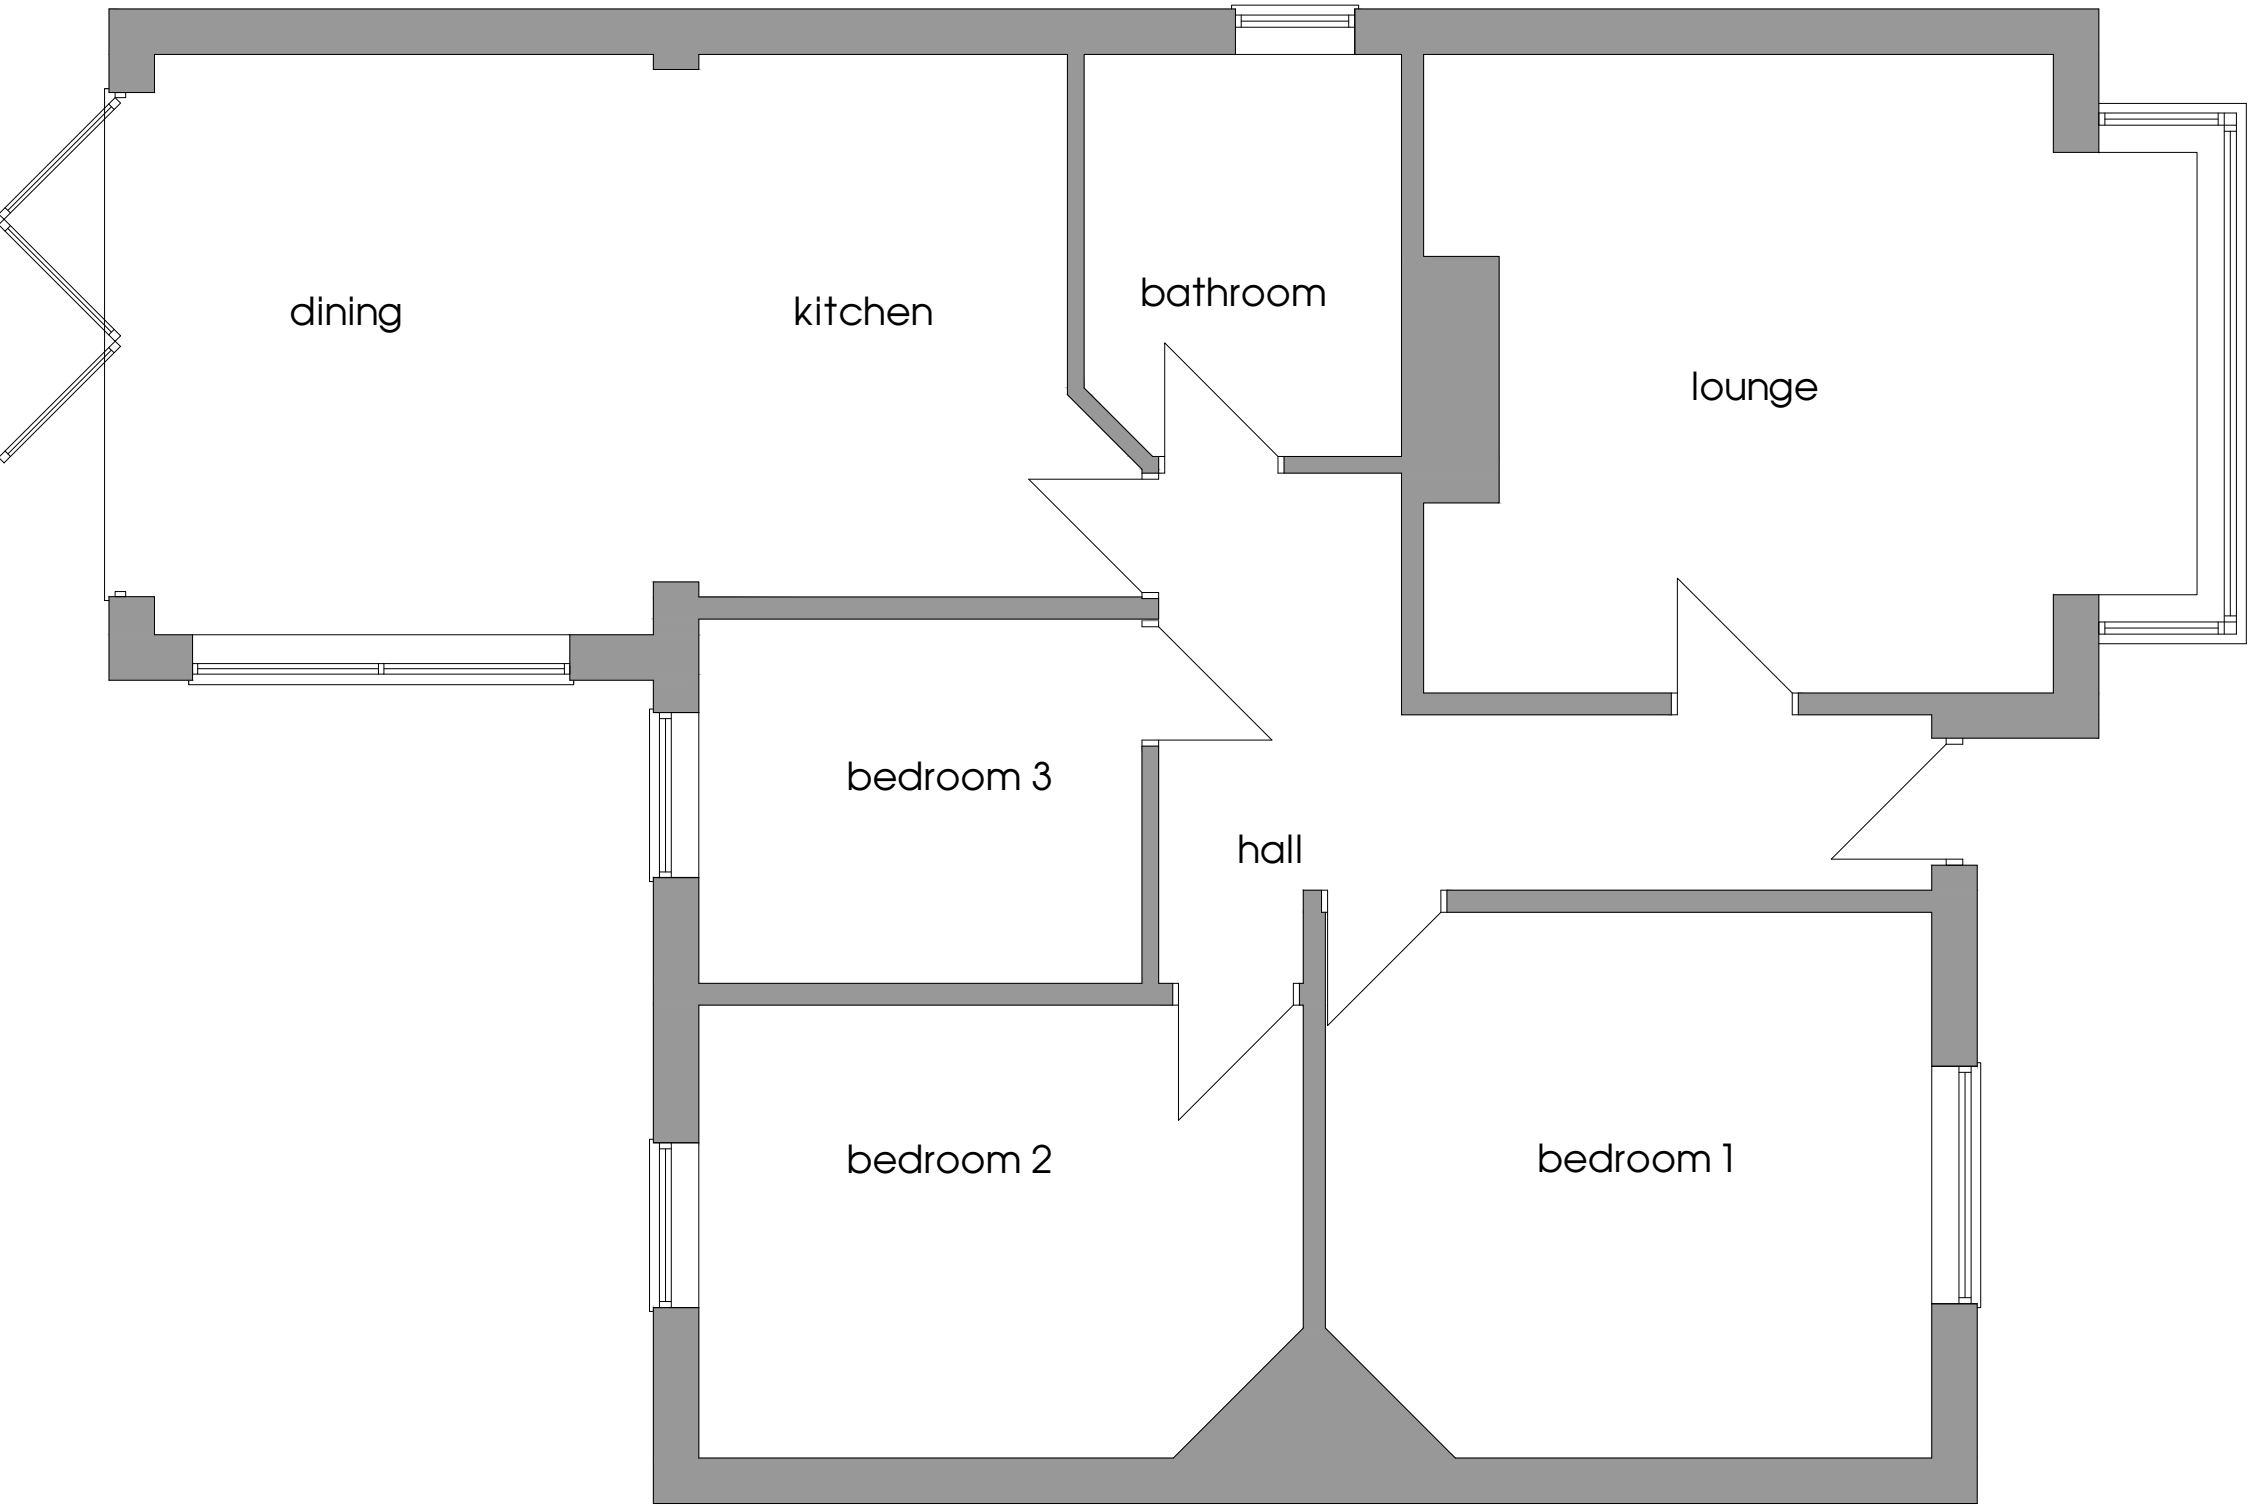


proposed first floor extension
69 lake bank, littleborough

SUBJECT
existing floor plan

PLANNING

DRAWN dph

DATE june 2023

SCALE 150 @ A3

DWG No.

PD03